


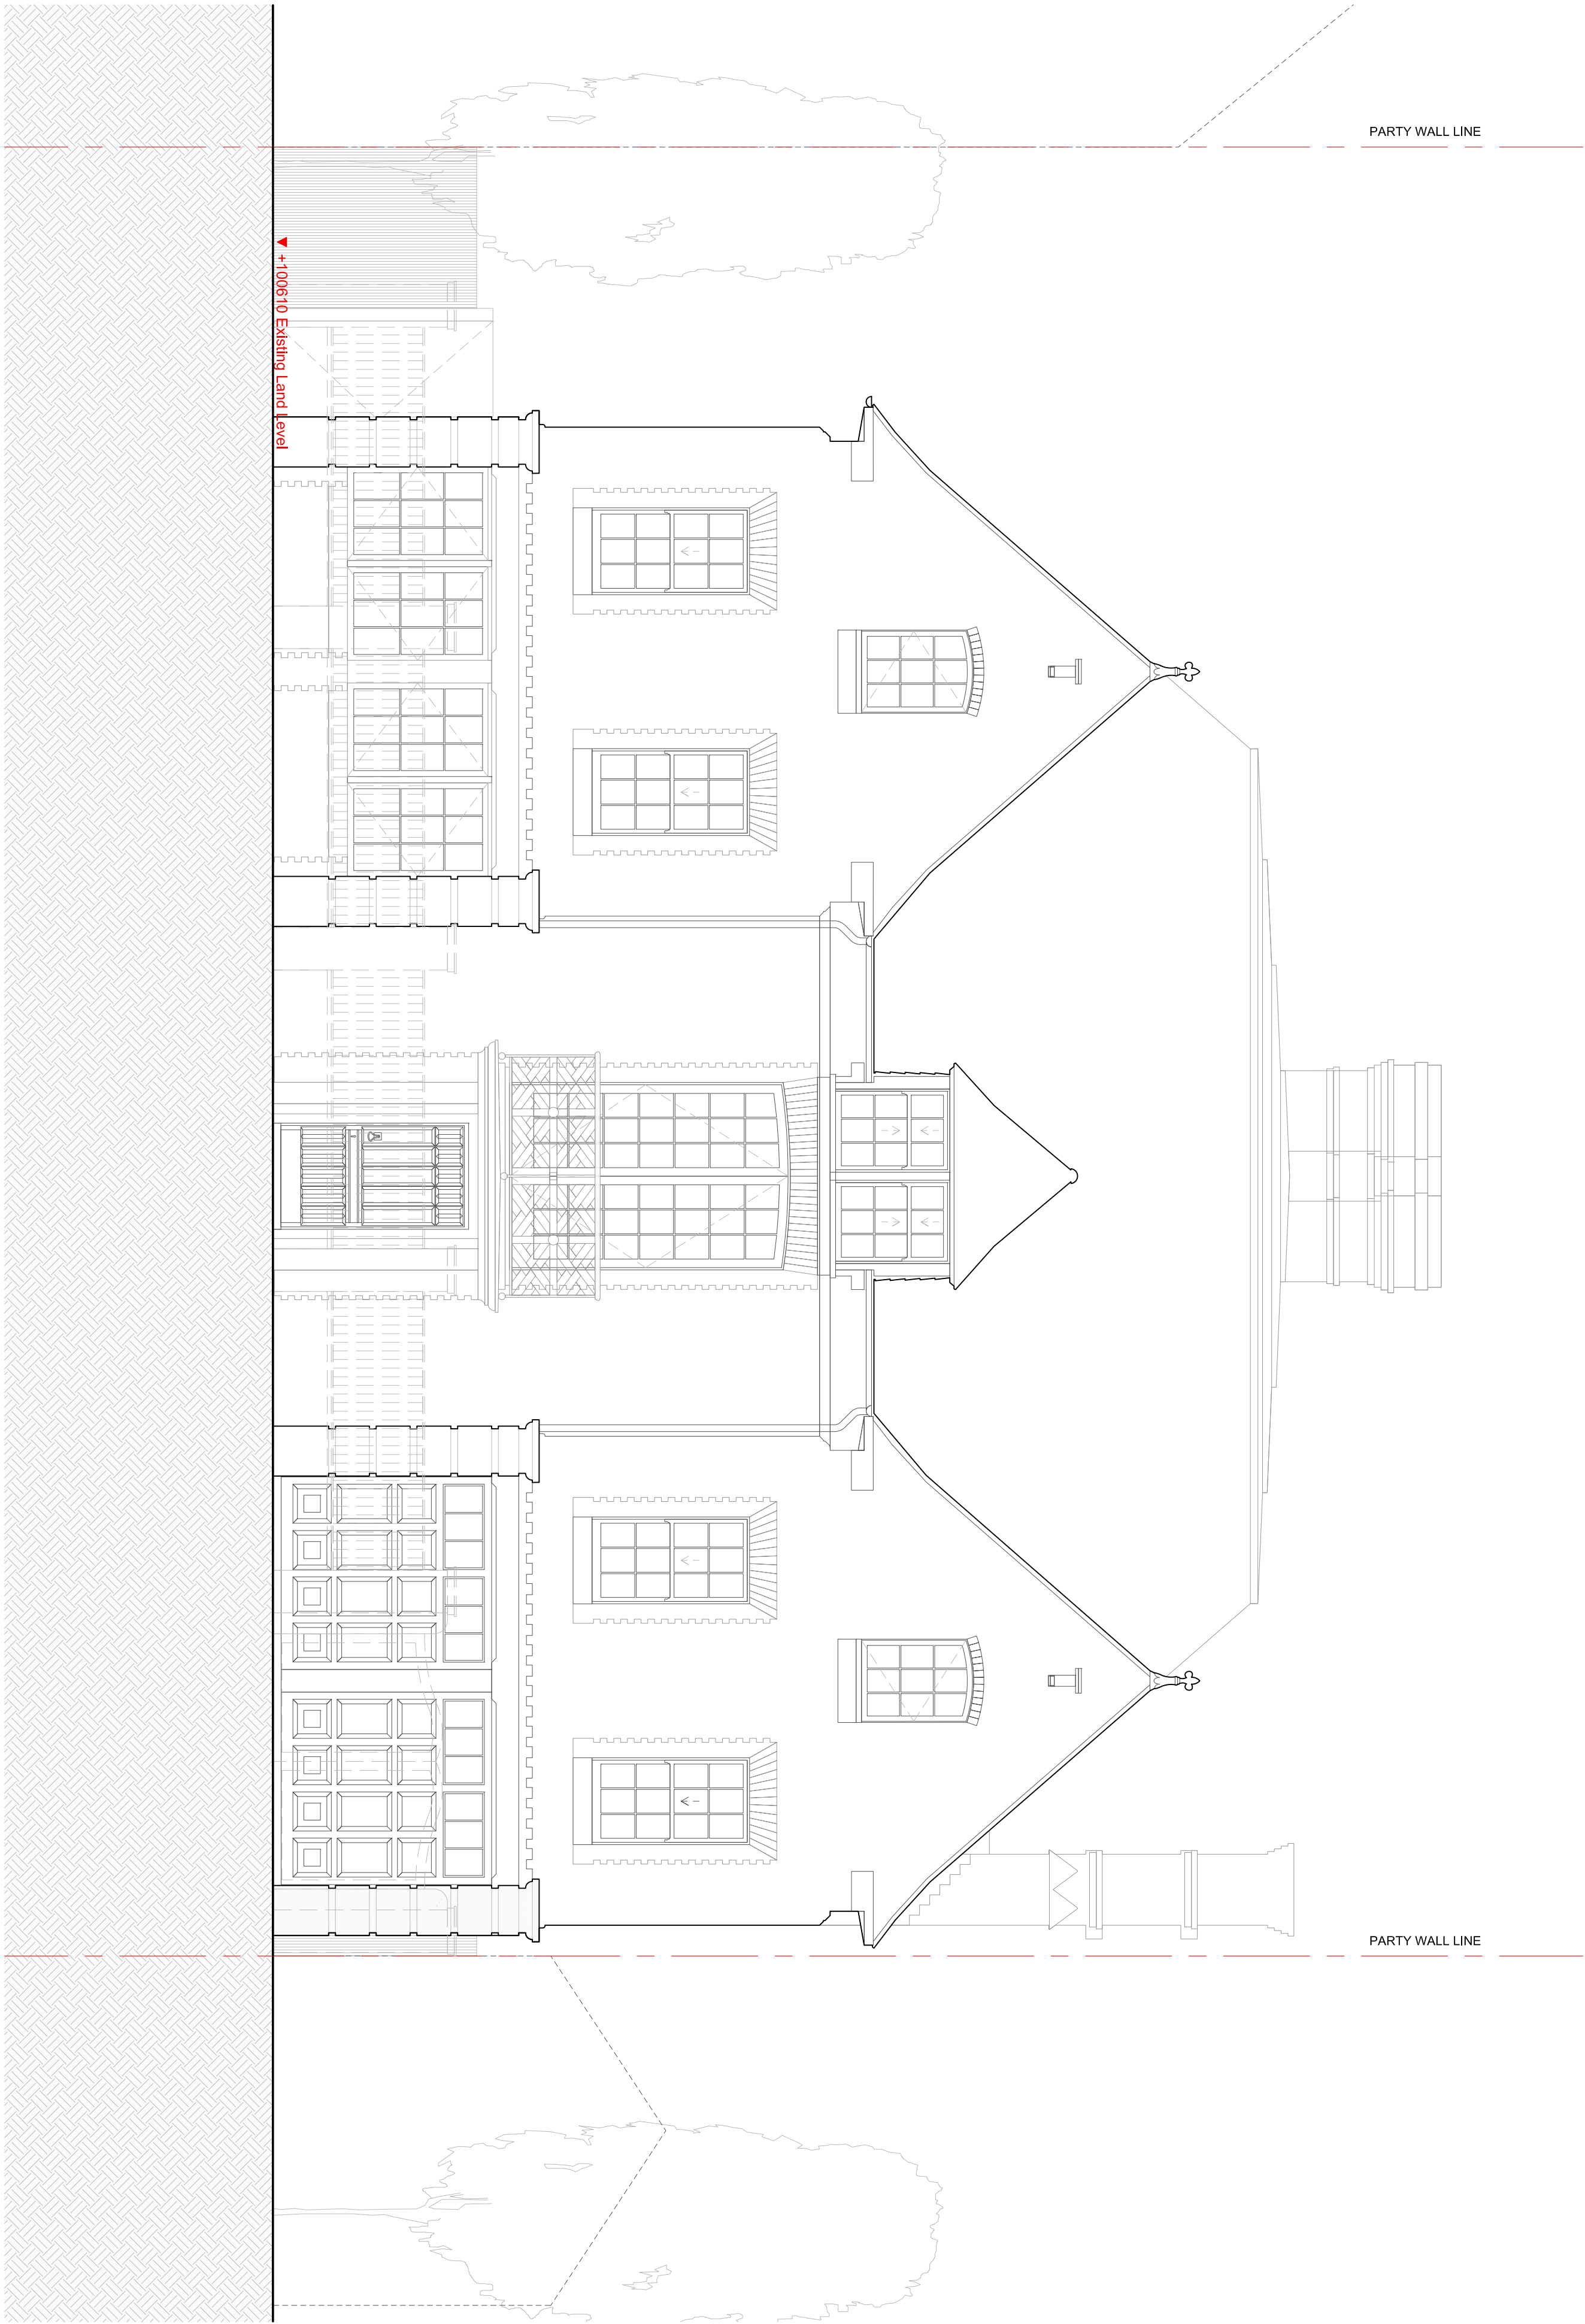

1 FRONT ELEVATION (NORTH EAST)
EXISTING

0 0.5 1 1.5 2.5 5
THIS LINE IS 100mm (A1) or 50mm (A3)