


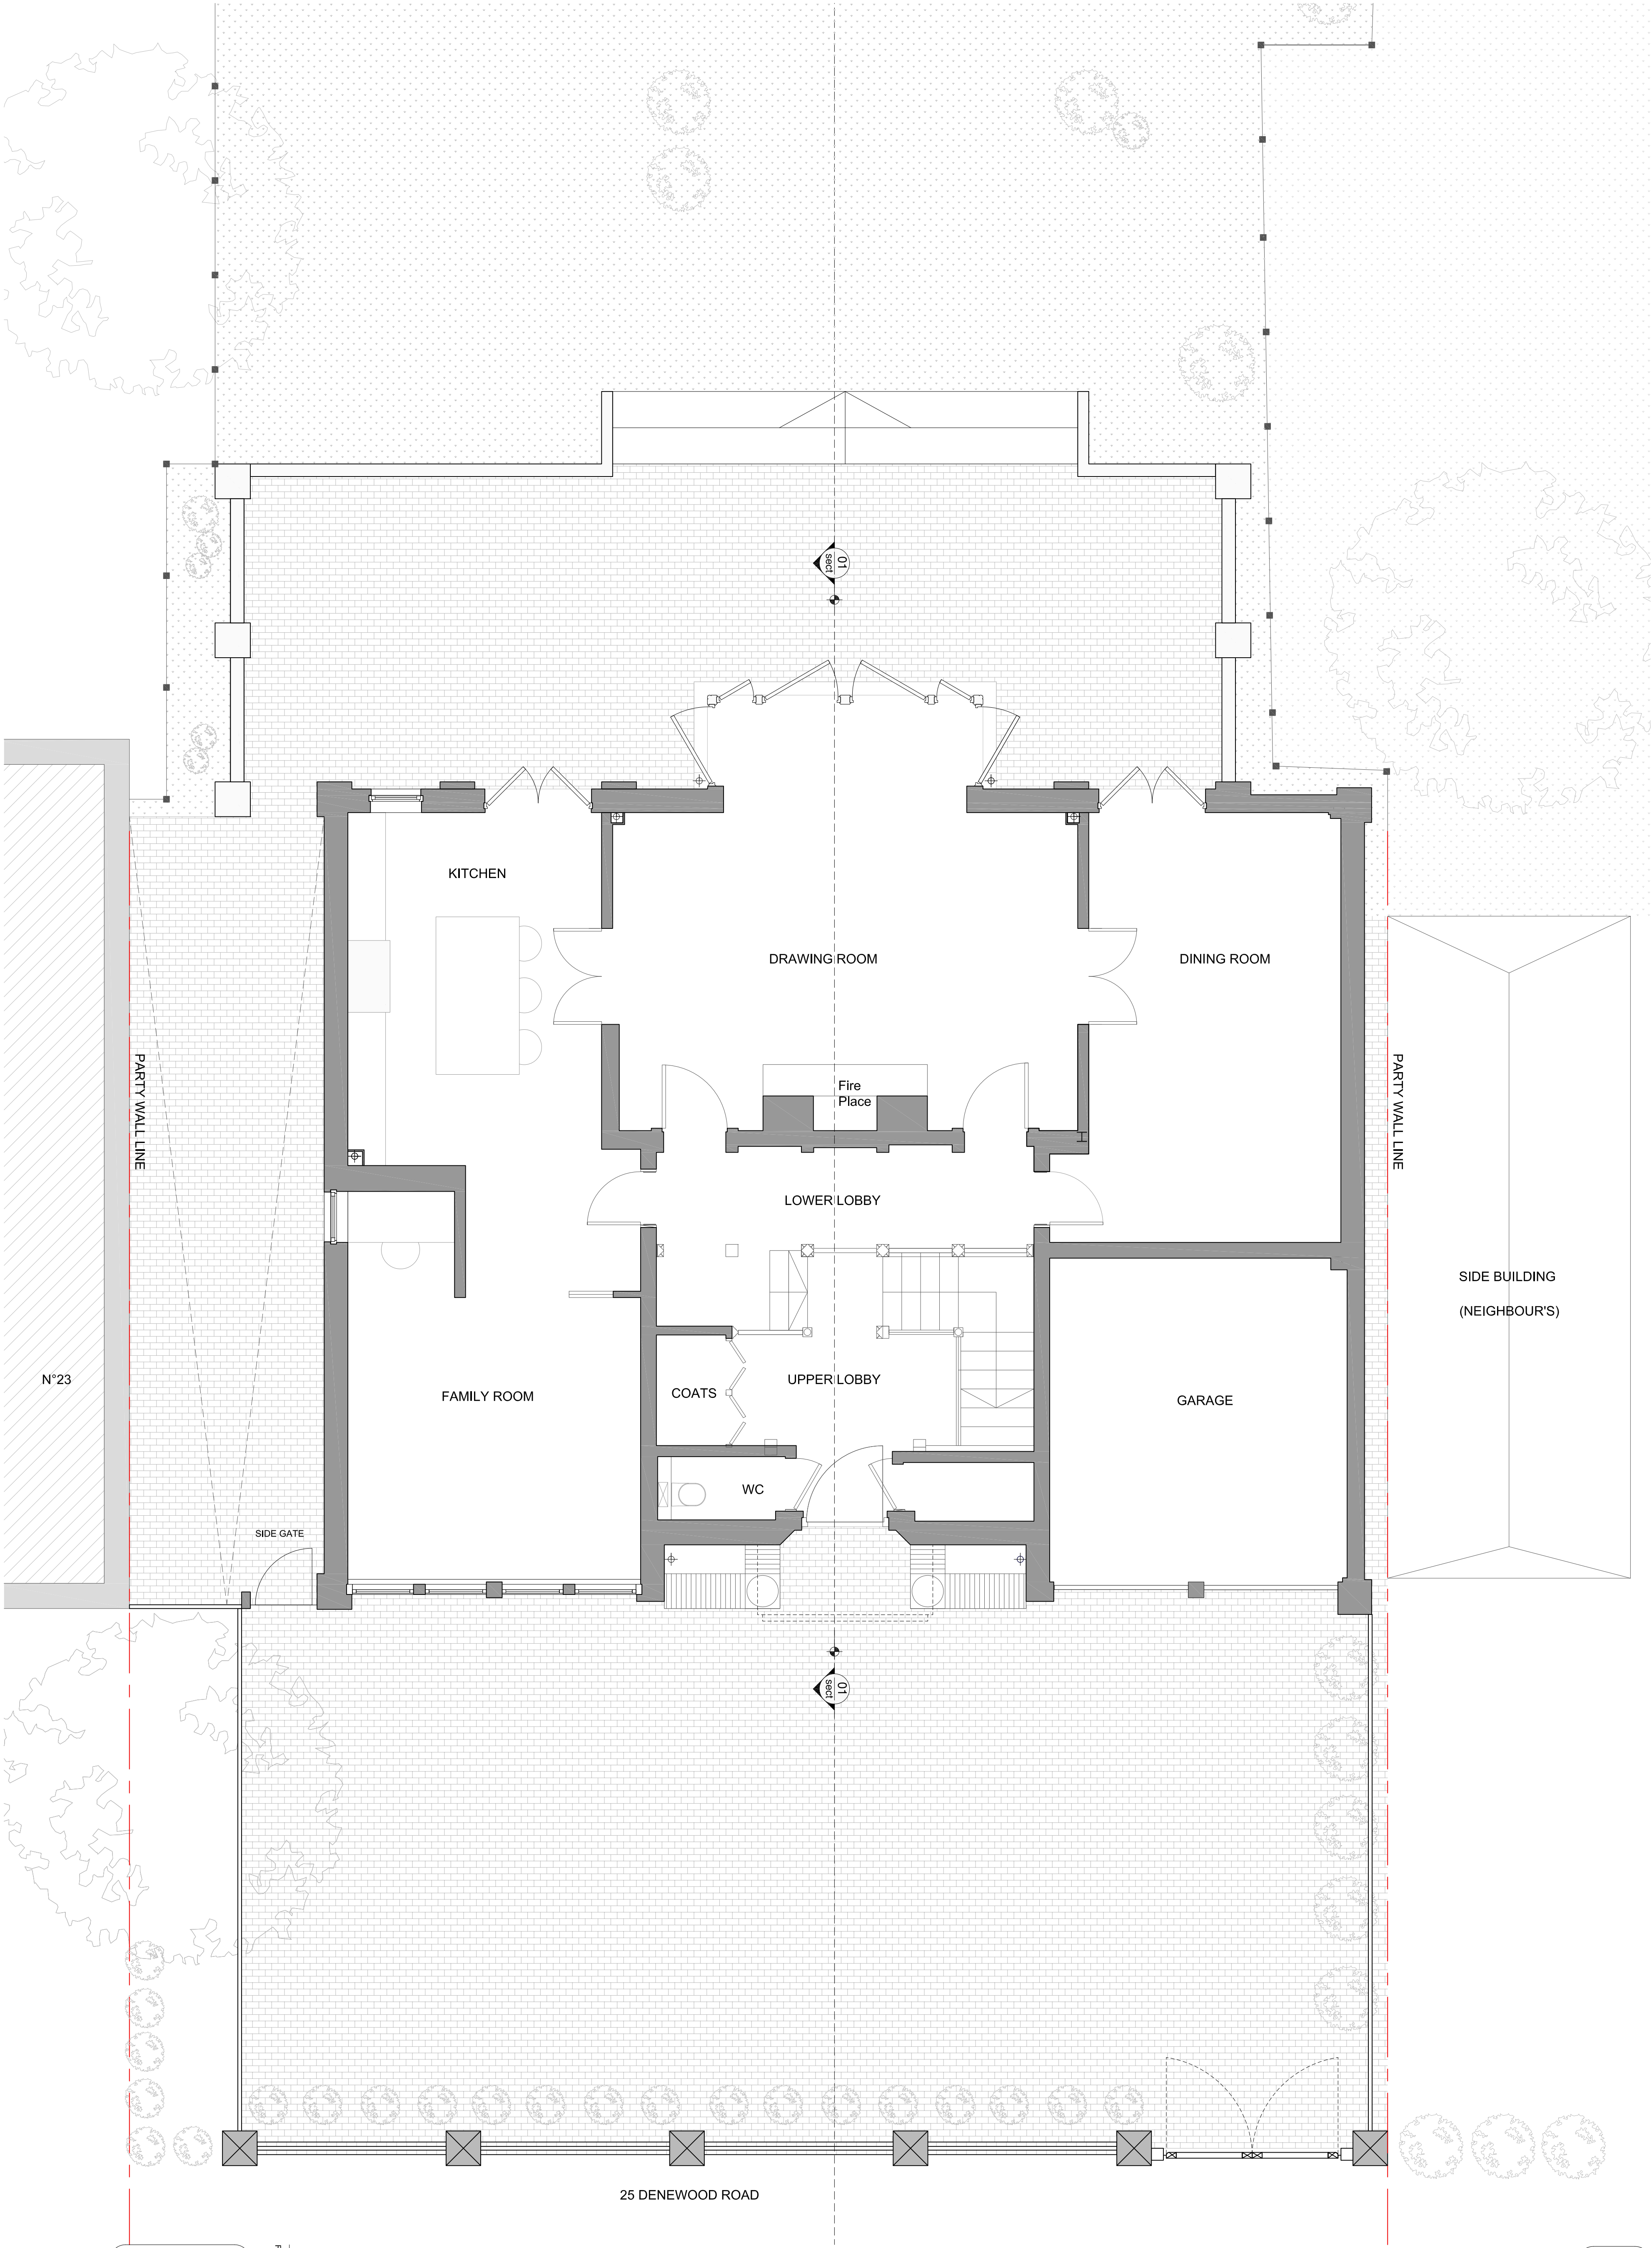

Rev No	Revision note	Date
A	ISSUED FOR PLANNING	13.07.2023

ATTOL
ARCHITECTURE INTERIORS

Project Name : 25 DENEWOOD RD

Title

GROUND FLOOR AS EXISTING

Scale : 1:50(A1)/1:100 (A3)

Status : ---

Date : JULY23

Revision : A

Dwg No.

2376 PL 00

ATTOL LTD,
1- 020 7924 3382
e- info@attol.co.uk