


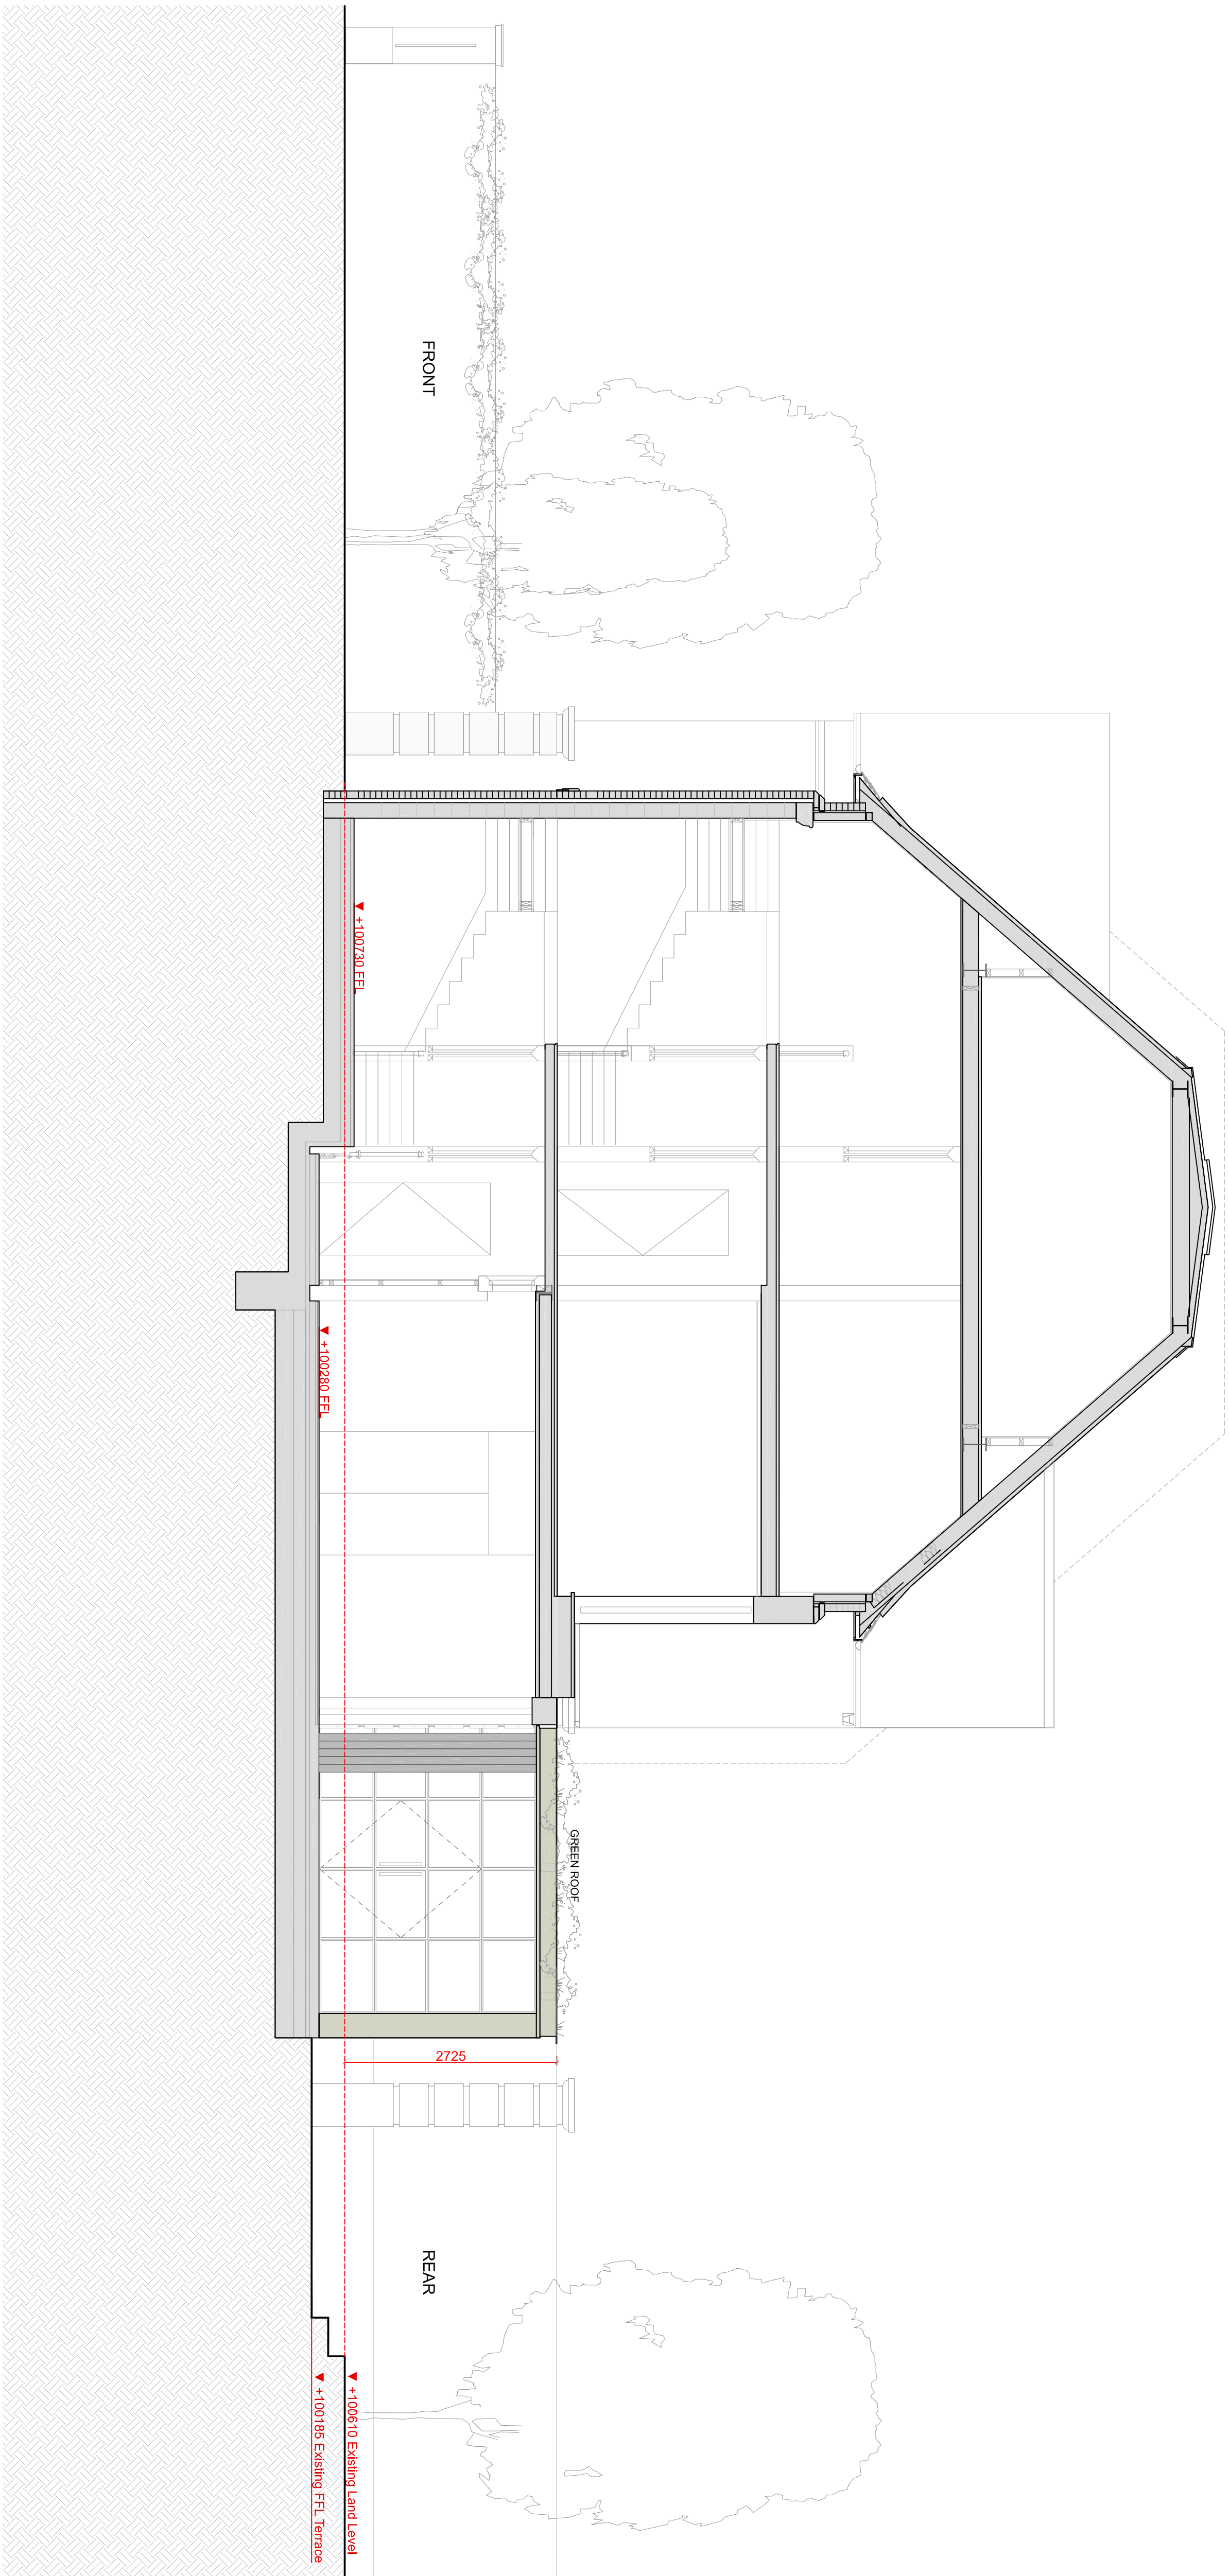

A		ISSUED FOR PLANNING	13.07.2023
Rev No	Revision	Date	

ATTOL
ARCHITECTURE INTERIORS

Project Name : **25 DENEWOOD RD**

Title :

SECTION 01 AS PROPOSED

Scale : 1:50(A1):1:100 (A3) Status : INFO

Date : JULY23 Revision : A

Dwg No. **2376 PL 24**

ATTOL LTD,
t- 020 7924 3382
e- info@attol.co.uk

1 SECTION 01
EXISTING

0 0.5 1 1.5 2.5 5

THIS LINE IS 100mm (A1) or 50mm (A3)

THIS LINE IS 100mm (A1) or 50mm (A3)