


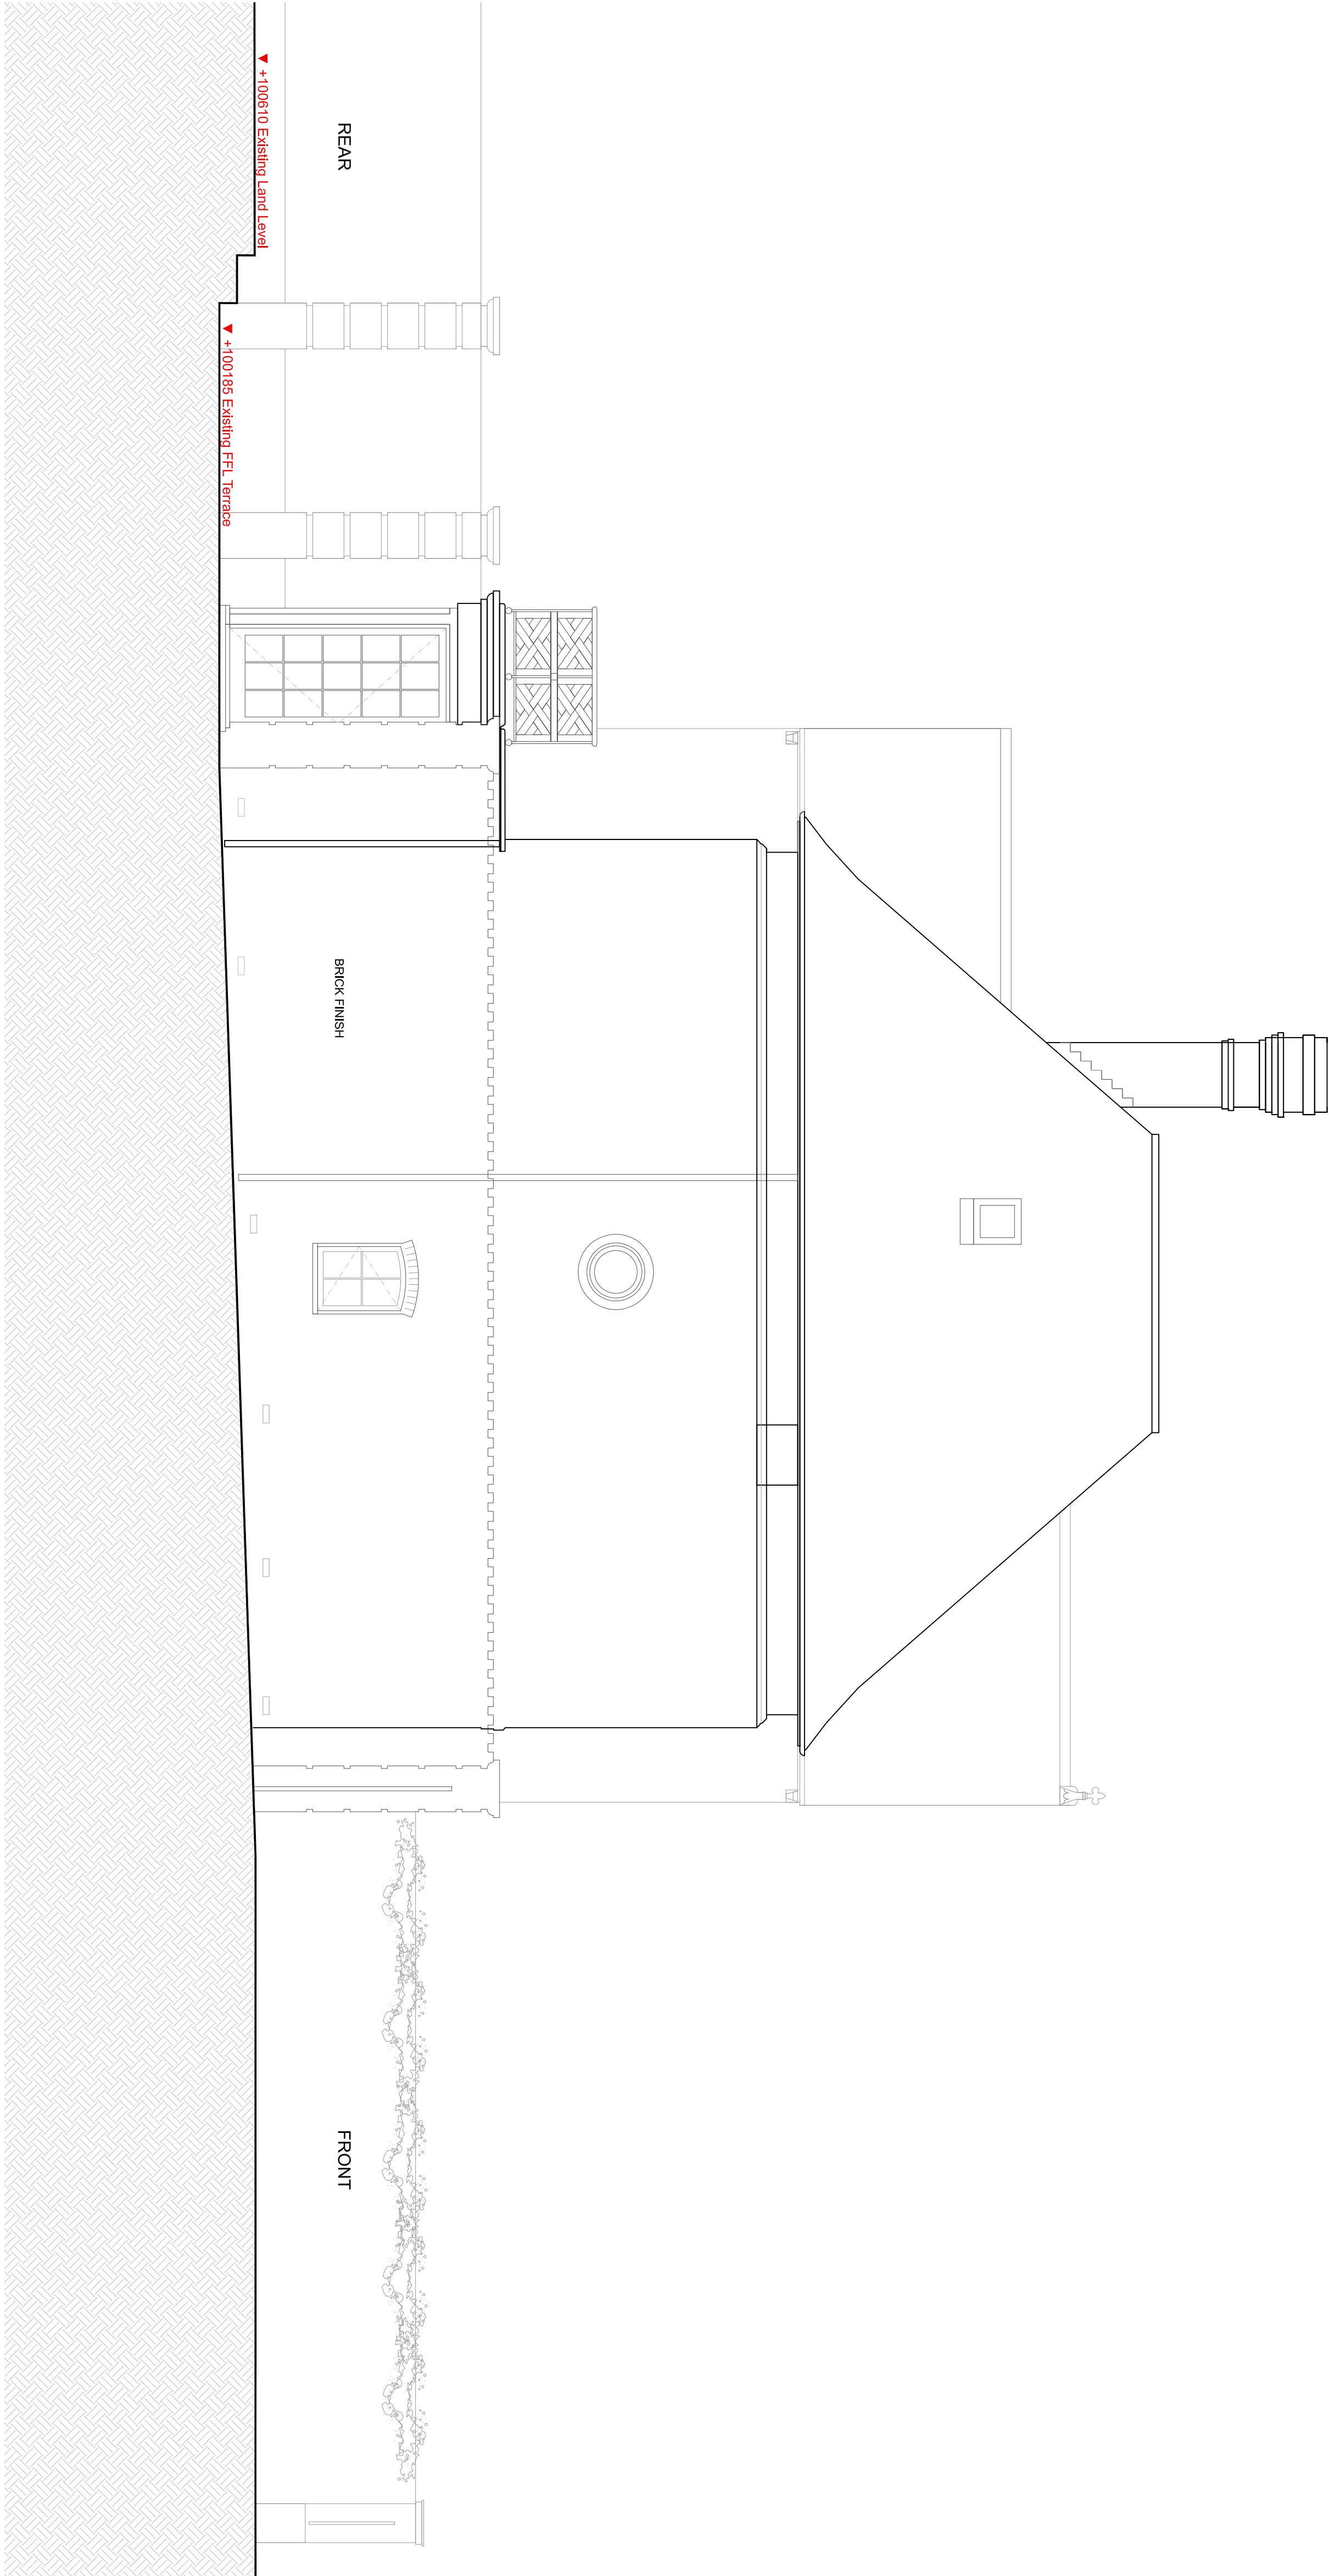

1 SIDE ELEVATION (SOUTH EAST)
EXISTING

0 0.5 1 1.5 2.5 5
THIS LINE IS 100mm (A1) or 50mm (A3)

Project Name : 25 DENEWOOD RD
Title

SIDE ELEVATION SE AS EXISTING

Scale : 1:50(A1):1:100 (A3) Status : ---

Date : JULY23 Revision : A

Dwg No. 2376 PL 07

ATTOL LTD,
1- 020 7924 3382
e- info@attol.co.uk

ATTOL
ARCHITECTURE INTERIORS

A ISSUED FOR PLANNING 13.07.2023
Rev No Revision note Date