


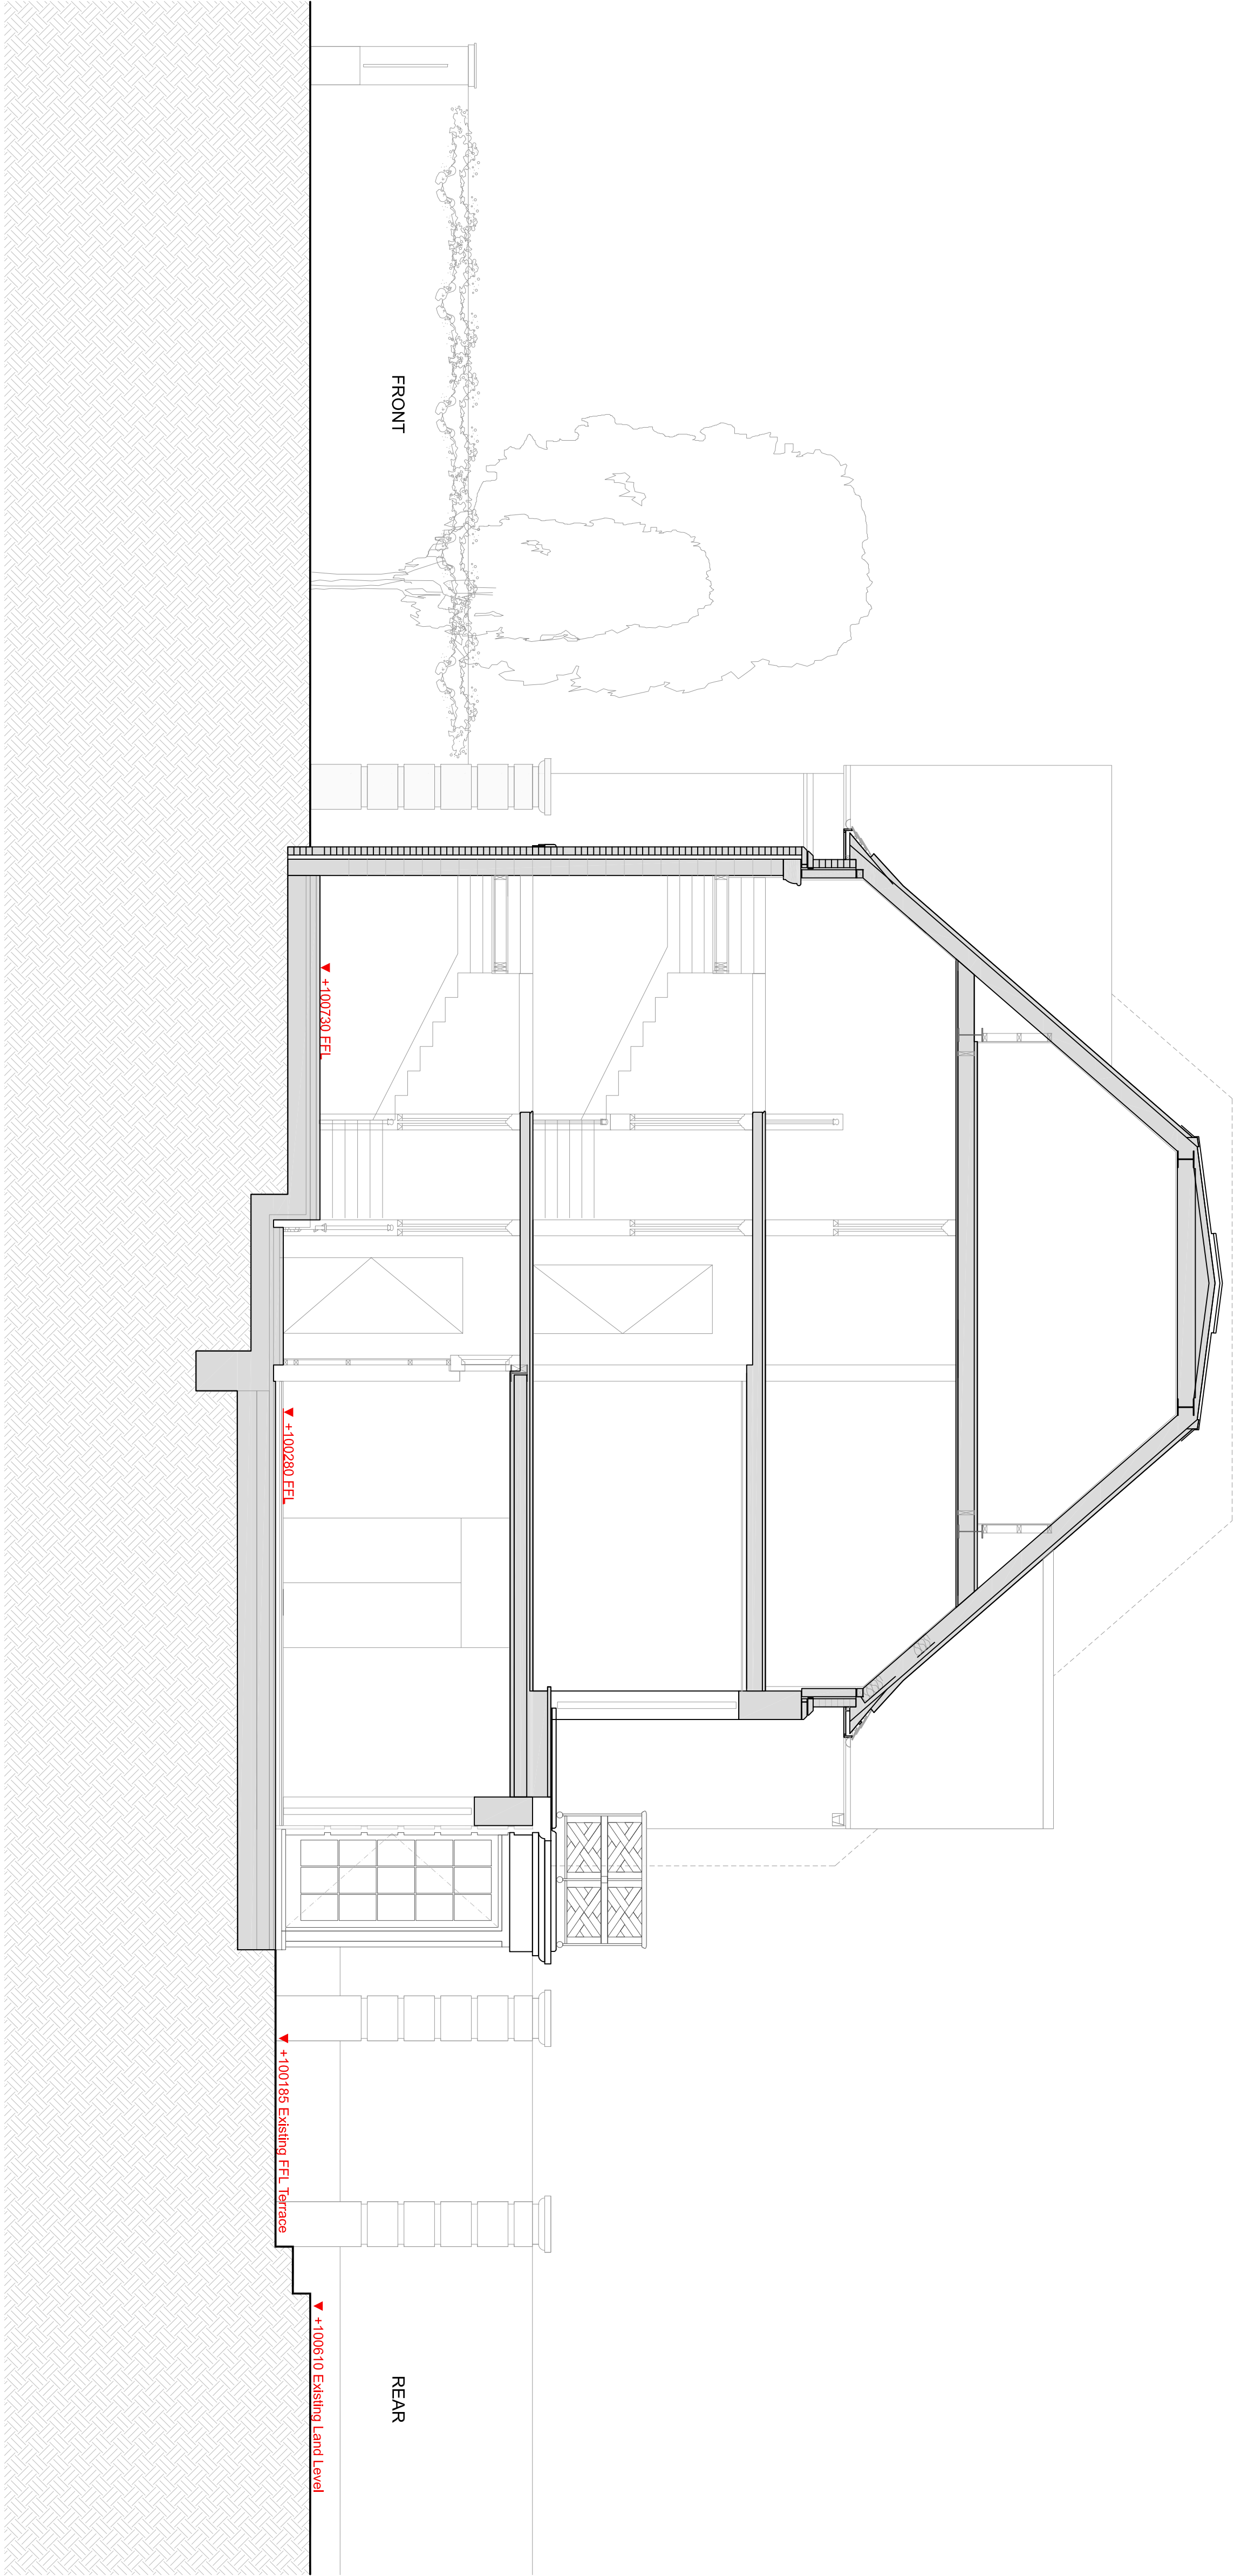

1 SECTION 01
EXISTING



THIS LINE IS 100mm (A1) or 50mm (A3)

ATTOL
ARCHITECTURE INTERIORS

Project Name : **25 DENEWOOD RD**

Title :

SECTION 01 AS EXISTING

Scale : 1:50(A1):1:100 (A3)

Status : ---

Date : JULY23

Revision : A

Dwg No. :

2376 PL 08

ATTOL LTD,
t- 020 7924 3382
e- info@attol.co.uk

Rev No	Revision Note	Date
A	ISSUED FOR PLANNING	13.07.2023