

THIS LINE IS 100mm (A1) or 50mm (A3)

1

PROPOSED

GROUND FLOOR PLAN

0

0.5


1

1.5

2.5

5

THIS LINE IS 100mm (A1) or 50mm (A3)

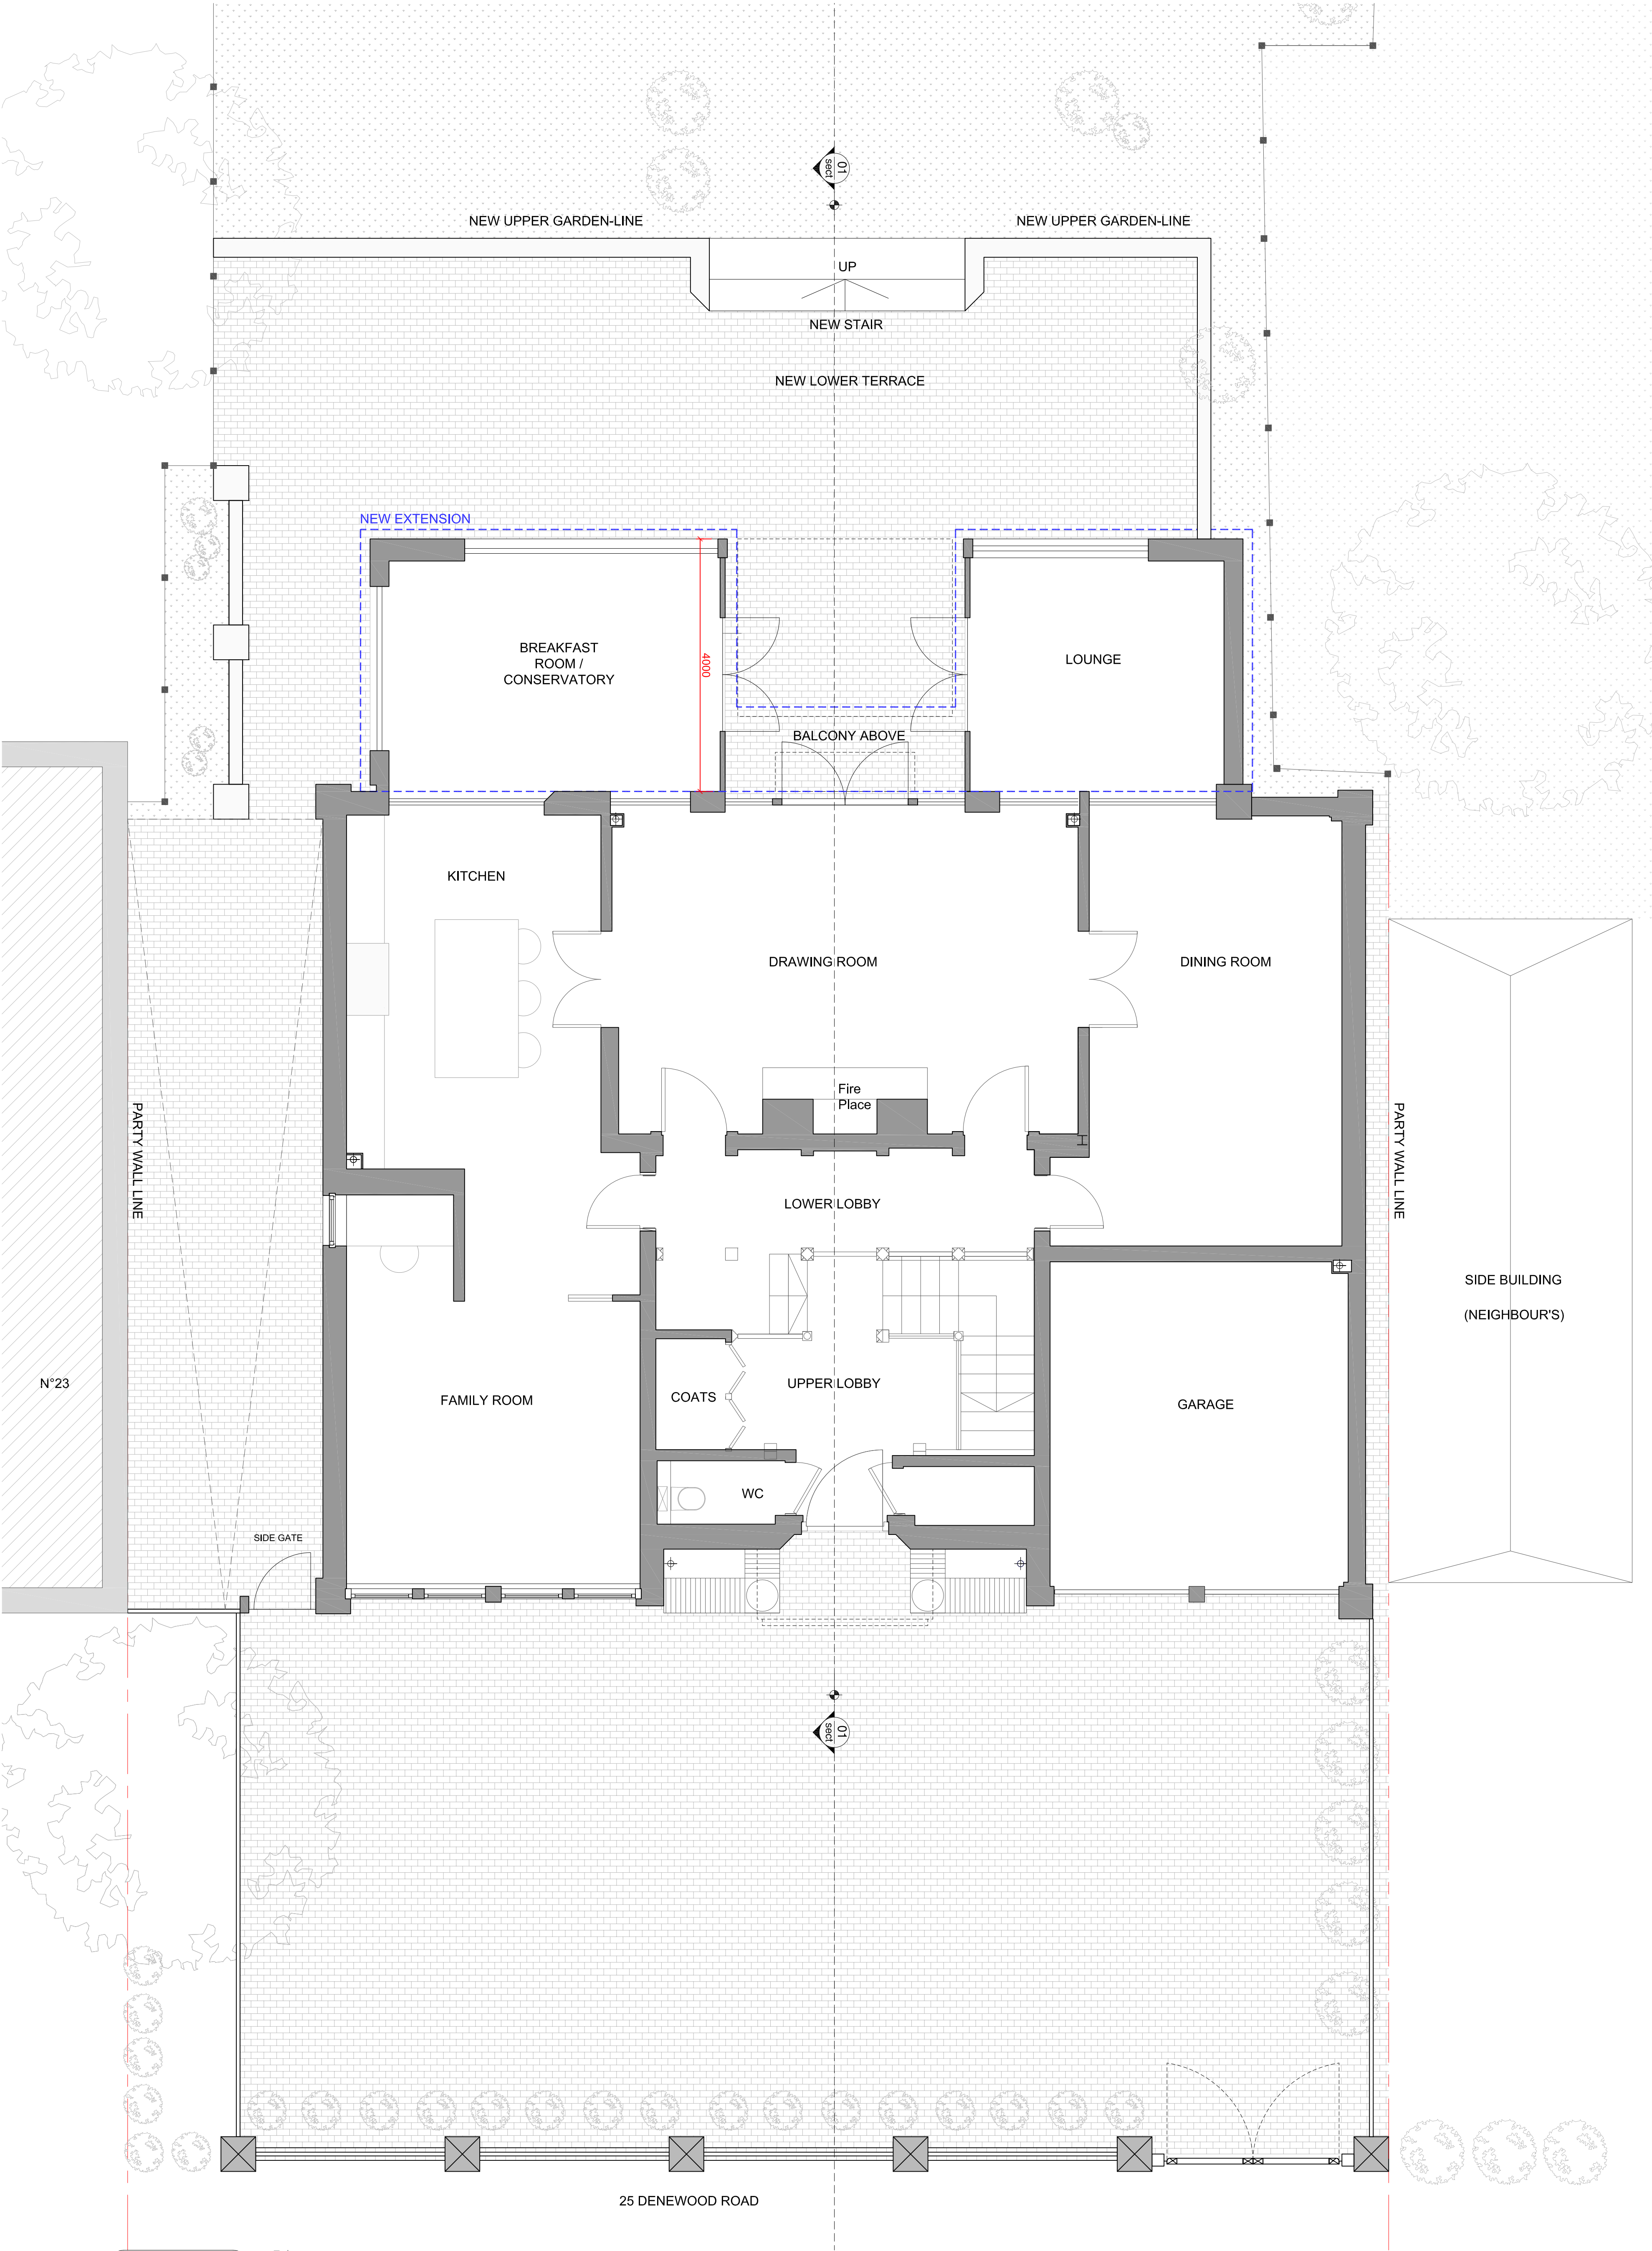

A	ISSUED FOR PLANNING	13.07.2023
Rev No	Revision note	Date

ATTOL

ARCHITECTURE INTERIORS