


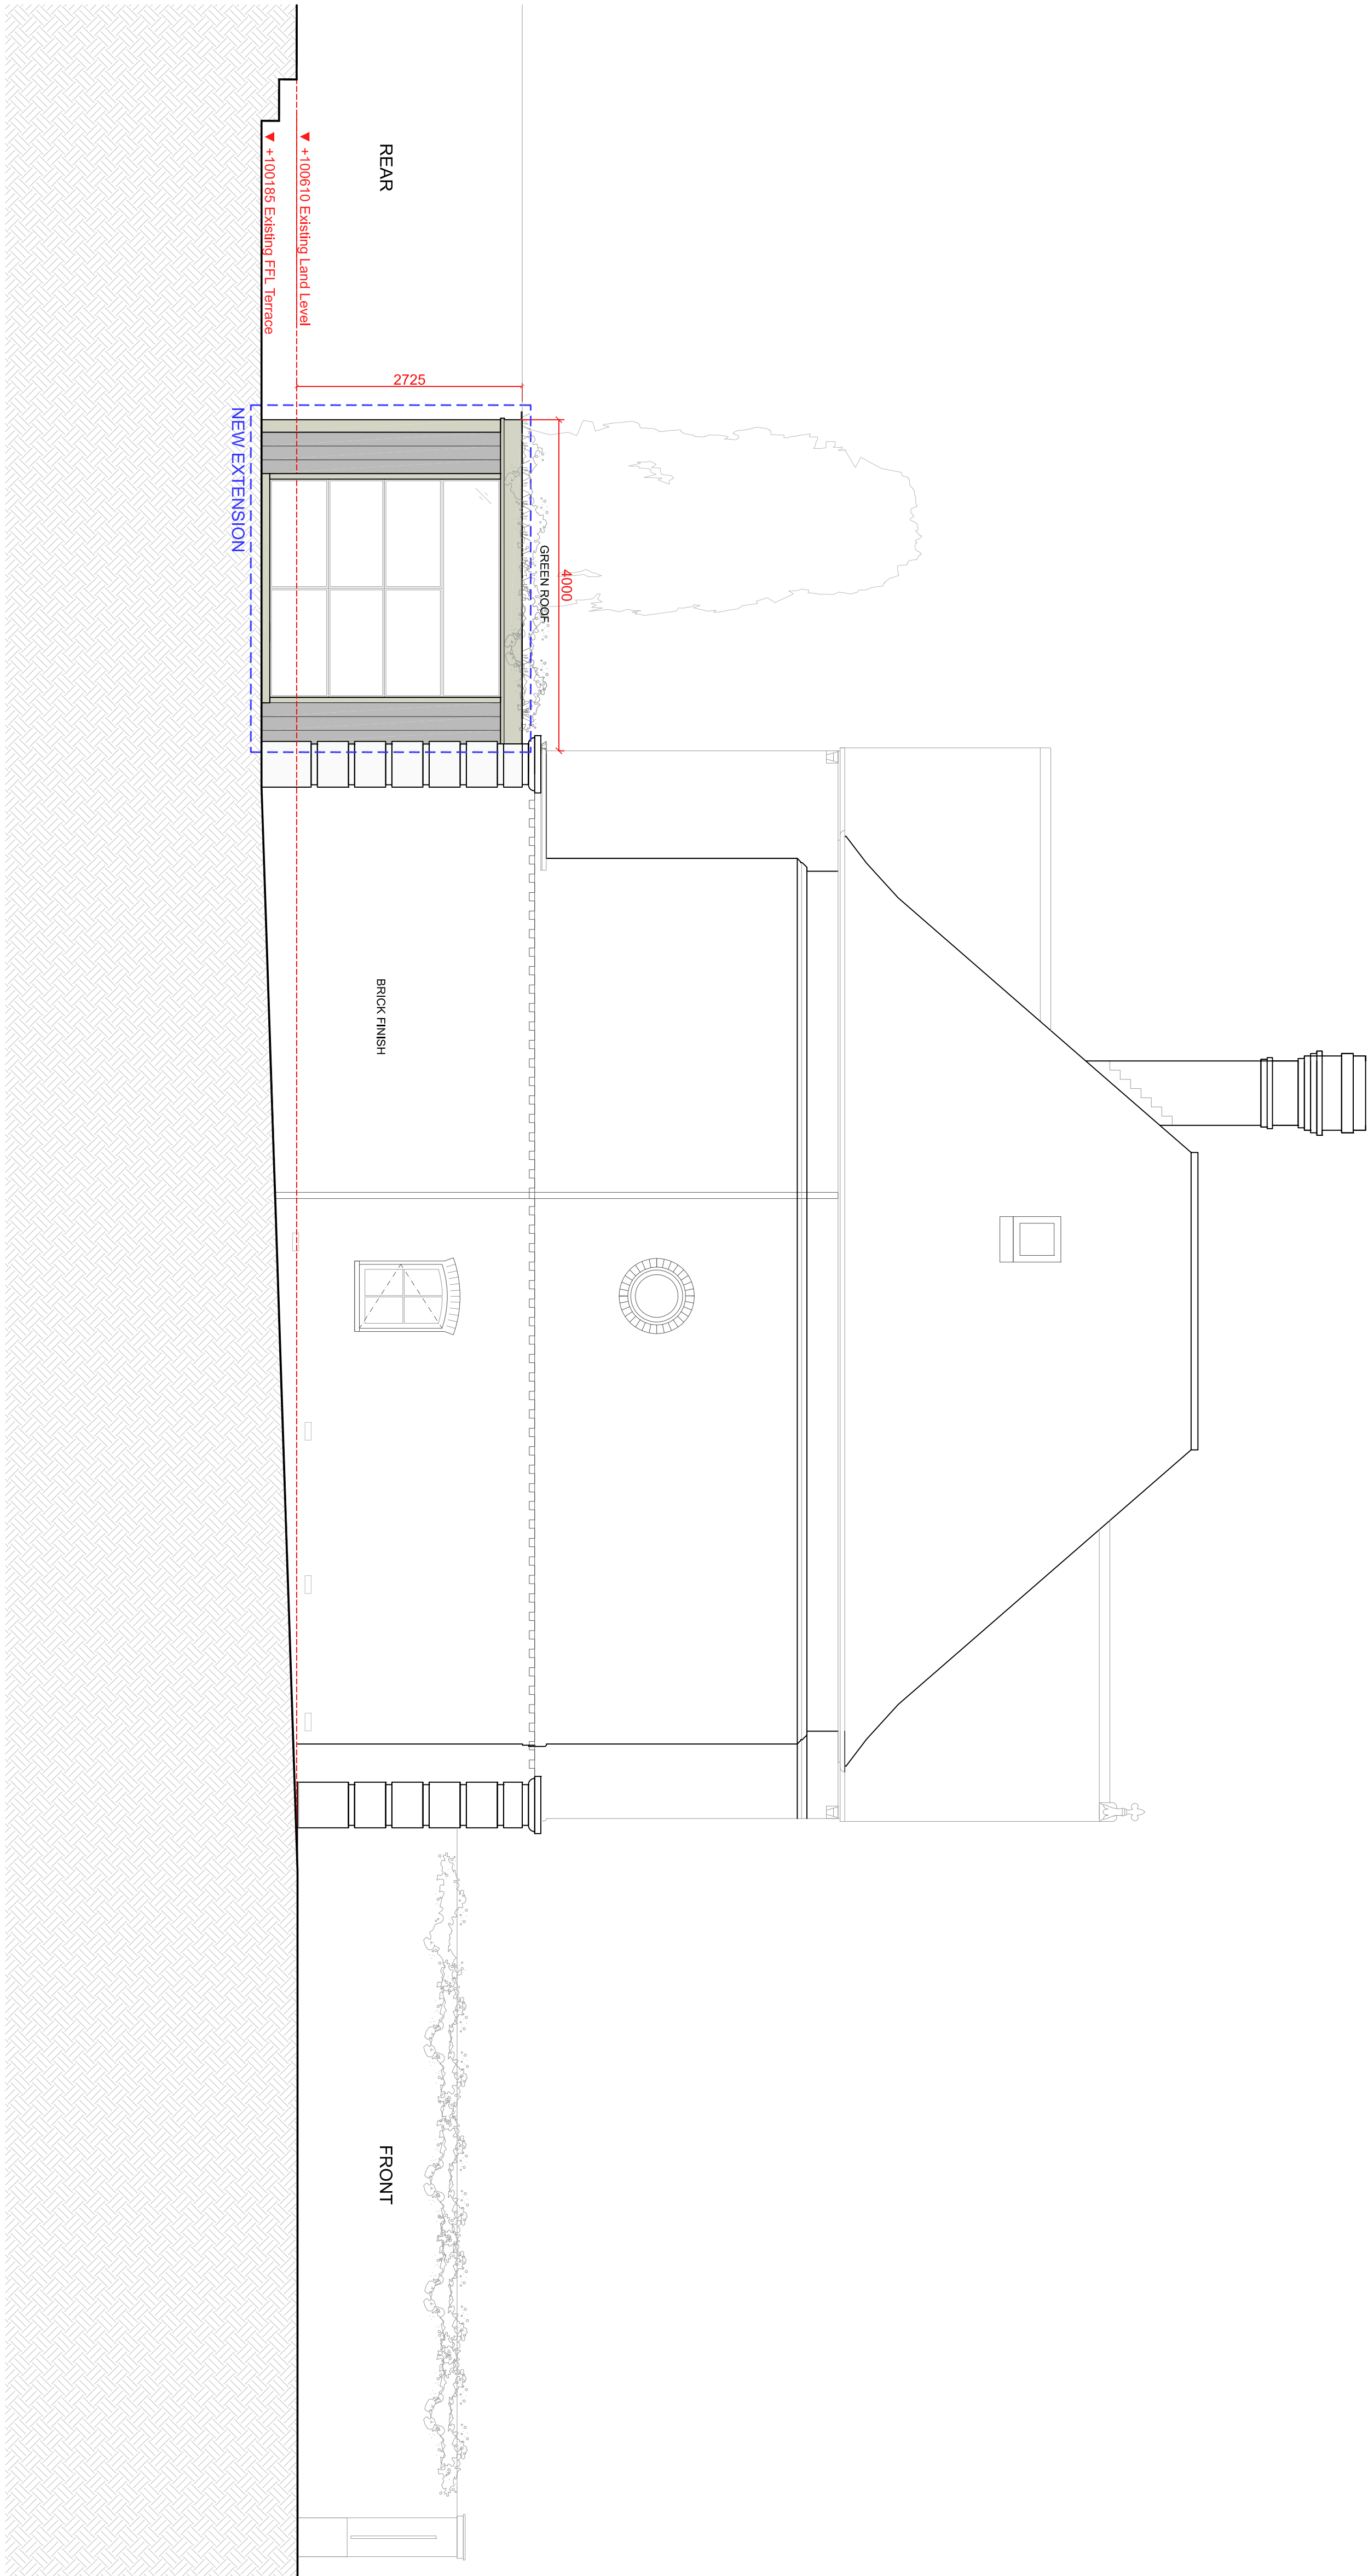

1 SIDE SOUTH EAST ELEVATION
PROPOSED

0 0.5 1 1.5 2.5 5

THIS LINE IS 100mm (A1) or 50mm (A3)