


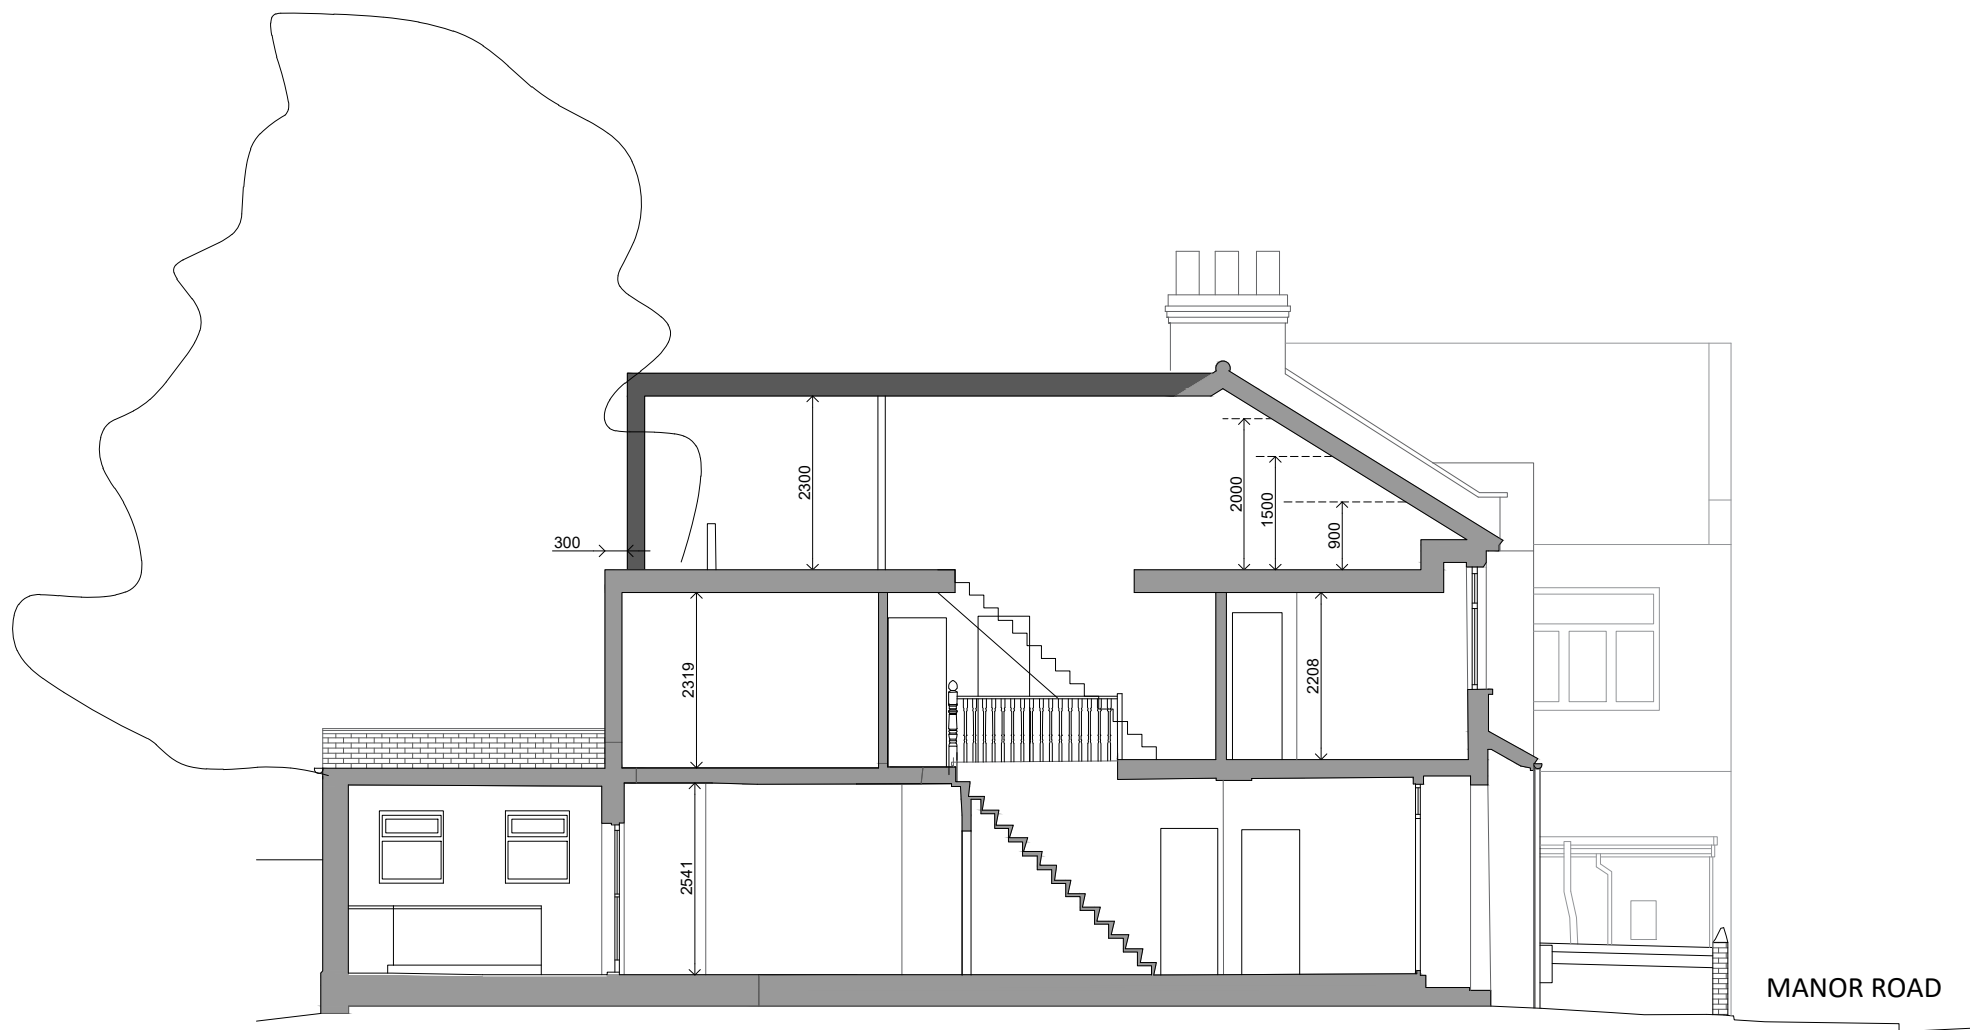

Proposed SECTION A-A