
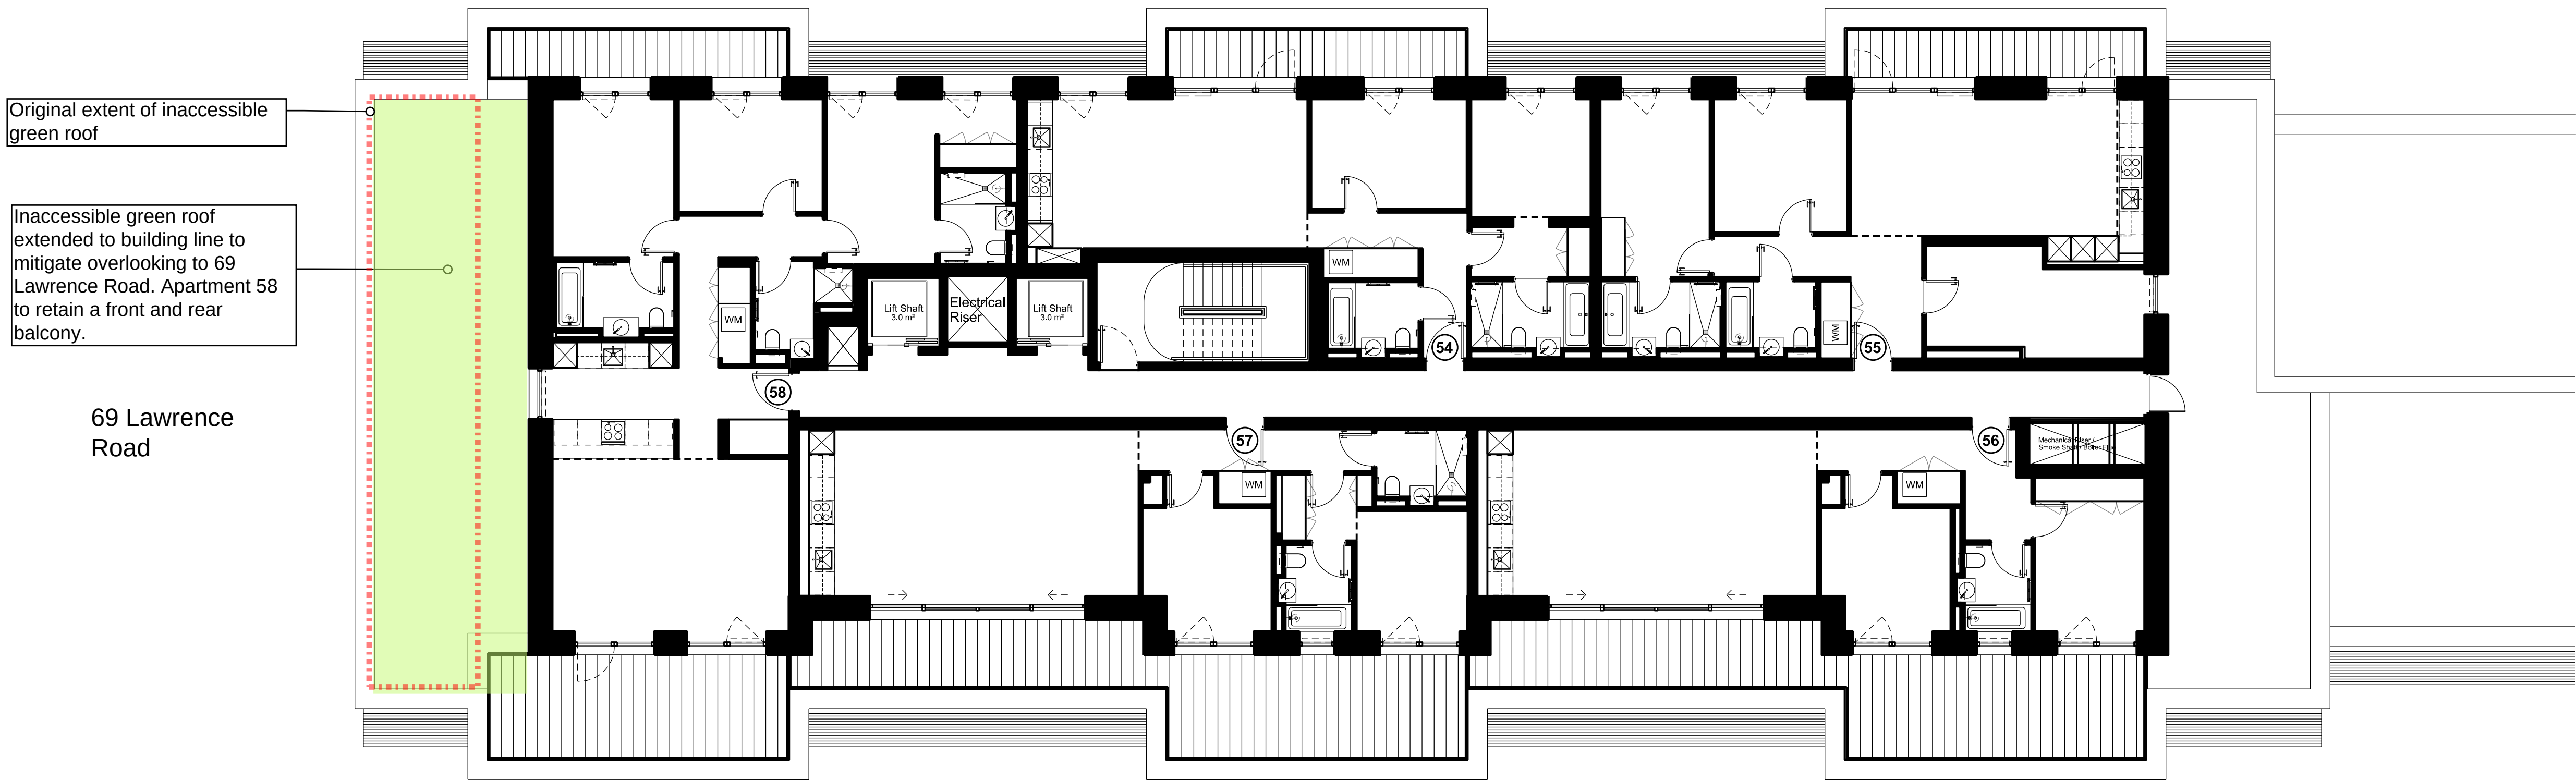


General Notes
The drawing is copyright of Vabel LTD. All rights reserved. No reproduction in any material form is permitted without consent. Do not scale from this drawing. All dimensions are in mm unless stated otherwise. Dimensions, levels, sizes and location of particulars are to be verified by the contractor on site prior to engaging in works. This drawing may incorporate information from other professionals. Vabel LTD cannot accept responsibility for the integrity and accuracy of such information.
DO NOT SCALE.

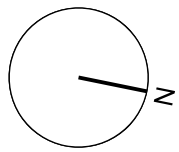

-	-	-	-
-	-	-	-
-	-	-	-
-	-	-	-
-	-	-	-
-	-	-	-
-	-	-	-
IN01	29/03/23	First issue for addresses	RM
Rev	Date	Reason for Issue	Chk

VABEL
LONDON

531 Highgate Studios, 53-79 Highgate Road, London NW5 1TL
Tel +44 (0)20 7183 6405 Email contact@vabel.co.uk

Project
67 Lawrence Road
N15 4EY

Title
Sixth Floor - Block Plan
Block A

Date	Scale @ A1	Drawn	Checked
29/03/23	1:100	RM	TD

Status
Information

Drawing Number	Revision
LR2_VAB_AA_00_DR_A_0727	IN01