


SERVICES NOTES:

1.
- DO NOT SCALE THIS DRAWING. ALL DIMENSIONS IN MILLIMETRES UNLESS OTHERWISE STATED.
2.
- THIS DRAWING IS TO BE READ IN CONJUNCTION WITH ALL RELEVANT ARCHITECT'S STRUCTURAL ENGINEERS AND M&E DRAWINGS AND THE M&E SPECIFICATION, SAMPLESHEET AND ROOM DATA SHEETS.
3.
- ALL ITEMS OF EQUIPMENT SHALL BE INSTALLED AS TO THE MANUFACTURER'S RECOMMENDATIONS.
4.
- ALL INFORMATION AND LAYOUTS DETAILED ON THIS DRAWING ARE SUBJECT TO SITE DIMENSION CHECKS.

LEGEND:

- 330kWp PV PANEL (1m x 1.6m)
- SVP SOIL VENT PIPE
- RWP RAIN WATER PIPE
- AOV RAIN WATER PIPE
- LIFT LIFT MECHANISM
- FIRE ALARM SOUNDER
- FIRE ALARM FLASHING BEACON
- COLUMN MOUNTED LUMINIARE WITH INTERGRAL 3 HOUR EMERGENCY BATTERY

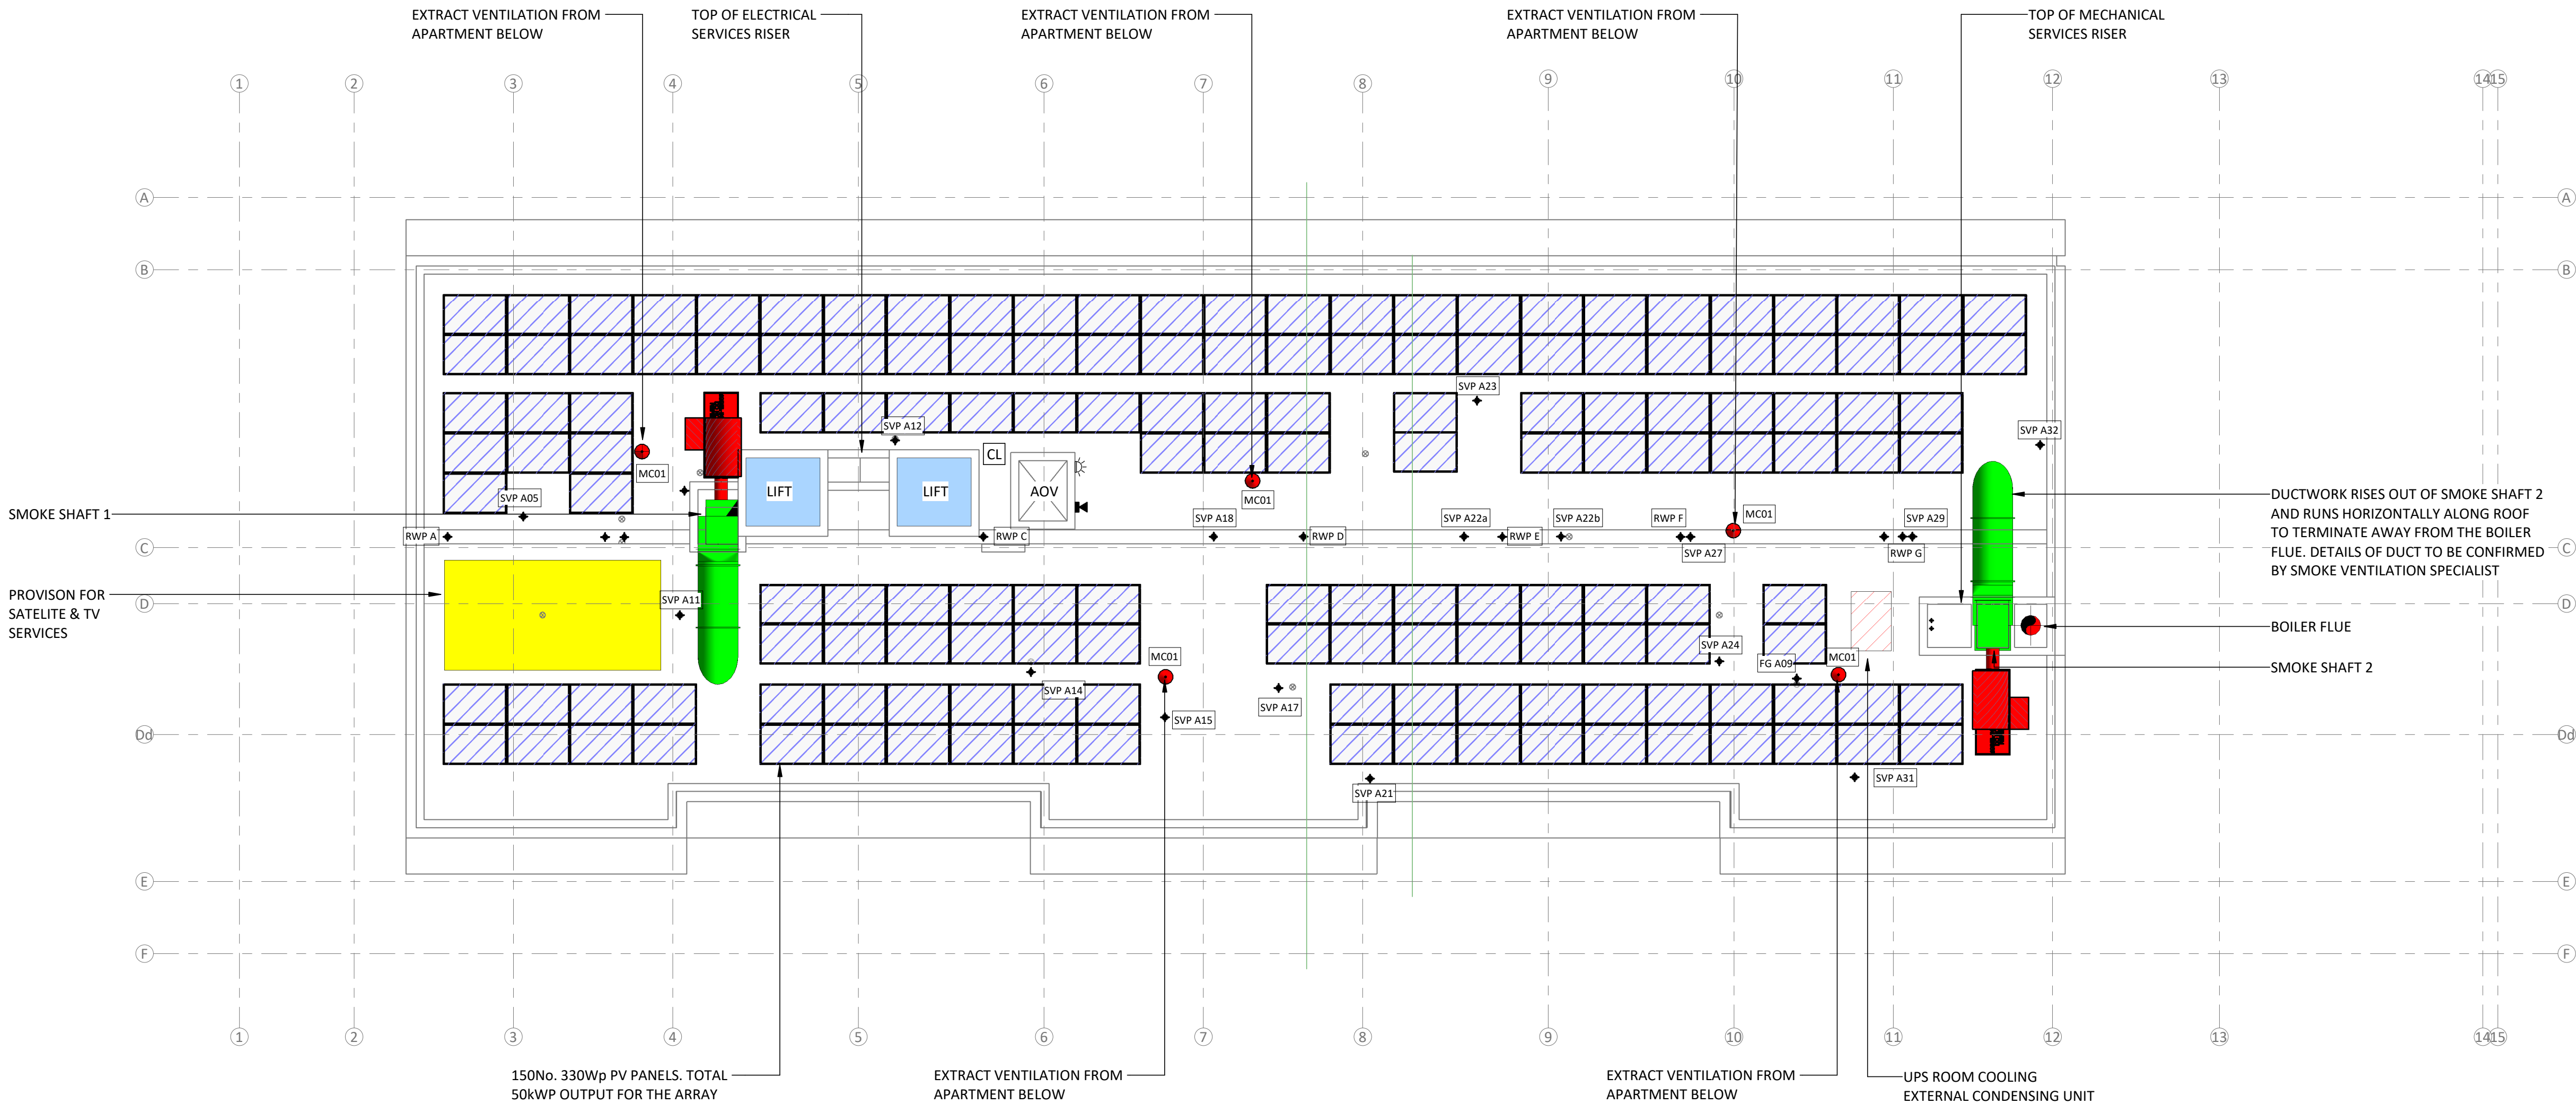

P04	30.03.22	JDS	LRI	NJS	Mechanical Tender Issue
P03	02.02.22	JDS	LRI	NJS	MINOR AMENDMENTS
P02	09.12.21	JXS	LRI	NJS	PLANNING SUBMISSION ISSUE

Rev	Date	By	Chk	Aprvd	Description
-----	------	----	-----	-------	-------------

PROJECT
67 Lawrence Road

CLIENT

VABEL



www.methodllp.com Swindon Tel: 01793 822044

DRAWING TITLE
Landlords Combined M&E Services
Roof

STATUS
S4 - FOR APPROVAL

DATE	SCALE	DRWN BY	CHK BY	APVD BY
09/22/21	1:100 - A1	JDS	LRI	NJS

DRAWING NUMBER	REVISION NO.
1627RLR-MET-AA-R6-DR-M-9004	S4 - P04

Scaling Note: Do NOT scale from this drawing.