




01 Existing Long Section B
1:25 @ A1 1:50 @ A3

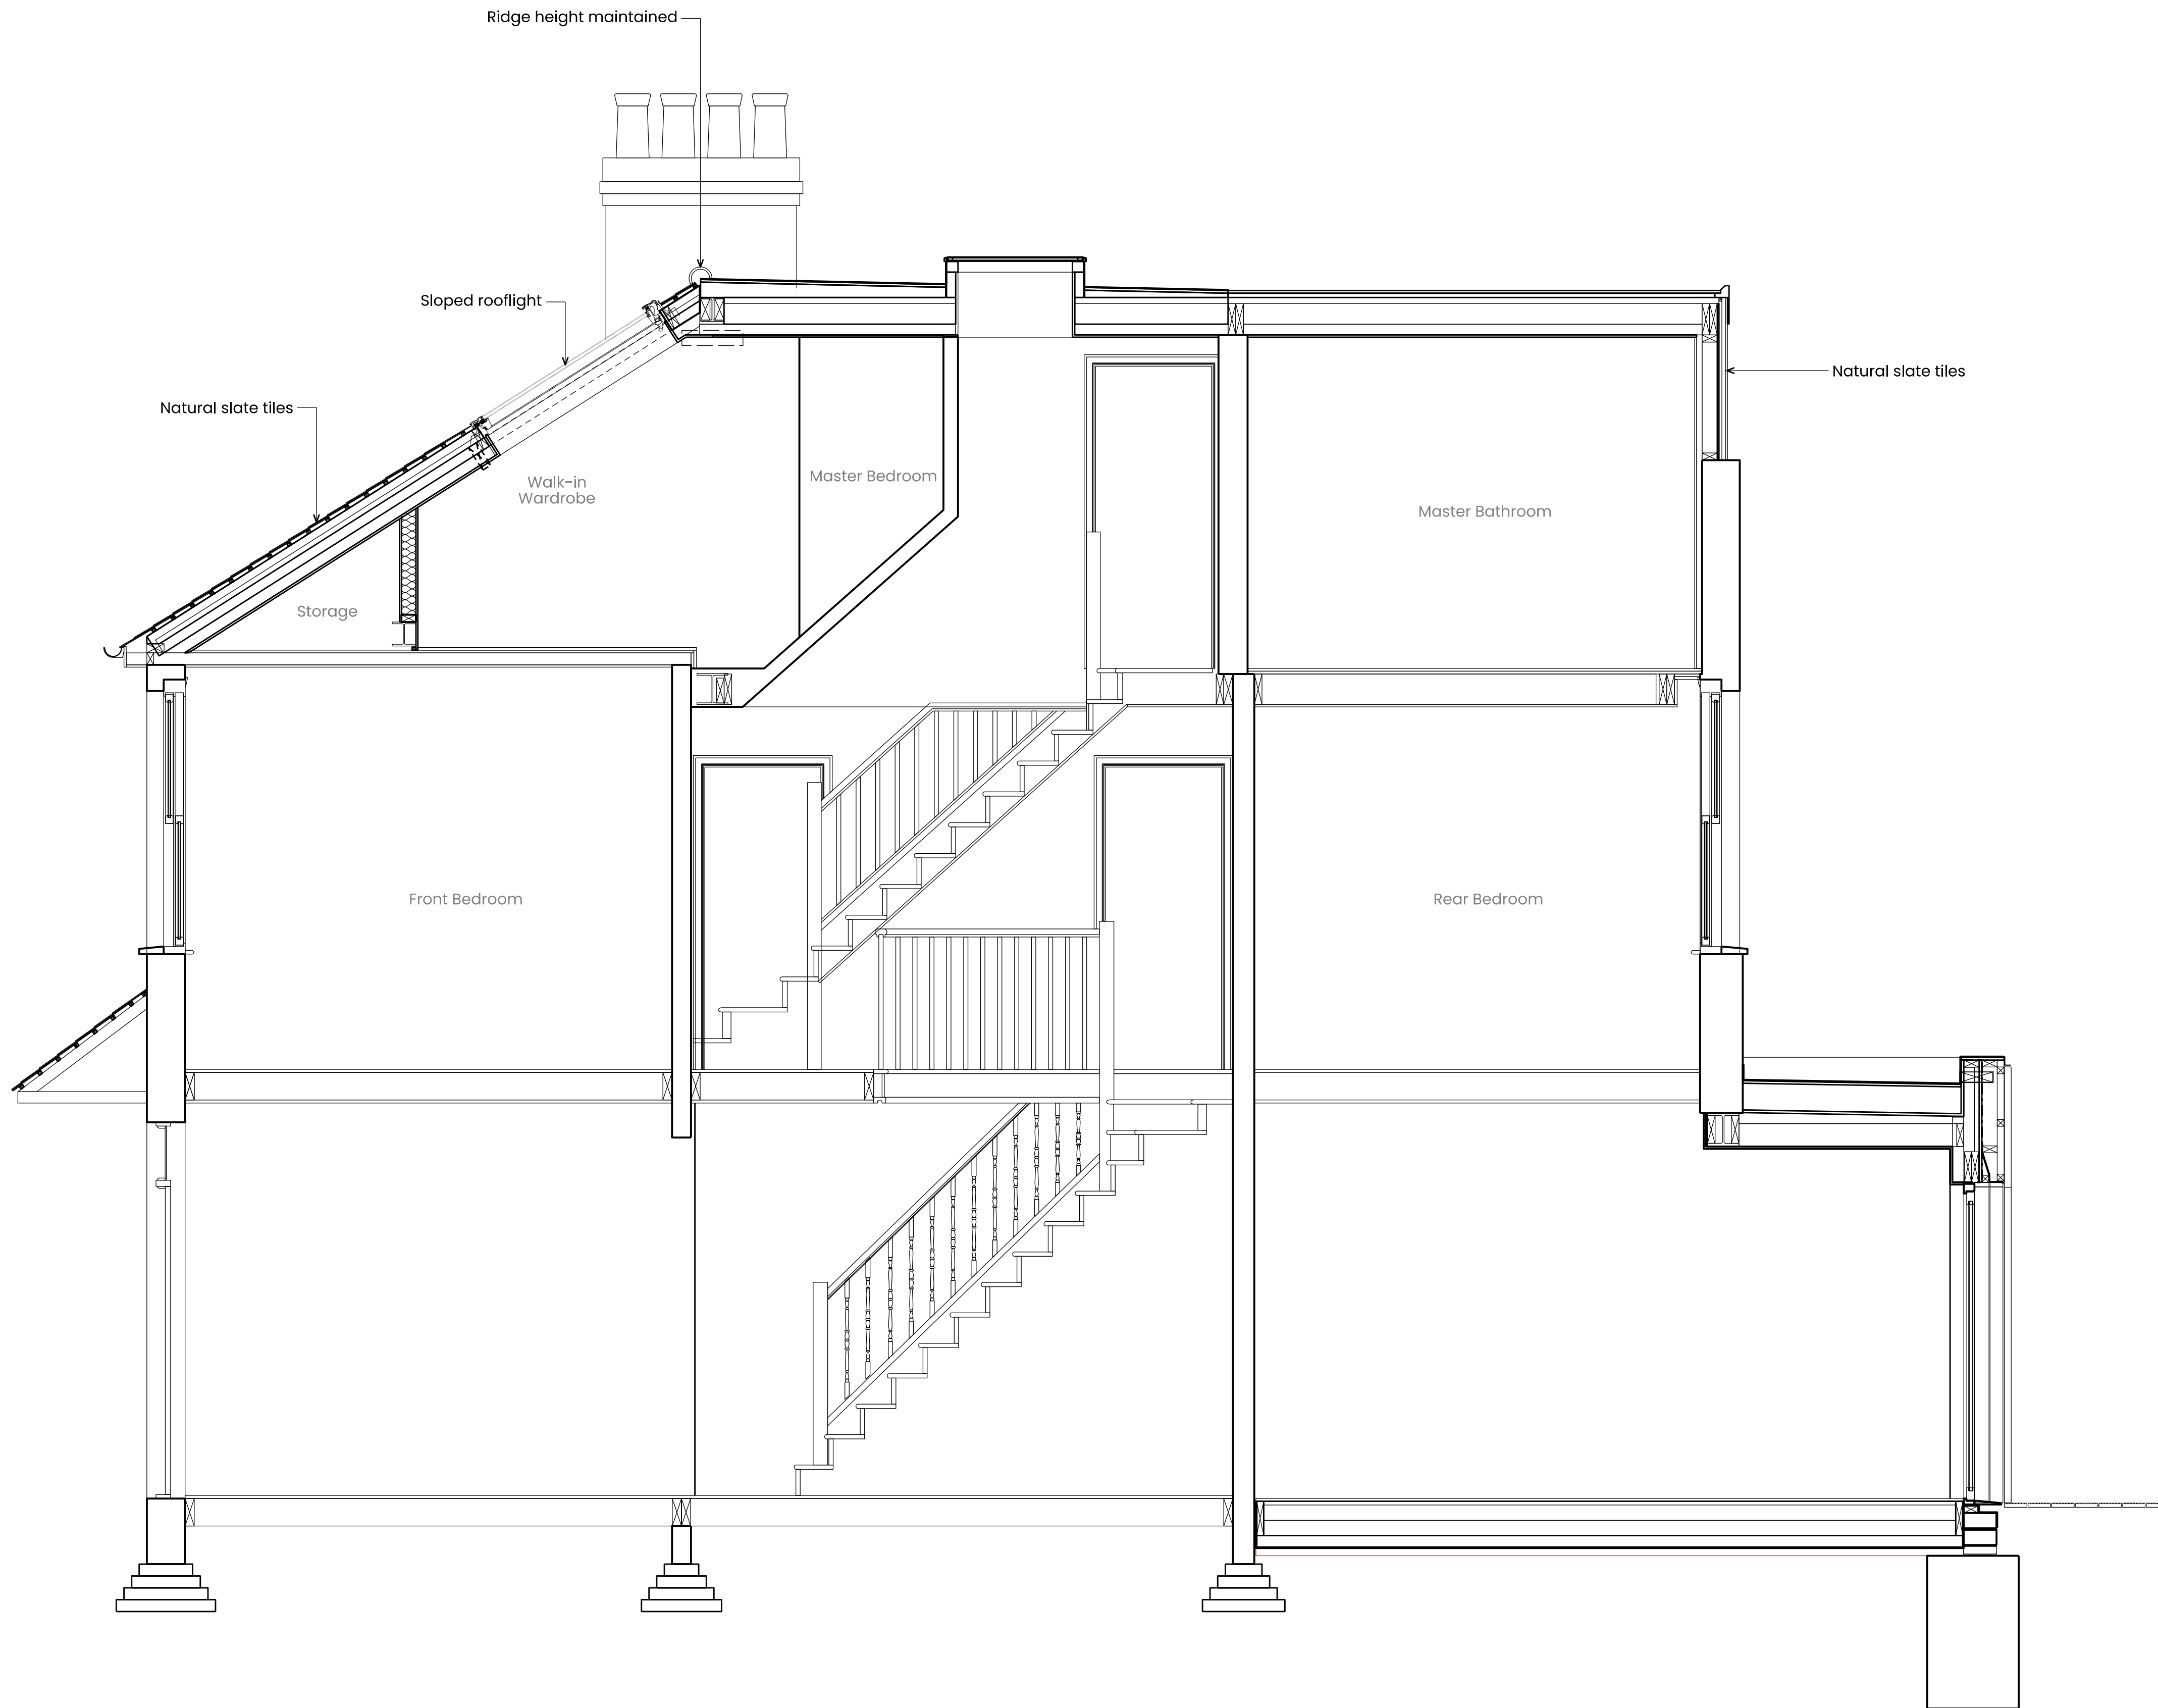

R00 13.07.23 Certificate of Lawful Use		PKP
Rev	Date	Reason for Issue
Architect		
Client		
Project 62 Hanbury Road, N17 9RJ		
Drawing Title Proposed Long Section B		
Scale 1:25 @ A1 1:50 @ A3	Project No. 23001	
Stage Planning	Revision R00	
Drawing Number CLEUD-015	Revision R00	