

PLANTING SCHEDULE



SALVIA NEMOROSA 'CARADONNA'



HEBE ALBICANS





HIMILAYAN SILVER BIRCH TREE




CORNUS STOLONIFERA FLAVIRAMEA



ERIGERON KARVINSKIANUS

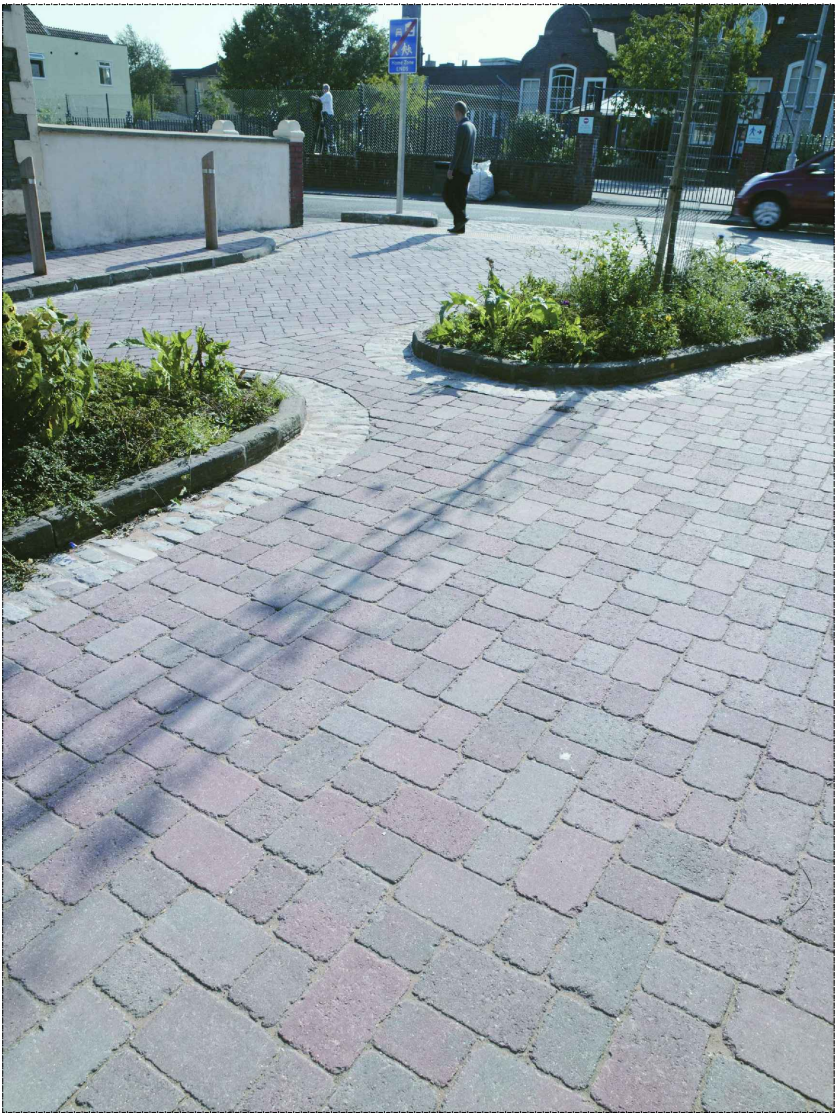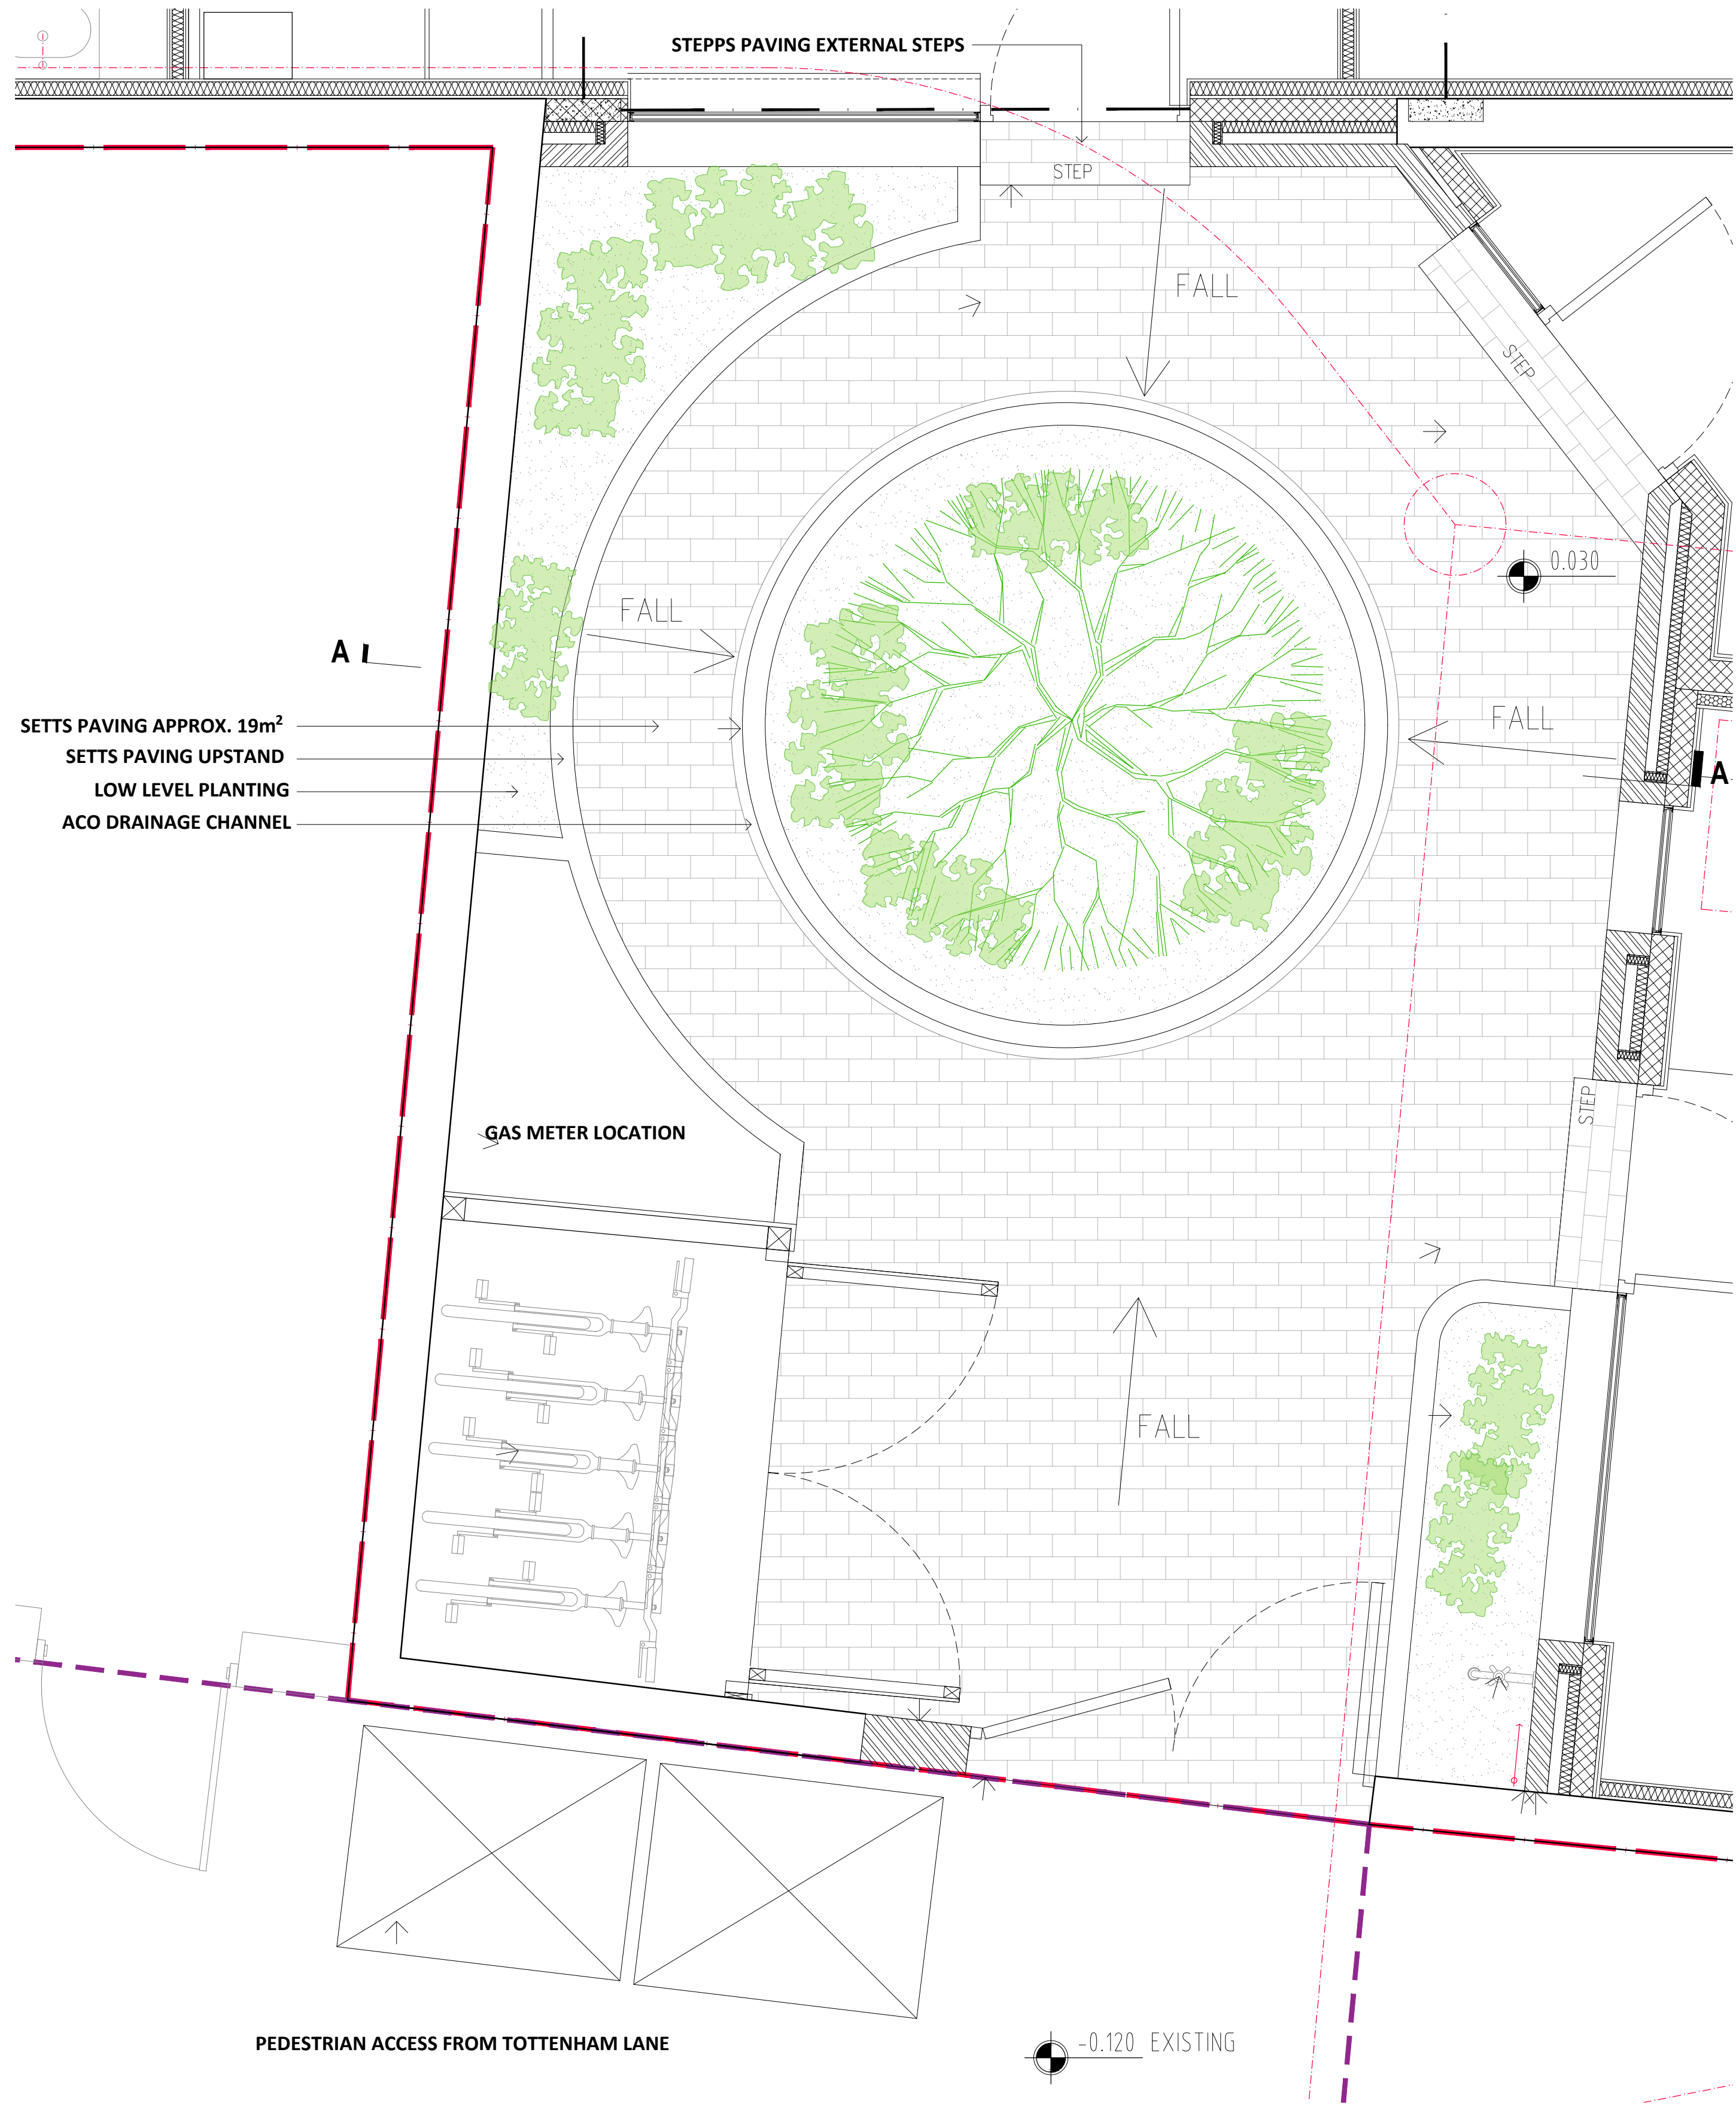


SETTS PERMEABLE PAVING, UPSTAND & LOW LEVEL PLANTING

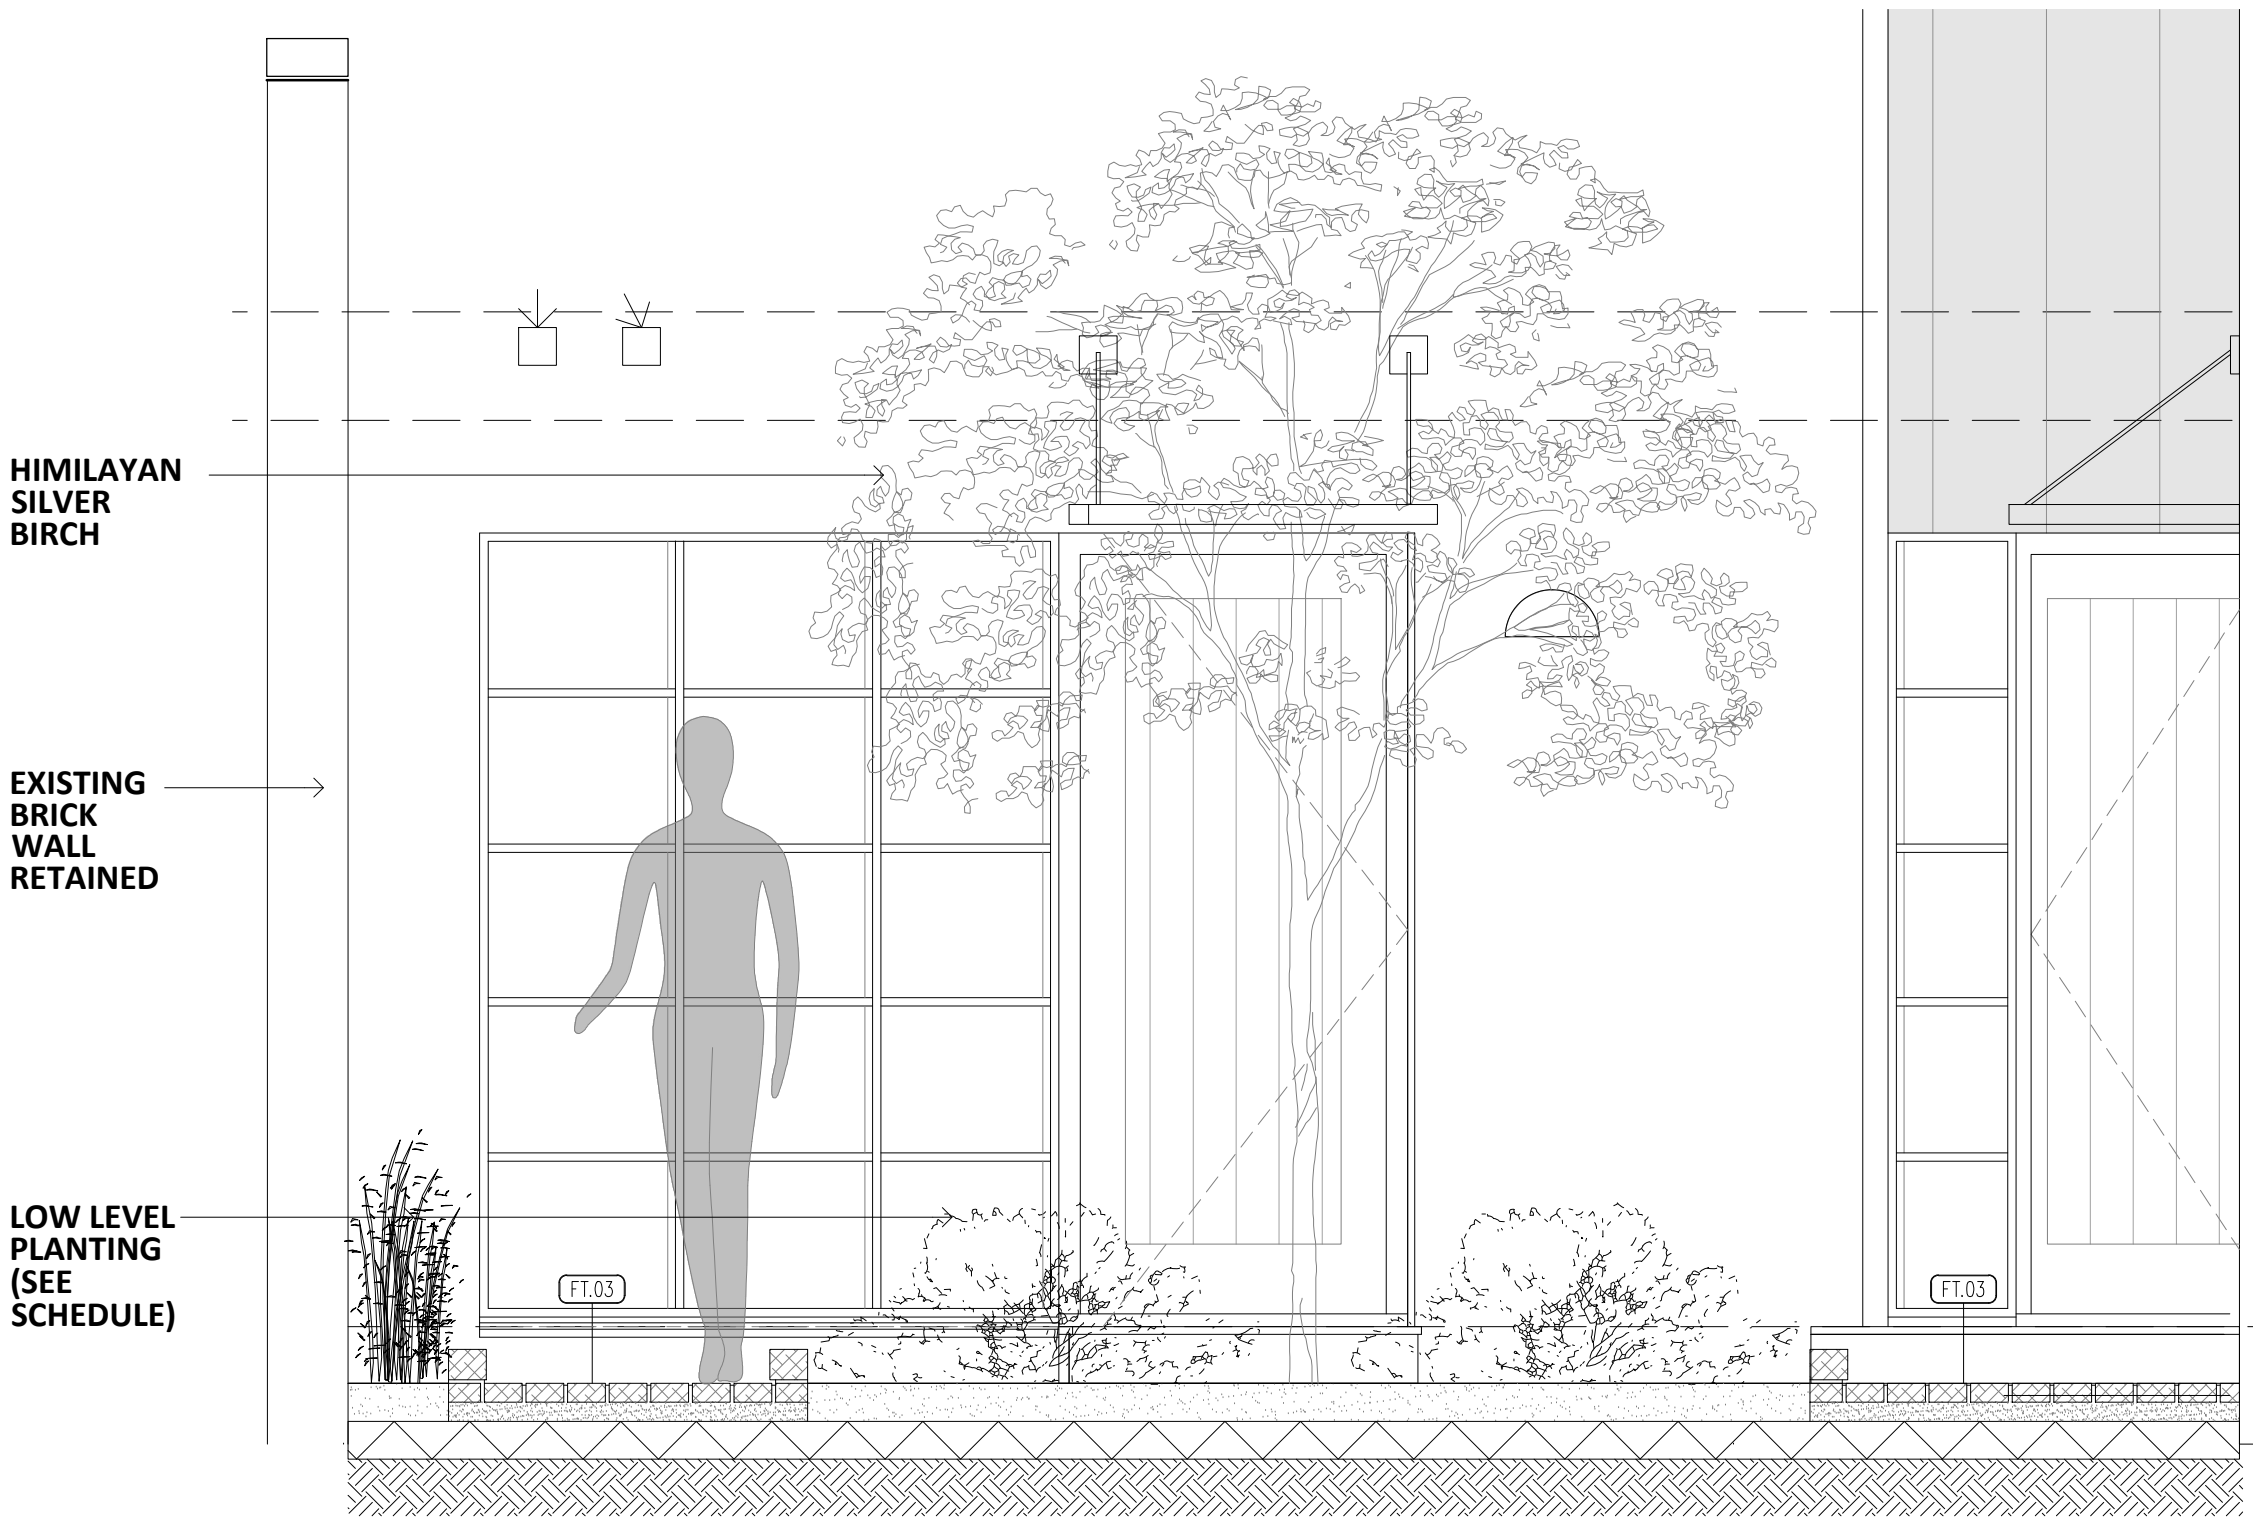

SECTION A-A

GENERAL NOTES:
Do not scale: use given dimensions only. All setting out to be verified on site and any discrepancies notified to the Architect.

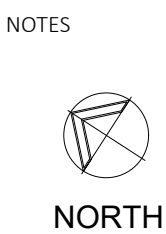

rev.	date	by	description	DATE SEPT 2020	STATUS TENDER		PROJECT 155 TOTTENHAM LANE, CROUCH END, LONDON N8		JOB NO. 360	
				SCALE 1:20 @ A1	DRAWING EXTERNAL WORKS	DWG NO. 190 REV.				
				DRAWN BY JO	CLIENT UK PROPERTIES ONE LTD					

bla architects
ARCHITECTURE • INTERIOR DESIGN • PROJECT MANAGEMENT

Studio 6, Rosebery House, 70 Rosebery Avenue London EC1R 4RR
tel: 0207 278 1945 mail@bla-architects.com www.bla-architects.com