


GENERAL NOTES:

- 1. THIS DRAWING IS COPYRIGHT.
- 2.
- 3. USE FIGURED DIMENSIONS ONLY.
- 4. All dimensions and levels to be checked on site by contractor prior to commencing works on site.
- 5. Any discrepancies to be brought to the attention of the Architect.
- 6. All subject to Local Authority approval.

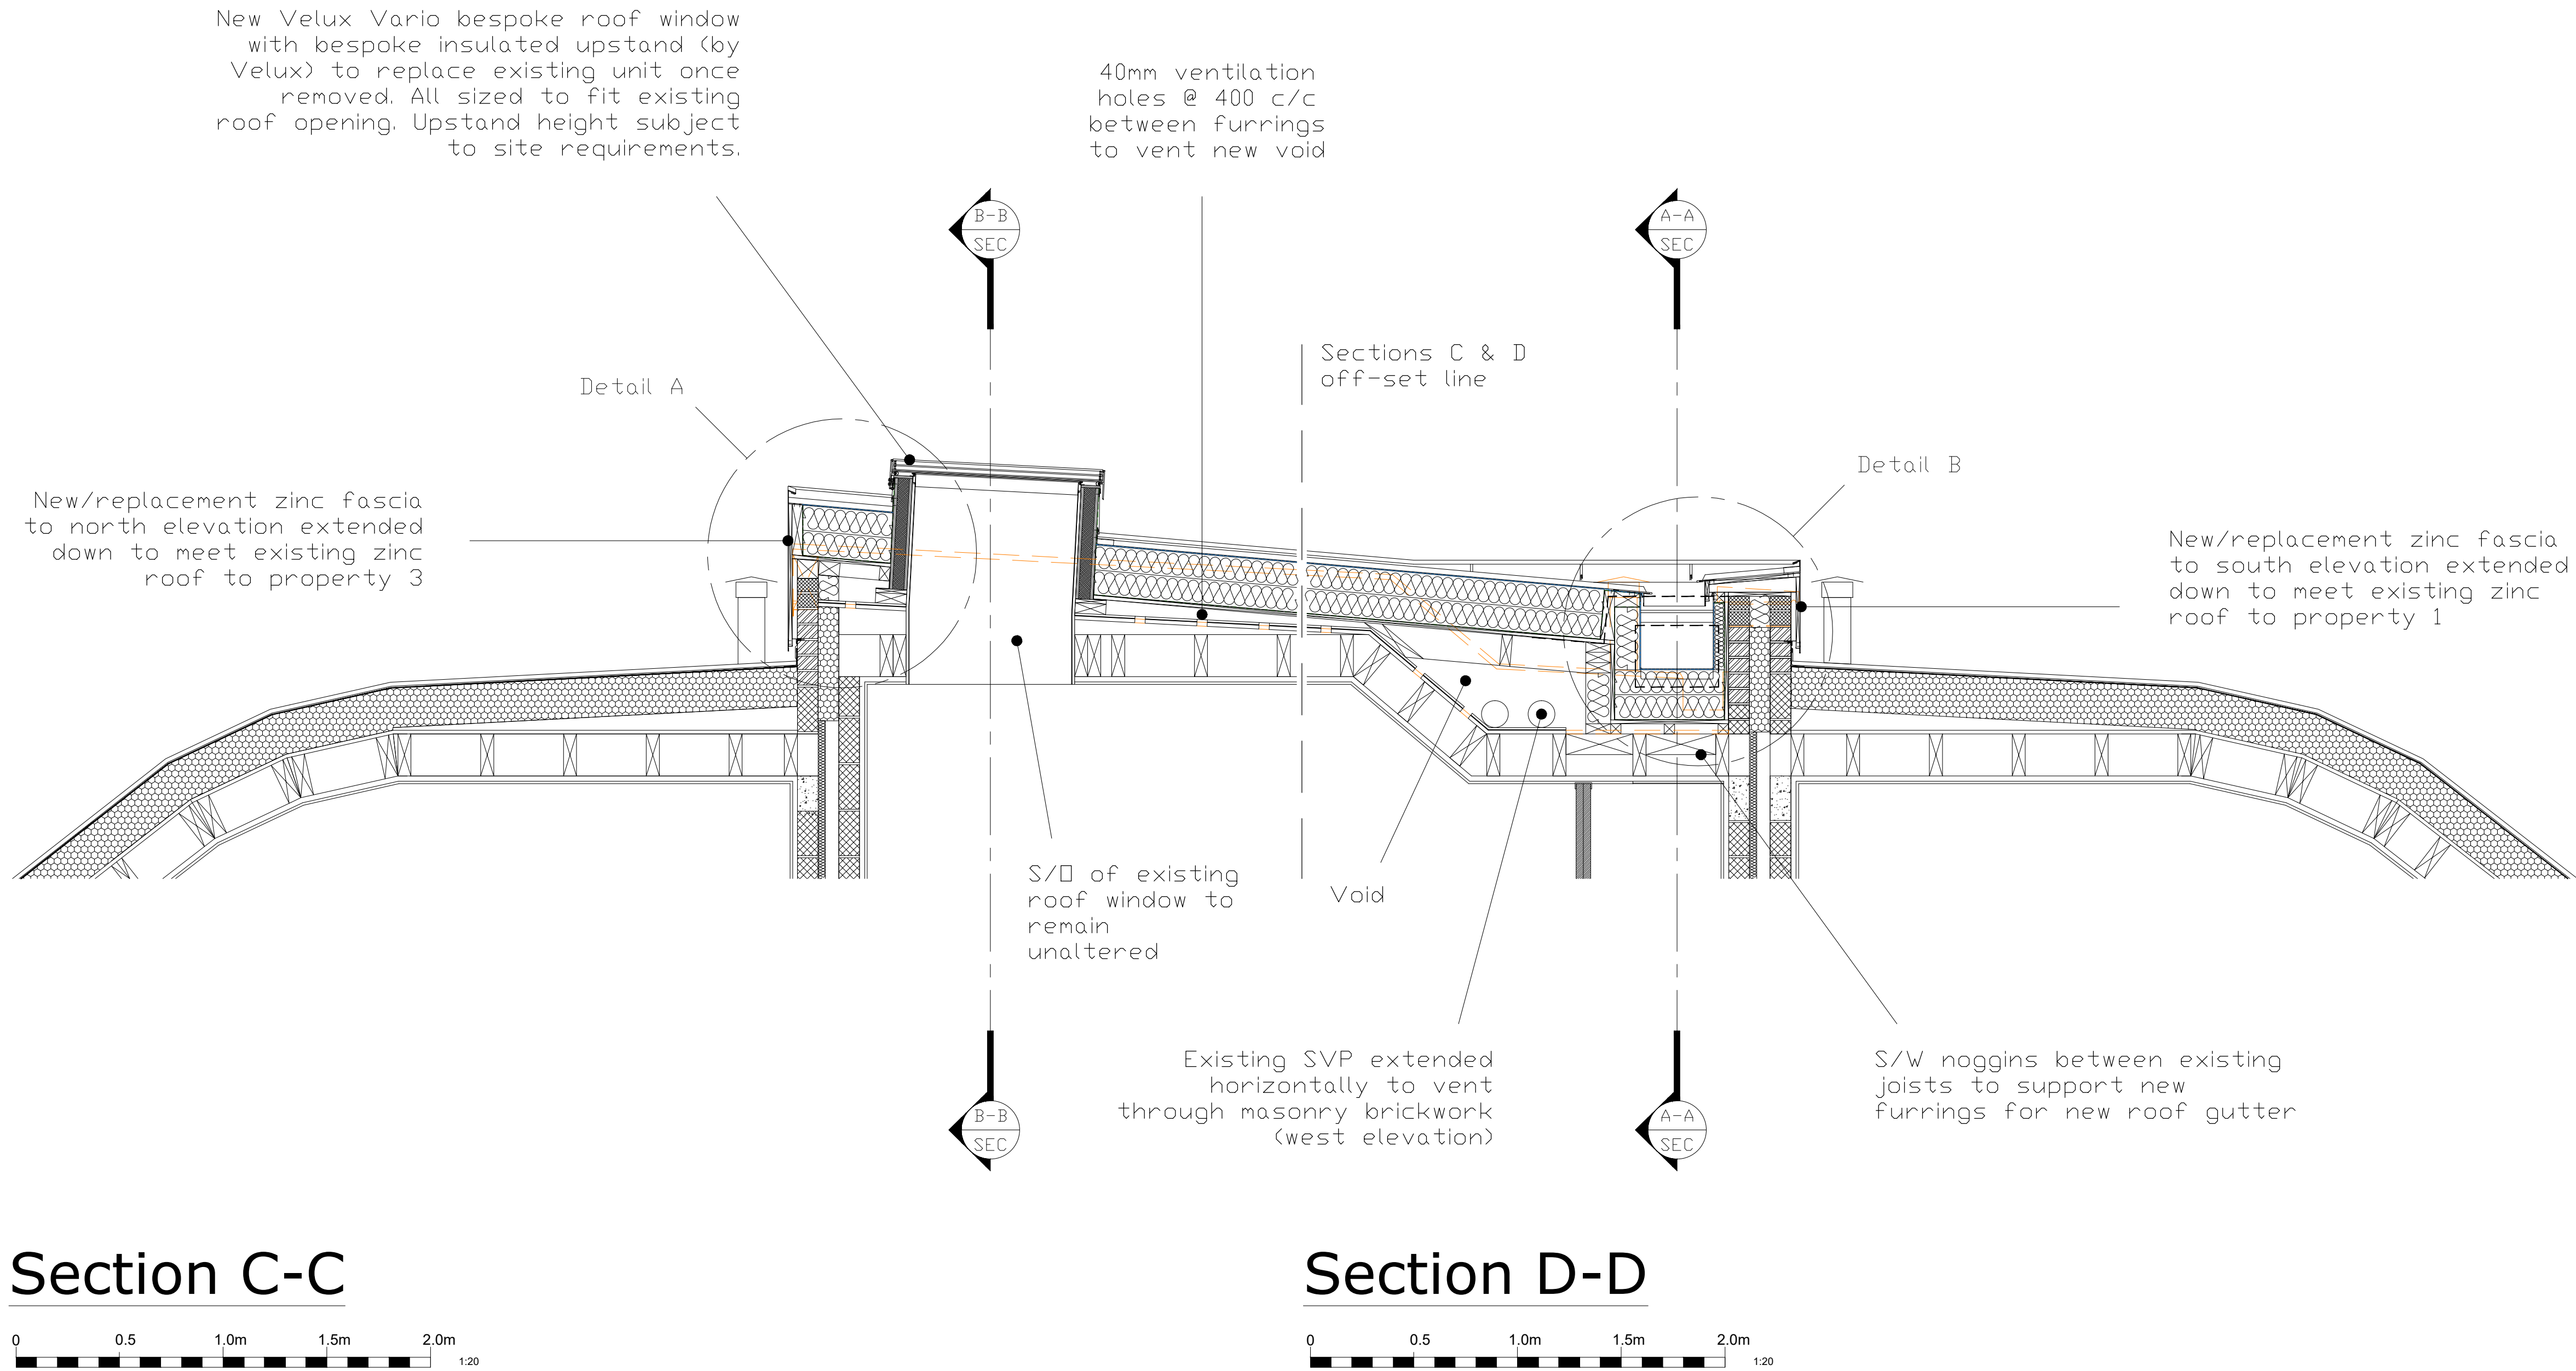

Construction (Prelim)

Rev. Date Amendment

Tom Cross
Architectural Design & Landscape

Granary Loft Mill Road Wimbish Saffron Walden Essex CB10 2XD
Mob: 07507 972482 Email: tomcharlescross@outlook.com

Drawing Title
Roof - General Arrangement Drawings - Sections C-C & D-D

THIS DRAWING MUST NOT BE REPRODUCED WHOLLY OR IN PART WITHOUT PRIOR PERMISSION © TOM CROSS.

Cozens Place, 105 Effingham Road, LONDON N8 OAE

Replacement Roof
for
Miss M. Dietrich

Drawing No. 23DIE 3.03
Scale: 1:20 @ A1

Date: May 2023