

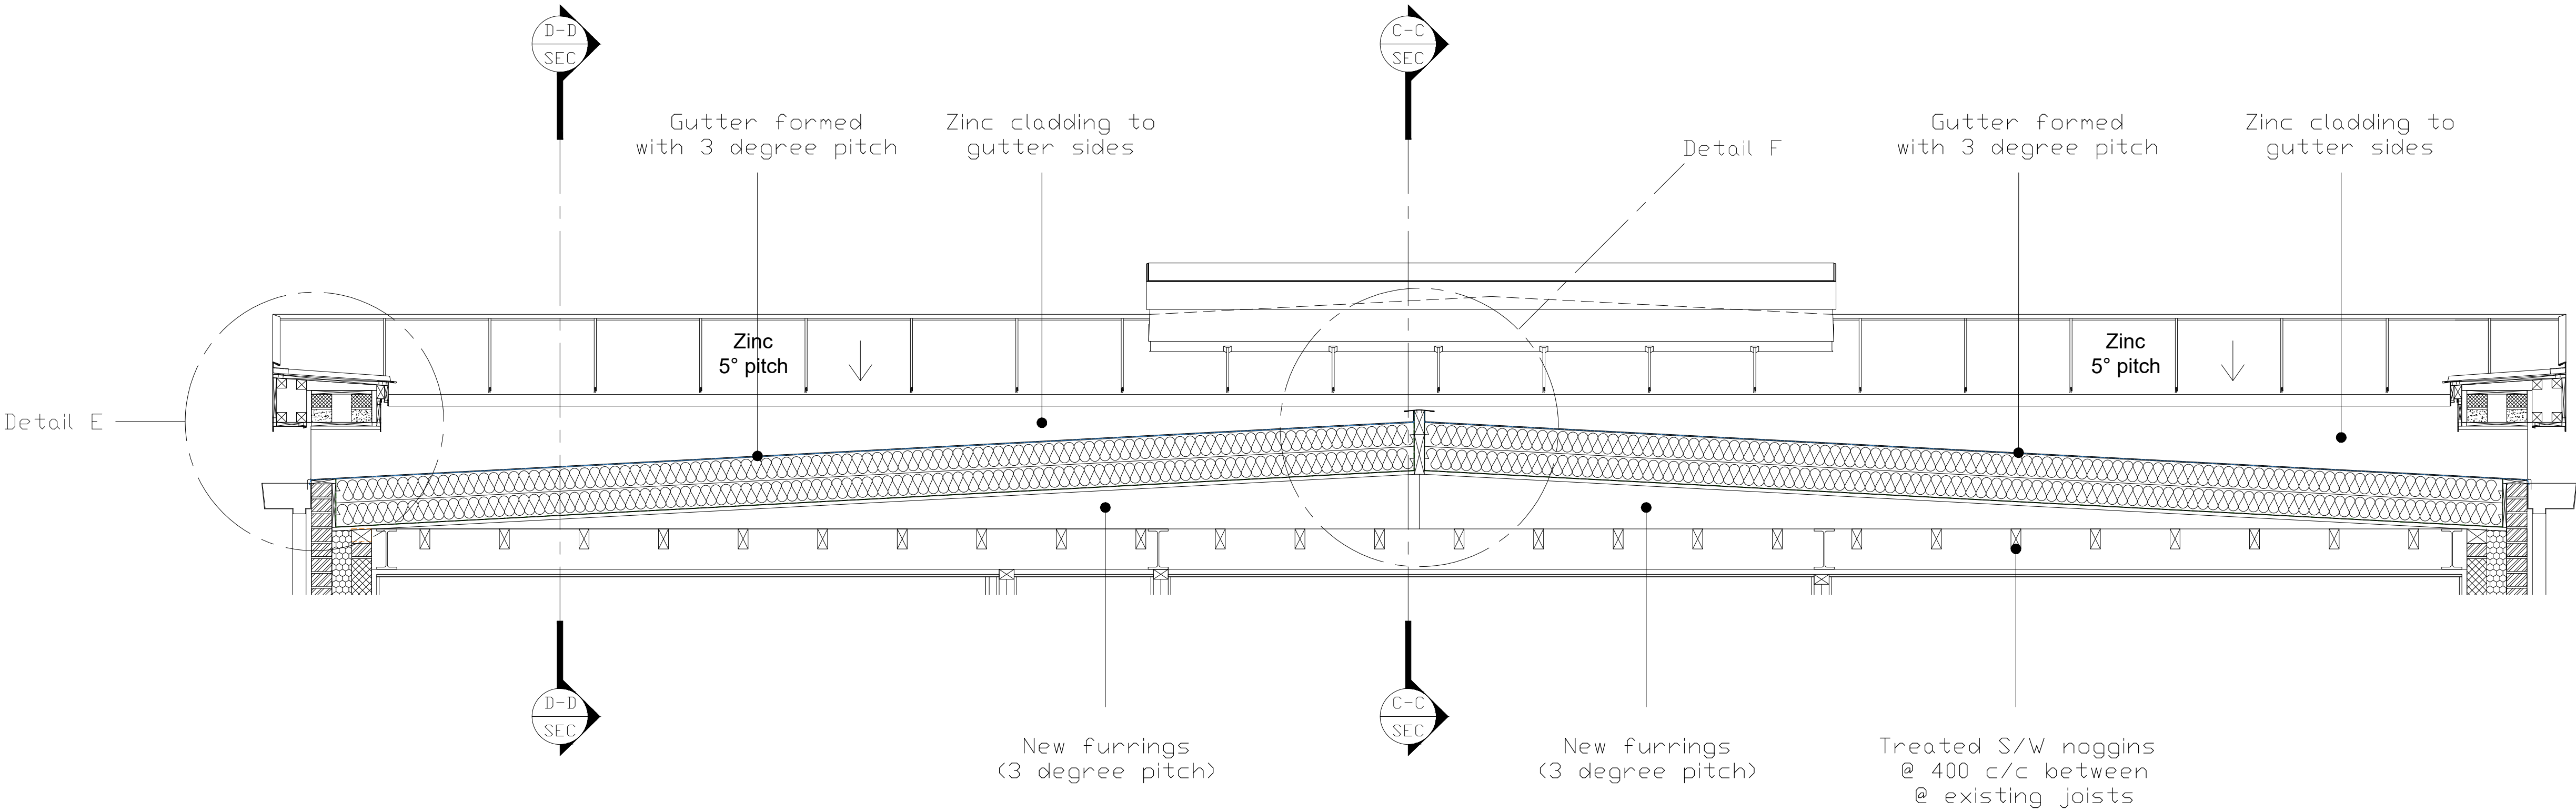


GENERAL NOTES:

1. THIS DRAWING IS COPYRIGHT.
2. [REDACTED]
3. USE FIGURED DIMENSIONS ONLY.
4. All dimensions and levels to be checked on site by contractor prior to commencing works on site.
5. Any discrepancies to be brought to the attention of the Architect.
6. All subject to Local Authority approval.

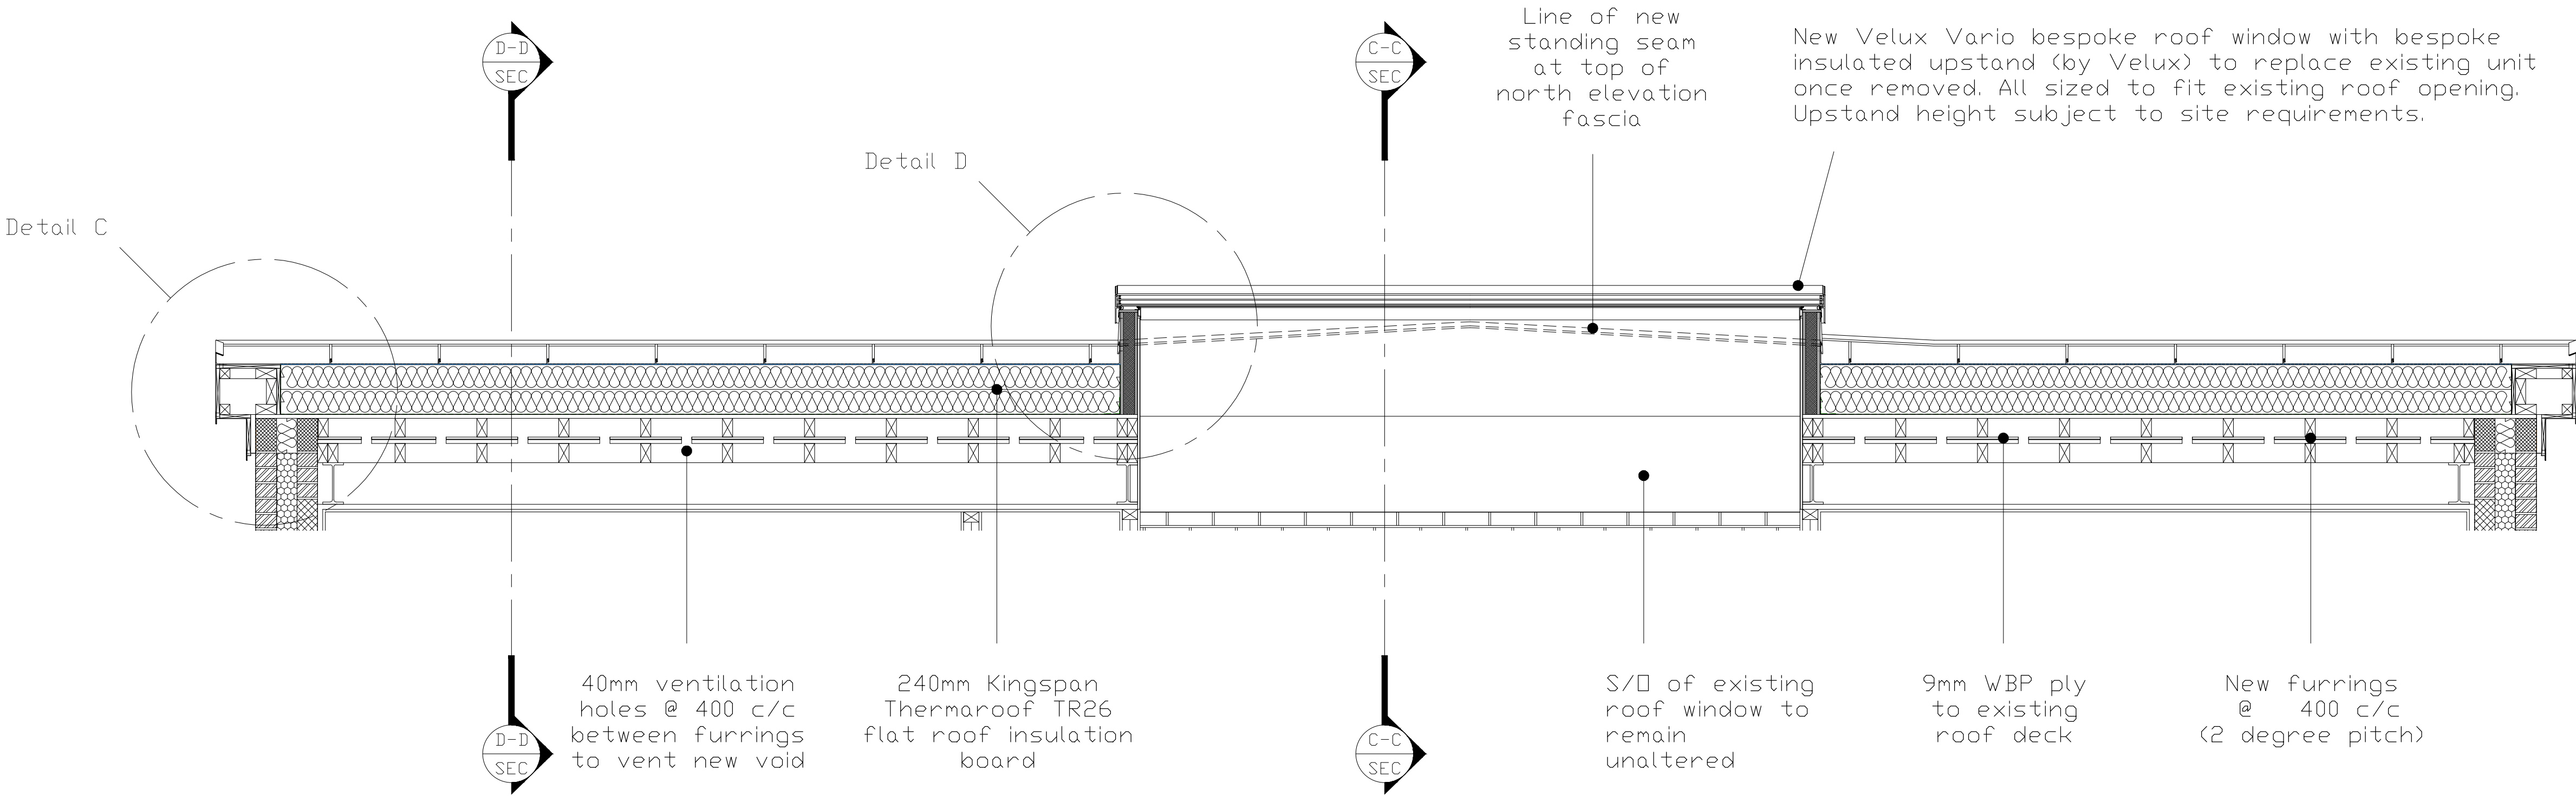

Section A-A

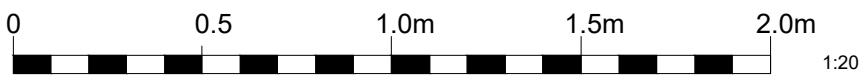

Section B-B



Construction (Prelim)

Rev. Date Amendment

Tom Cross
Architectural Design & Landscape

Granary Loft Mill Road Wimbish Saffron Walden Essex CB10 2XD
Mob: 07507 972482 Email: tomcharlescros@outlook.com

Drawing Title
Roof - General Arrangement Drawings - Sections A-A & B-B

THIS DRAWING MUST NOT BE REPRODUCED WHOLLY OR IN PART WITHOUT PRIOR PERMISSION © TOM CROSS.

Cozens Place, 105 Effingham Road, LONDON N8 OAE

Replacement Roof
for
Miss M. Dietrich

Drawing No. 23DIE 3.02
Scale: 1:20 @ A1

Date: May 2023