


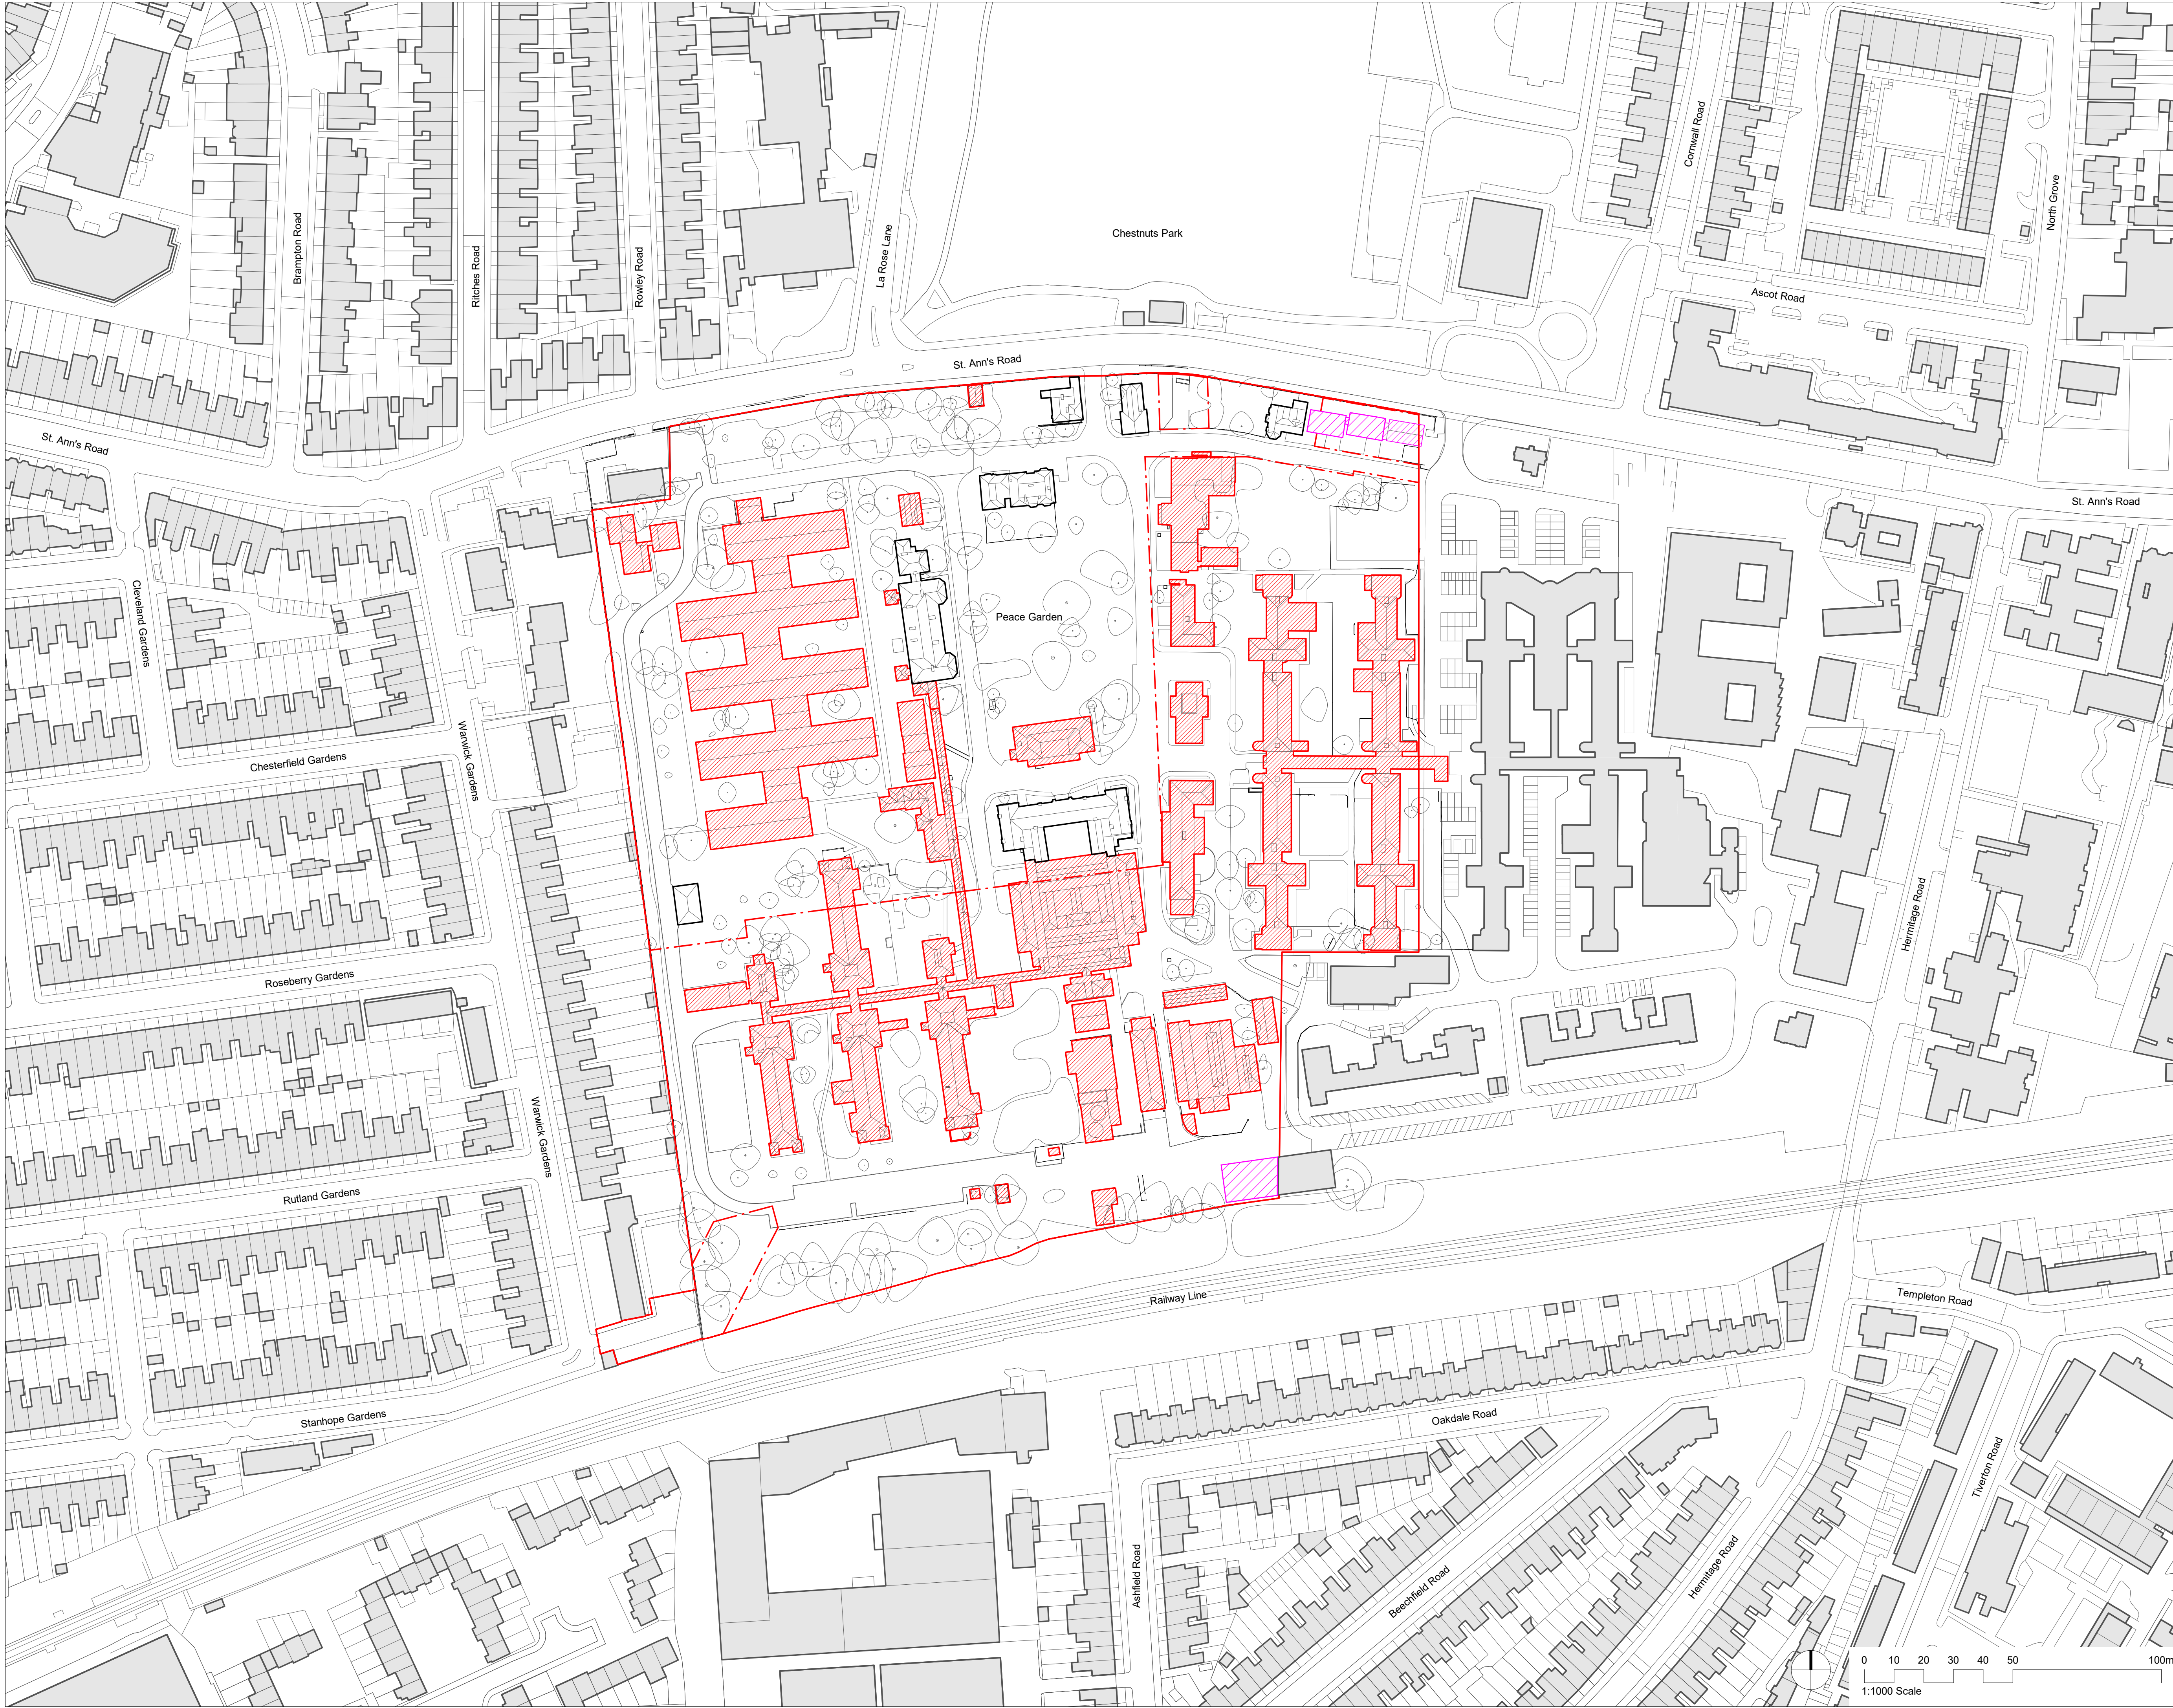

KEY PLAN

CLIENT

C

catalyst

Hill

Created for Living

DO NOT SCALE FROM THIS DRAWING.

THIS DRAWING IS BASED ON DIMENSIONAL SURVEY INFORMATION PROVIDED BY OTHERS. THE ARCHITECT CANNOT ACCEPT RESPONSIBILITY FOR THE ACCURACY OF THIS SURVEY INFORMATION.

ALL DIMENSIONS ARE SHOWN IN METRIC.

THIS DRAWING REMAINS THE COPYRIGHT OF KARAKUSEVIC CARSON ARCHITECTS.

NOTES

Please note that this drawing is suitable for planning application purposes only and should not be used for undertaking or planning construction works or activities.

Please read in conjunction with landscape architects drawings and information.

SITE BOUNDARY OF HYBRID PLANNING APPLICATION

SITE BOUNDARY OF OUTLINE COMPONENT

PROPOSED DEMOLITION

BUILDING HAS BEEN DEMOLISHED

C02

Planning Amendment

30/09/22

C01

Planning Submission

23/05/22

Rev

Reason for Issue

Date

Karakusevic Carson Architects

Studio 501
37 Greiner St
Hackney
London E2 8HD
mail@karakusevic-carson.com | 0207 566 6300

PROJECT

St. Ann's New Neighbourhood

TITLE

Sitewide, Demolition Plan

DRAWING NUMBER

N15301-KCA-ZZ-ZZ-DR-A-00004

REVISION

C02

STATUS

A3 - Authorized and accepted, Planning

REVISION DATE

30/09/22

DRAWN BY

MC

SCALE

1:1000 @ A1

FIRST ISSUED

23/05/22

CHECKED BY

RB / MB

KCA PROJECT NUMBER

483

0

10

20

30

40

50

100m

1:1000 Scale