


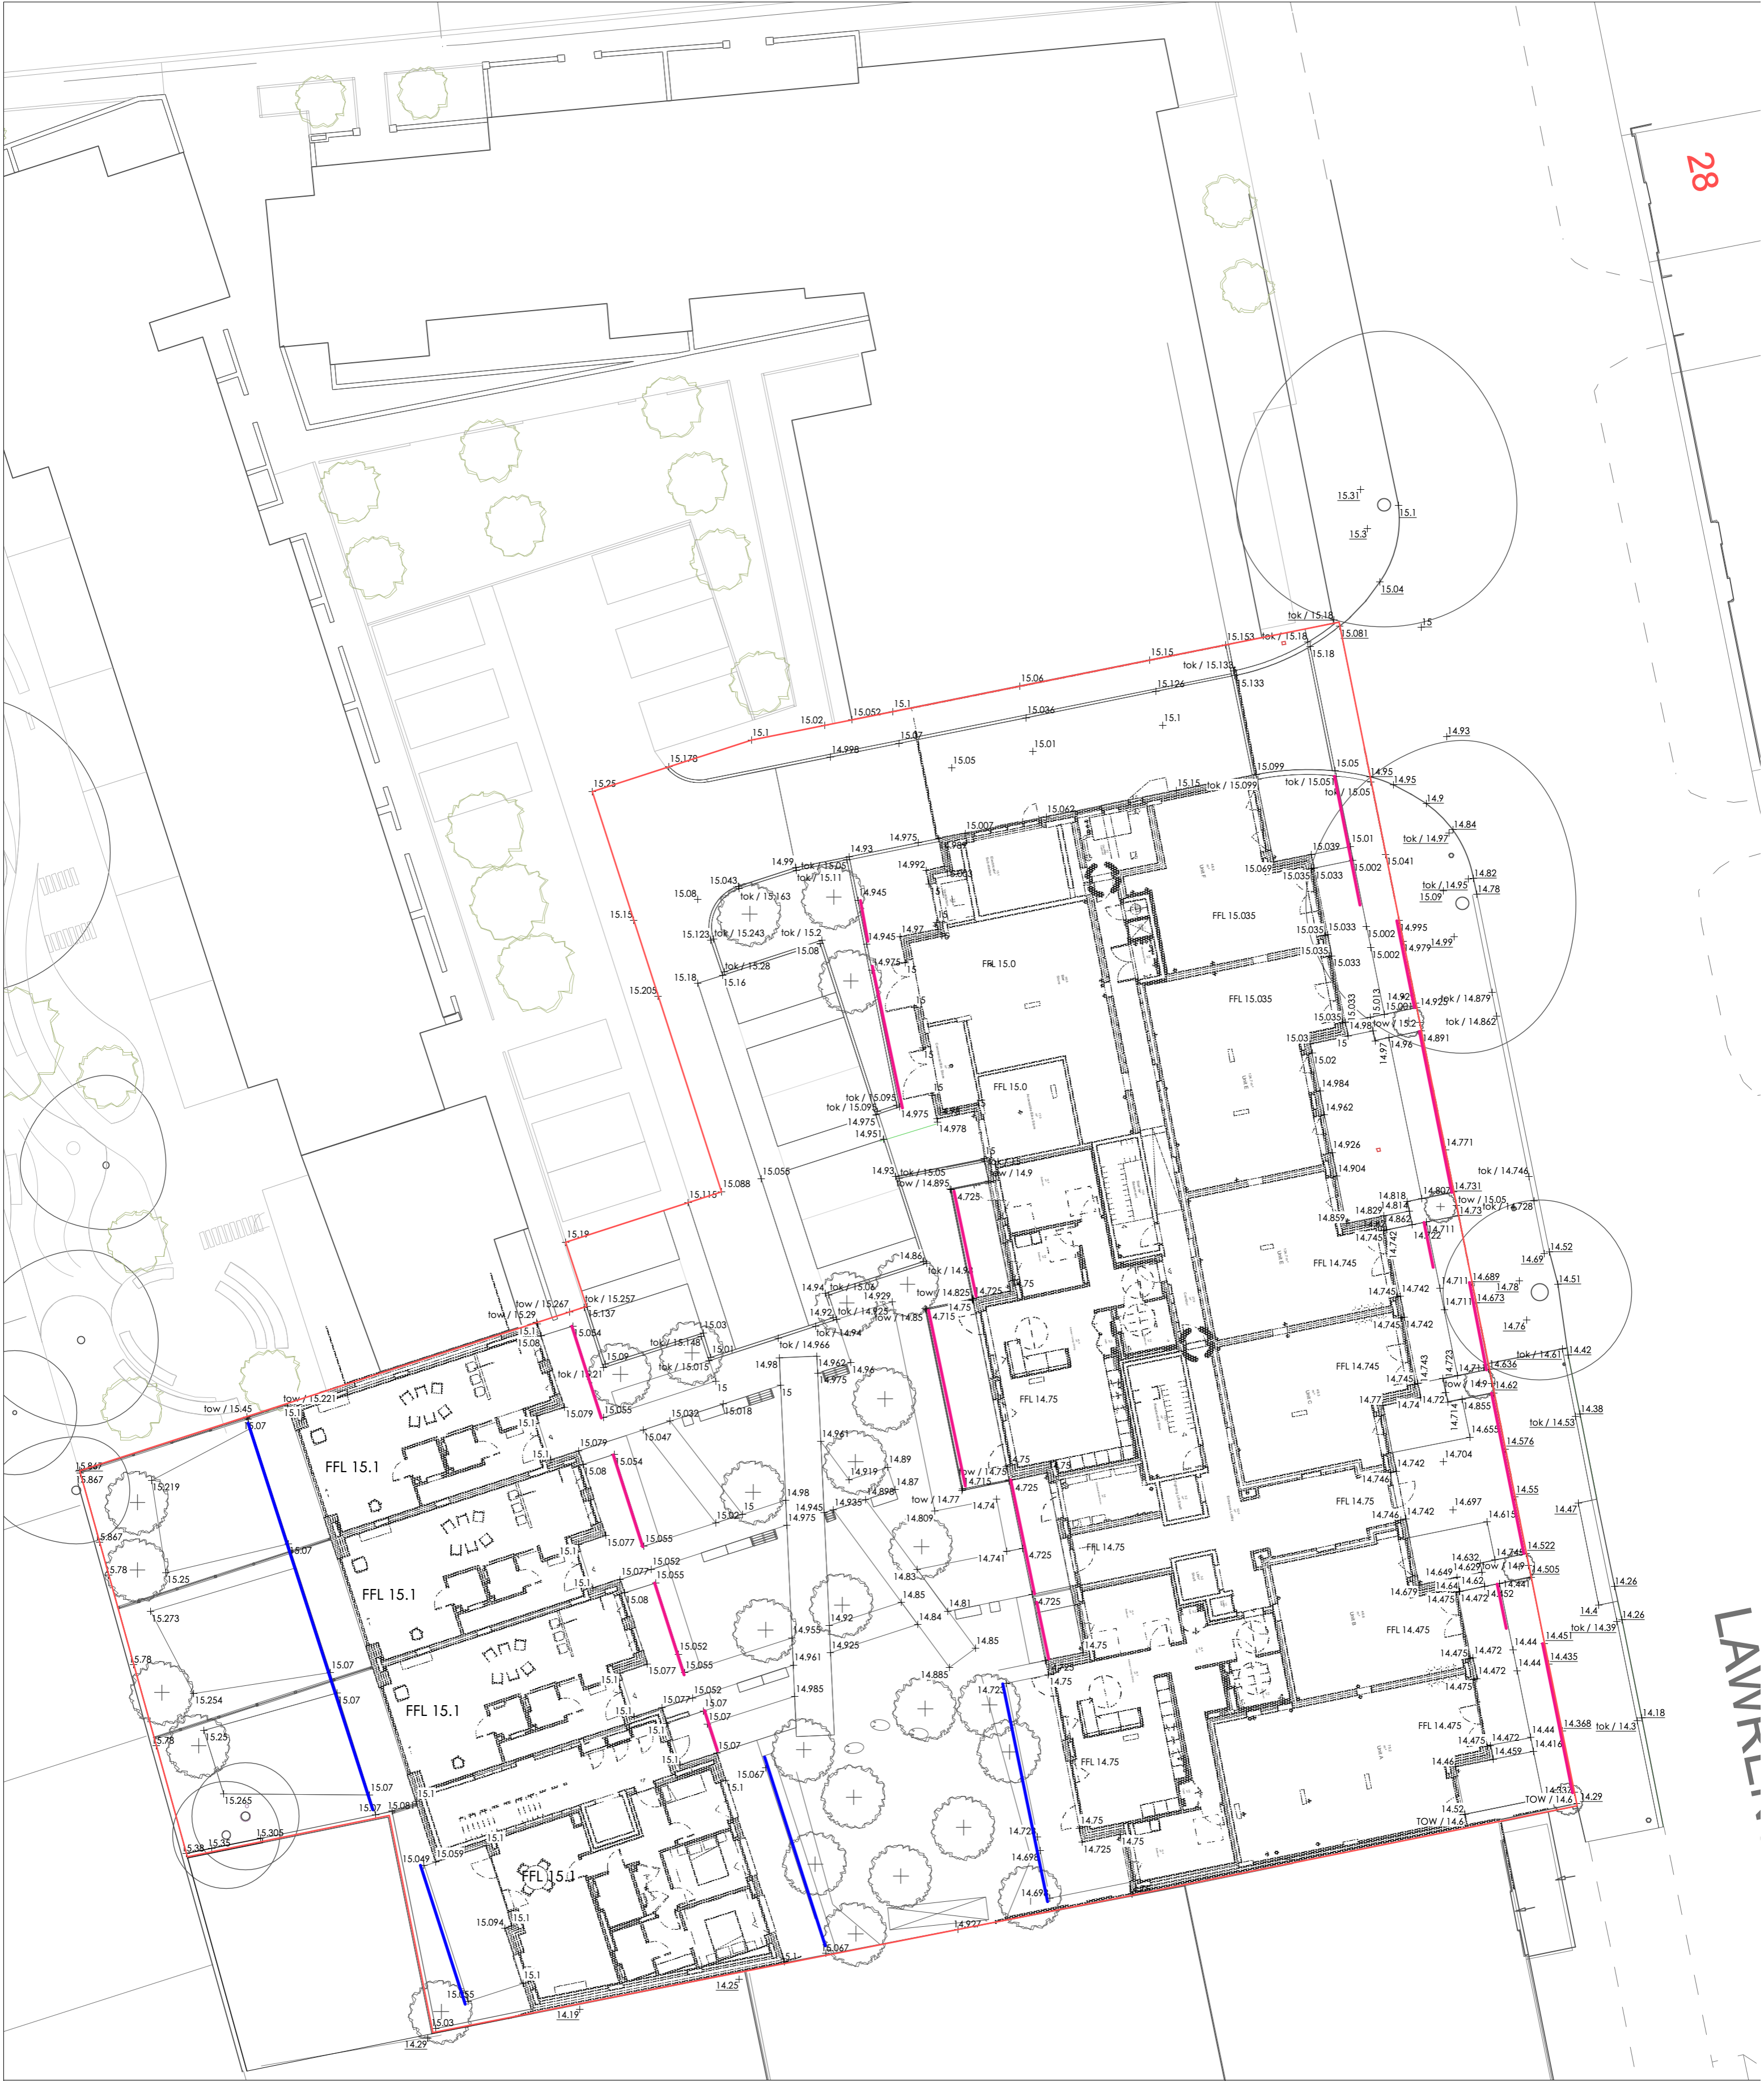

28

LAWRENCE ROAD

KEY

- Retained Levels**
In metres above OD
- Proposed Levels**
In metres above OD
- Proposed Levels**
at top of kerb
- Proposed Levels**
at top of wall

- Land drain**
Enviroflow plans by Naylor in ground
adjacent edging
- Slot drain**
Heelguard type

P03 Levels updated, drains added
P02 Updated to show spot levels around facade

4261 67 LAWRENCE ROAD FOR VABEL

LEVELS & DRAINAGE

DRAWING NO: LR2-LEA-00-00-DR-L-1001 **REVISION NO:** P03

Scale: 1:200 @ A2 Date: 13/01/2023 Status: Information

LIVINGSTONE EYRE ASSOCIATES
UNIT SEVEN 16 HOXTON SQUARE LONDON N1 6NT
tel 020 7247 8911 www.livingstoneyre.co.uk
landscape architects and urban designers

LJS 13.01.23
LJS 04.10.22