


FLORENCE ROAD



Do not scale. Use figured dimensions only.
All dimensions to be checked on site.
All drawings to be read in conjunction with
the Structural Engineer's drawings.

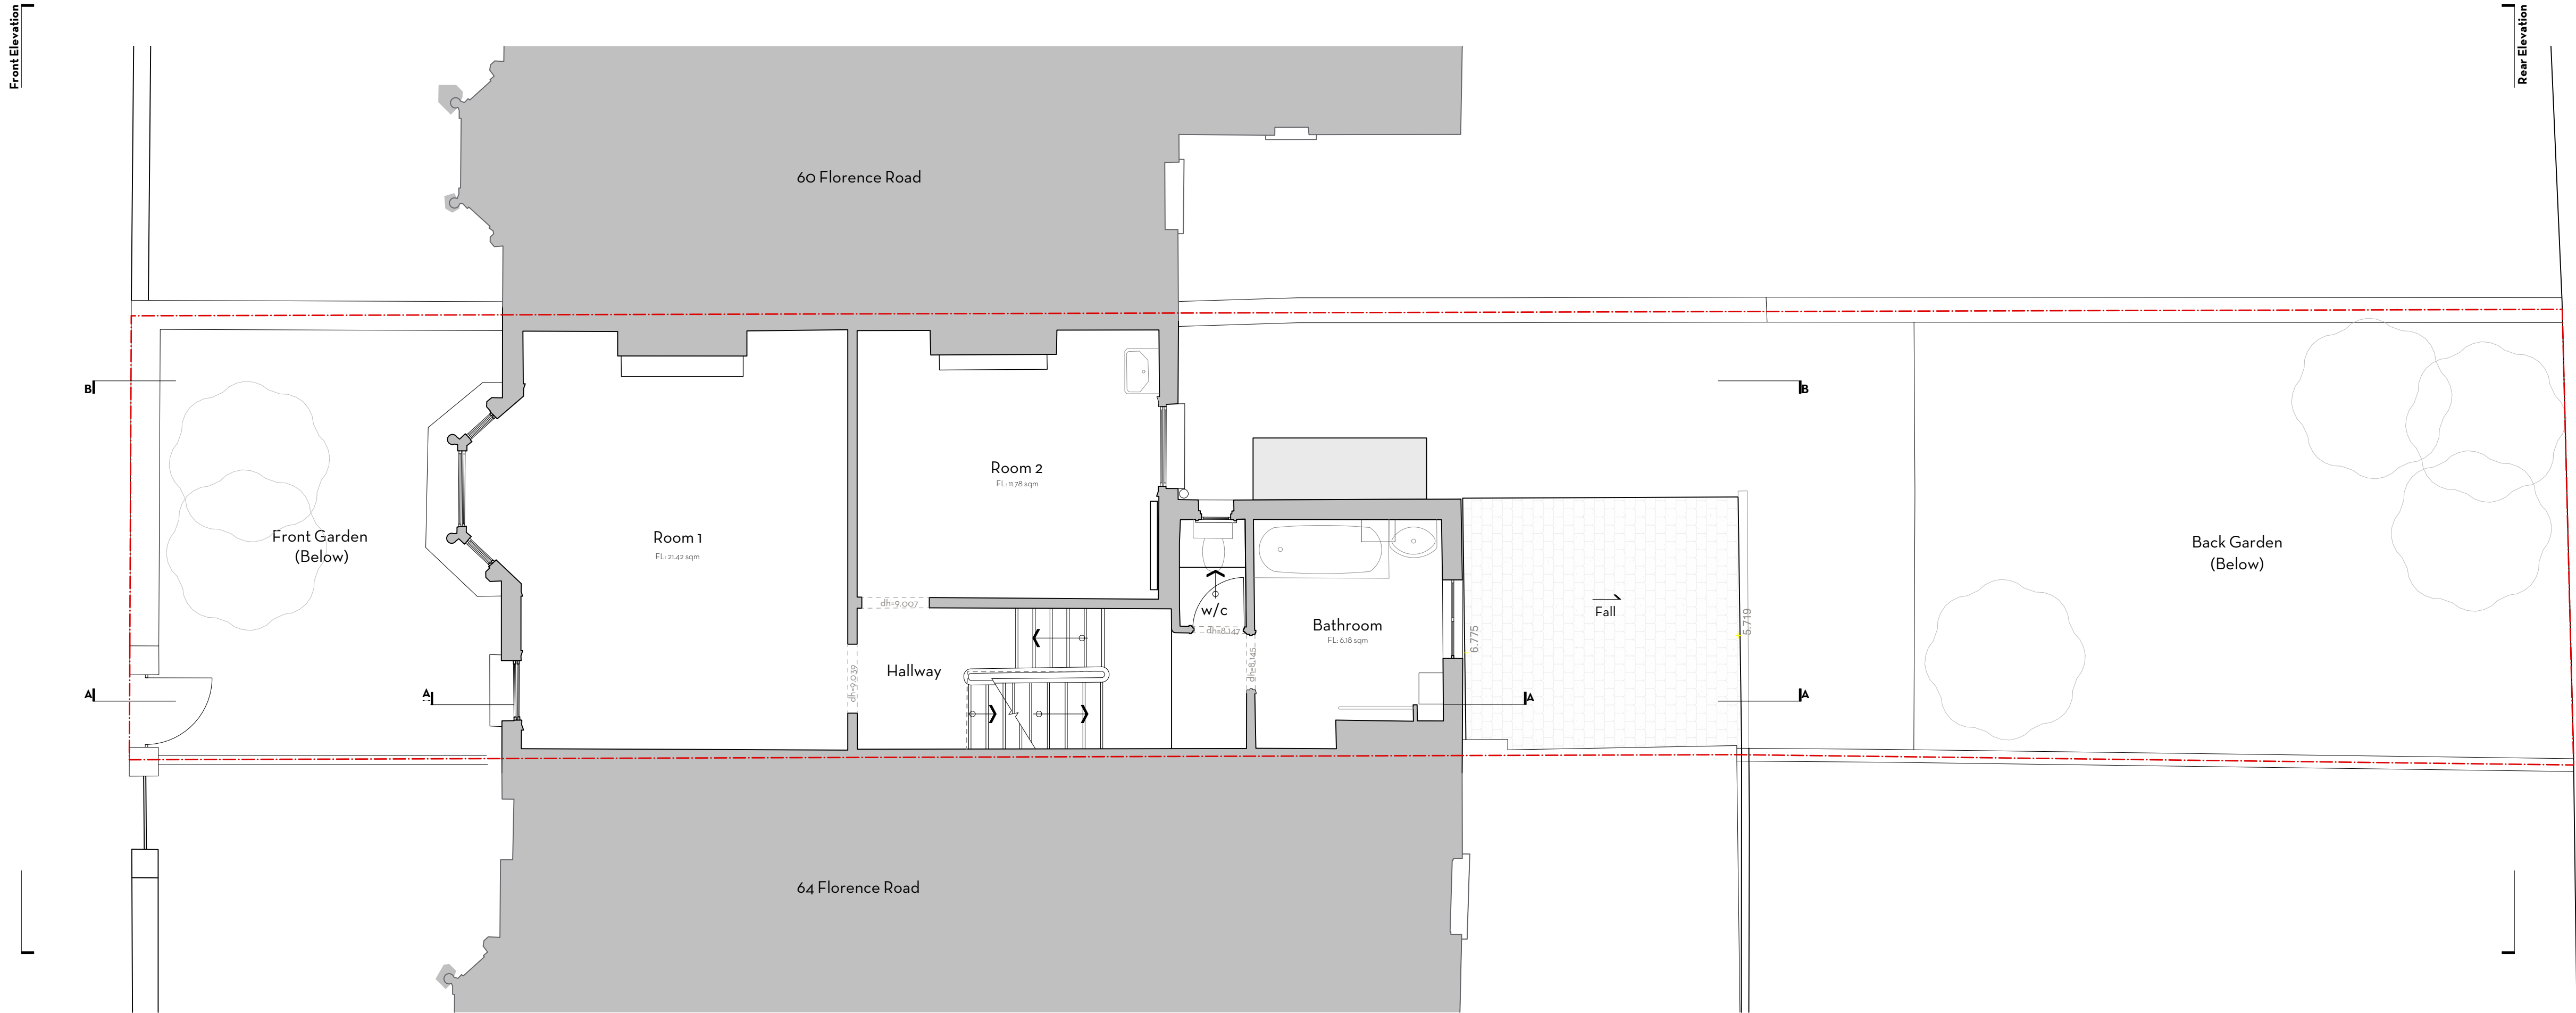

62 FLORENCE ROAD

EXISTING FIRST FLOOR PLAN

PROJECT	62 Florence Road		
ADDRESS	62 Florence Road, Finsbury Park, London N4 4DP		
CLIENT	Thameside Limited		
AUTHOR	Steph		
DATE	10.07.23	SCALE	1:50 @ A1
DRAWING	265-EX-101-01		

ARCHITECTURE DESIGN MUTINY			
(T.F)	020 3962 8750		
muntiny-architecture.com			

FOR PLANNING

Issued for Planning	Hannah	19.07.23	01
DESCRIPTION	BY	DATE	REV
This drawing is the copyright of Muntiny Architecture Ltd. Not to be reproduced, retained or disclosed to any unauthorized person either wholly or in part without written permission.			