


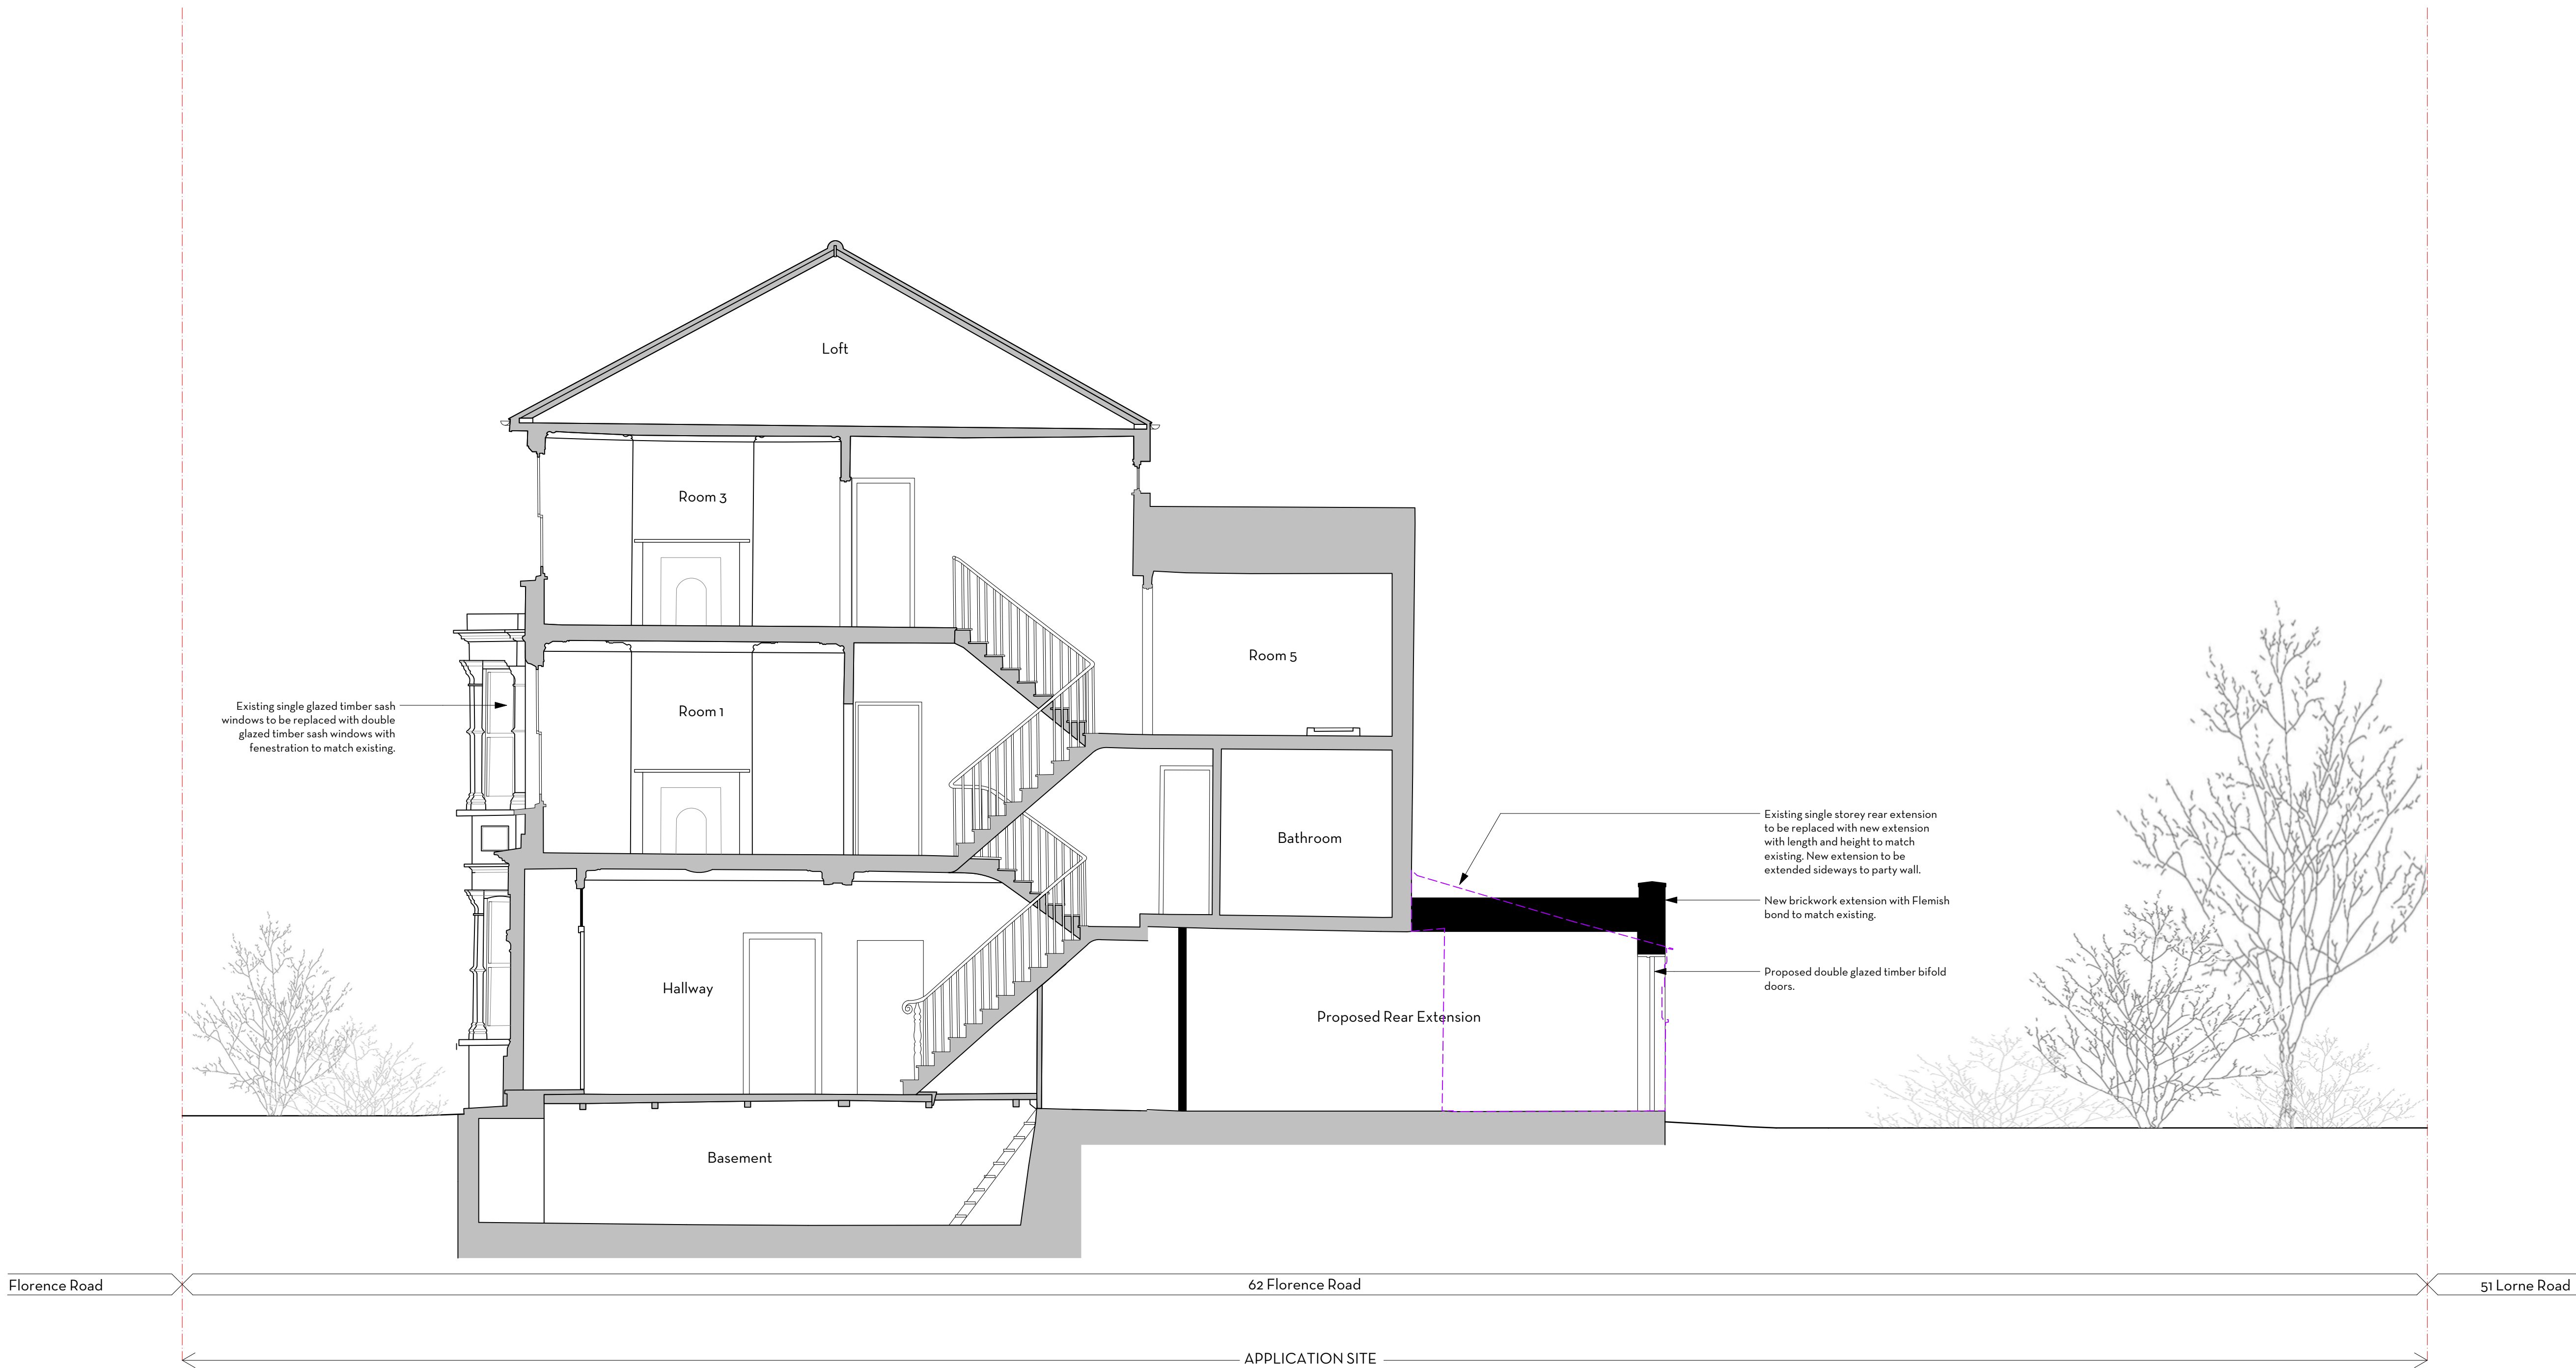

FOR PLANNING



Issued for Planning	Hannah	19.07.23	01
DESCRIPTION	BY	DATE	REV

This drawing is the copyright of Mutiny Architecture Ltd. Not to be reproduced, retained or disclosed to any unauthorized person either wholly or in part without written permission.

62 FLORENCE ROAD

PROPOSED SECTION AA

PROJECT	62 Florence Road
ADDRESS	62 Florence Road, Finsbury Park, London N4 4DP
CLIENT	Thameside Limited
AUTHOR	Steph
DATE	10.07.23
DRAWING	265-PA-200-01
SCALE	1:50 @ A1

(T.F) 020 3962 8750
muntiny-architecture.com

Do not scale. Use figured dimensions only.
All dimensions to be checked on site.
All drawings to be read in conjunction with
the Structural Engineer's drawings.

