


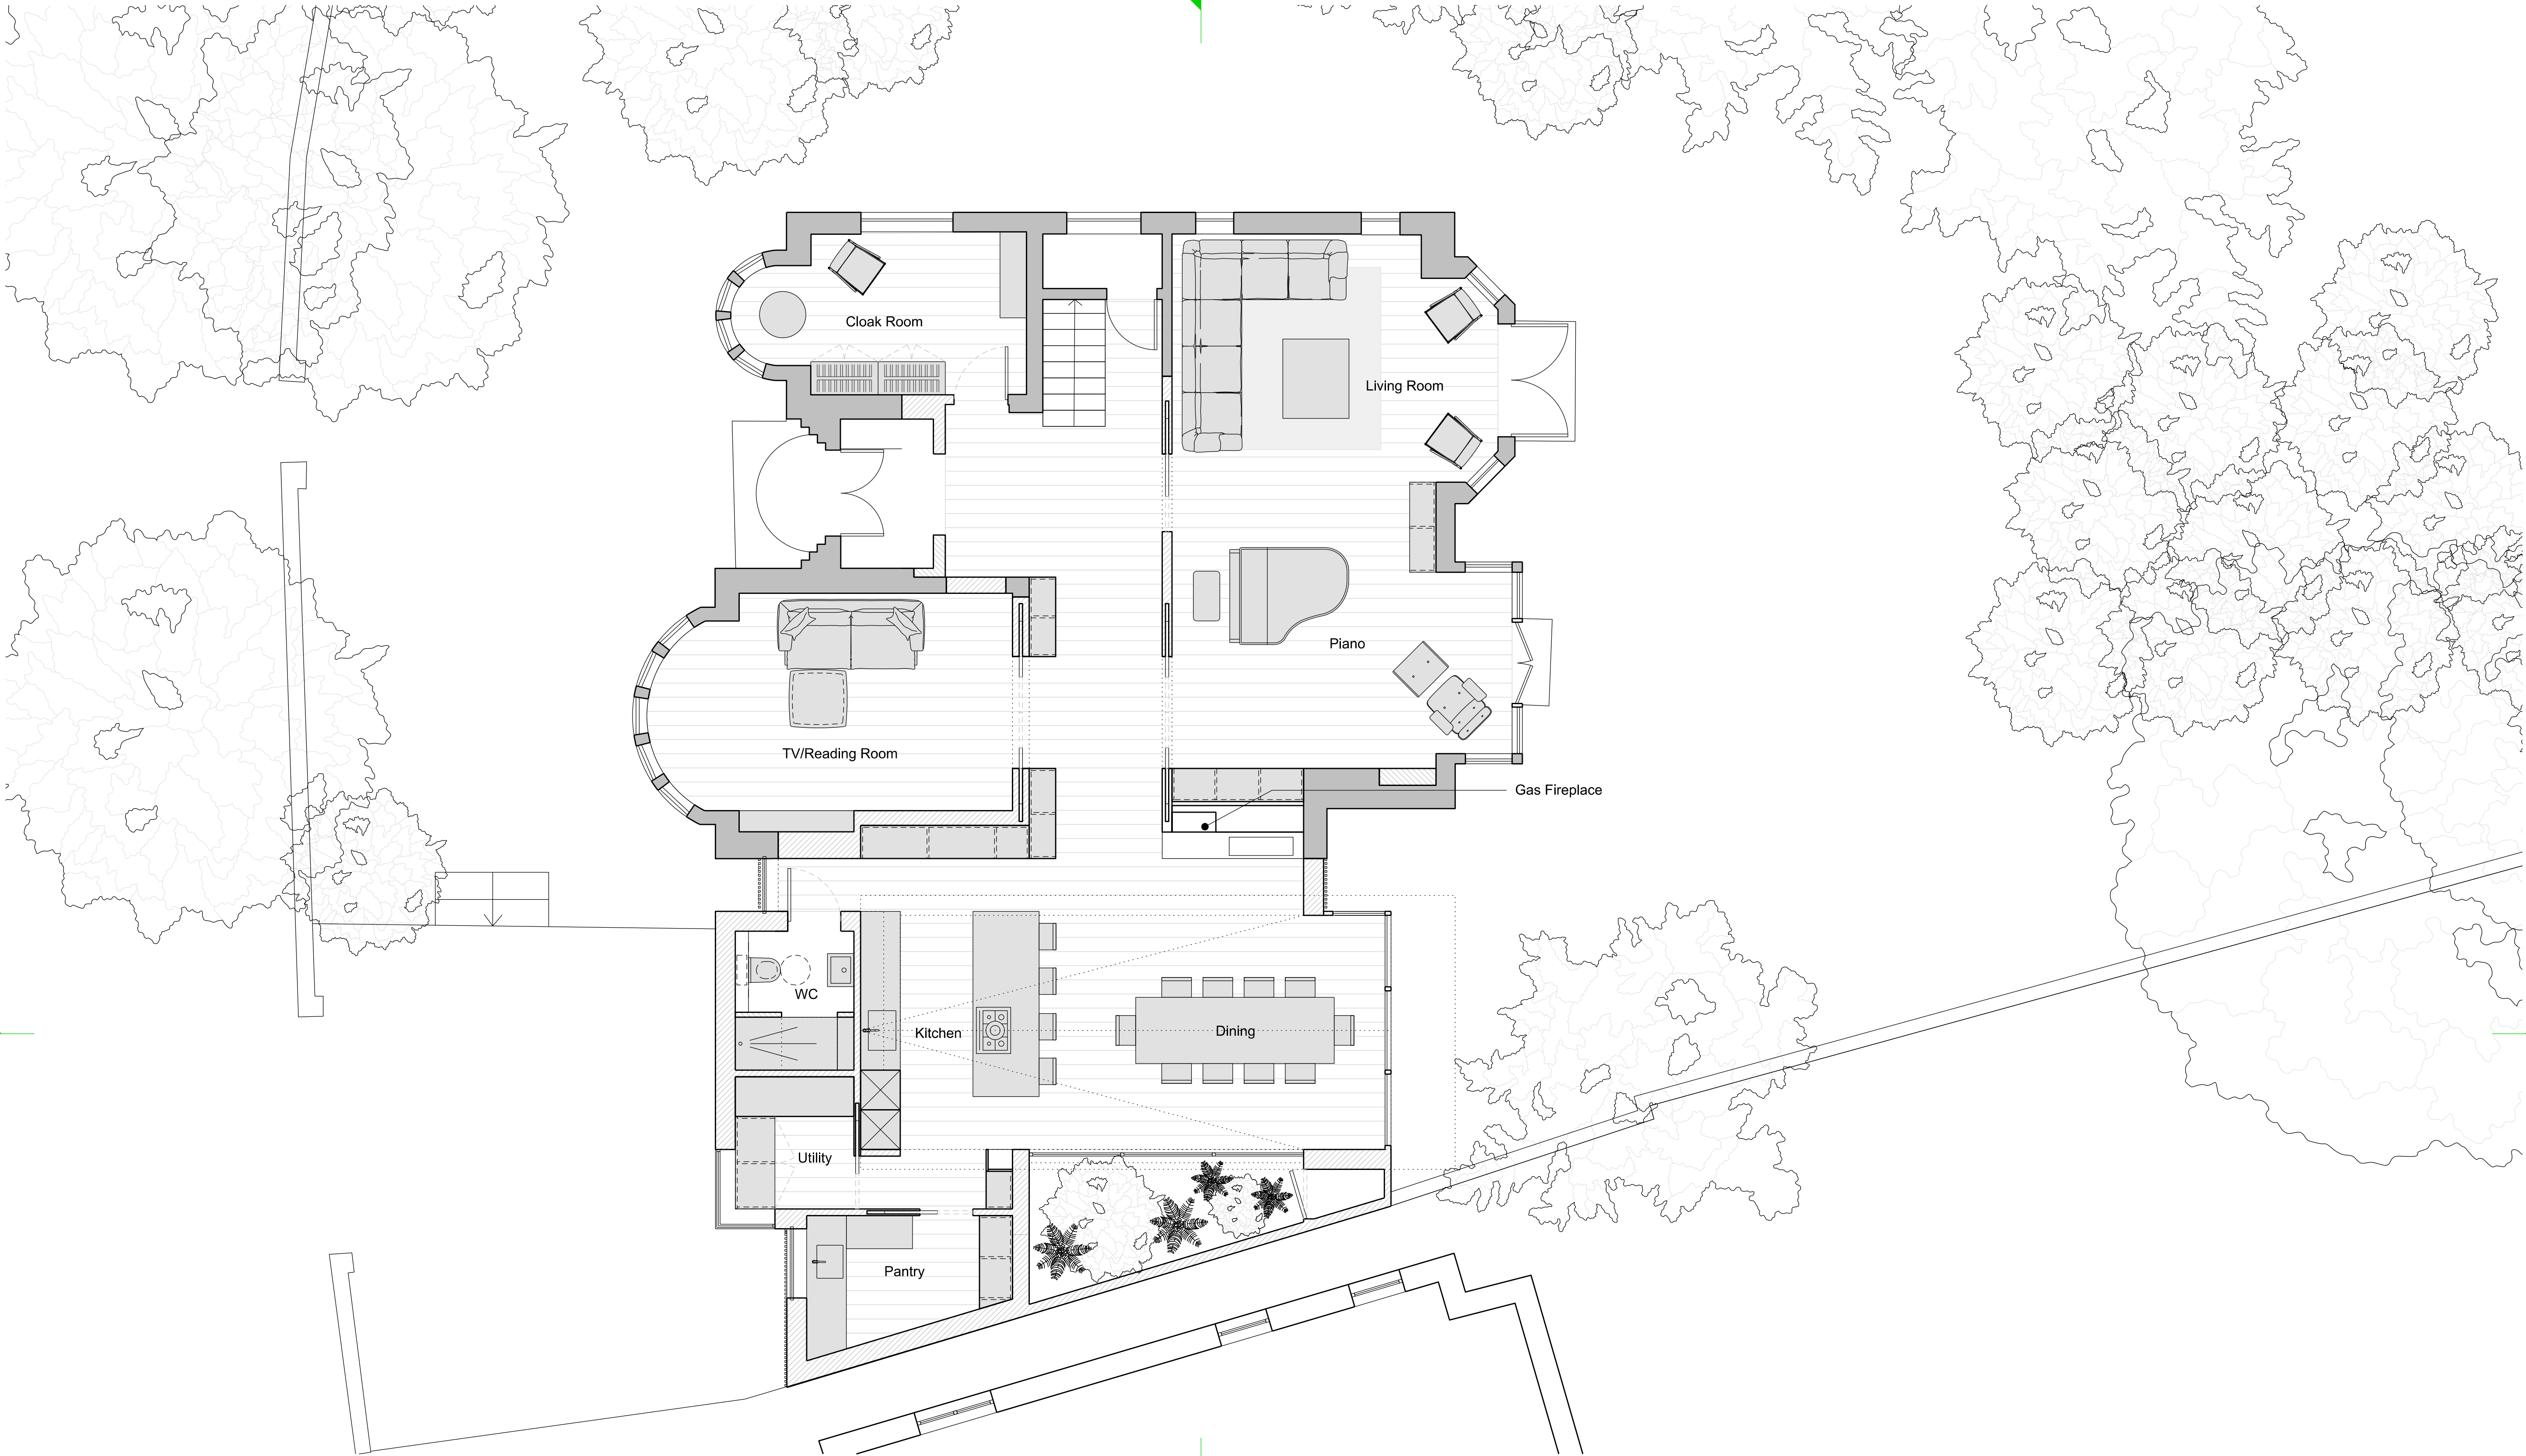

00 Proposed Ground Floor  
Scale 1:50 @A1 / 1:100 @A3

**PATALAB**

15 Garrett Street  
London EC1Y 0TY

p: +44 (0)20 7253 2036  
w: www.patalab.com  
e: info@patalab.com

Notes

DO NOT SCALE (except for planning use).  
Use figured dimensions only for construction. ALL contractors are requested to check all dimensions on site before proceeding.  
All discrepancies to be notified in writing to PATALAB.  
Dimensions are in millimeters unless stated otherwise.  
All levels are in meters above AOD unless stated otherwise.  
No areas indicated, or areas calculated from this drawing should be used for valuation purposes or as the basis for development contracts.  
Copyright by PATALAB. All rights reserved including the right of reproduction in whole or part, in any form or media.

Client  
Jane Lack

Project  
73 Connaught Gardens  
London  
N10 3LG

Key Plan

STATUS  
**PLANNING**  
NOT FOR CONSTRUCTION

|     |          |                     |
|-----|----------|---------------------|
|     |          |                     |
|     |          |                     |
|     |          |                     |
|     |          |                     |
| 01  | 13.07.23 | Issued for Planning |
| 00  | 23.01.23 | Pre Application     |
| Rev | Date     | Reason for Issue    |

**PATALAB**

Project **73 Connaught Gardens**

Drawing Title **Proposed Ground Floor**

Scale 1:50 / 1:100  
Paper Size A1 / A3  
Date 12.06.2023

Project No Drawing No Rev  
**2212 PA3010 01**

