

+

+

GARMAN ROAD

extg. below services subject to site survey

extg. below services subject to site survey

extg. below services subject to site survey

extg. below services subject to site survey

extg. below services subject to site survey

extg. below services subject to site survey

extg. below services subject to site survey

extg. below services subject to site survey

extg. below services subject to site survey

extg. below services subject to site survey

extg. below services subject to site survey

extg. below services subject to site survey

extg. below services subject to site survey

extg. below services subject to site survey

extg. below services subject to site survey

extg. below services subject to site survey

extg. below services subject to site survey

extg. below services subject to site survey

extg. below services subject to site survey

extg. below services subject to site survey

extg. below services subject to site survey

extg. below services subject to site survey

extg. below services subject to site survey

extg. below services subject to site survey

extg. below services subject to site survey

extg. below services subject to site survey

extg. below services subject to site survey

extg. below services subject to site survey

extg. below services subject to site survey

extg. below services subject to site survey

extg. below services subject to site survey

extg. below services subject to site survey

extg. below services subject to site survey

extg. below services subject to site survey

extg. below services subject to site survey

extg. below services subject to site survey

extg. below services subject to site survey

extg. below services subject to site survey

extg. below services subject to site survey

extg. below services subject to site survey

extg. below services subject to site survey

extg. below services subject to site survey

extg. below services subject to site survey

extg. below services subject to site survey

extg. below services subject to site survey

extg. below services subject to site survey

extg. below services subject to site survey

extg. below services subject to site survey

extg. below services subject to site survey

extg. below services subject to site survey

extg. below services subject to site survey

extg. below services subject to site survey

extg. below services subject to site survey

extg. below services subject to site survey

extg. below services subject to site survey

extg. below services subject to site survey

extg. below services subject to site survey

extg. below services subject to site survey

extg. below services subject to site survey

extg. below services subject to site survey

extg. below services subject to site survey

extg. below services subject to site survey

extg. below services subject to site survey

extg. below services subject to site survey

extg. below services subject to site survey


extg. below services subject to site survey

extg. below services subject to site survey


extg. below services subject to site survey

extg. below services subject to site survey


extg. below services subject to site survey

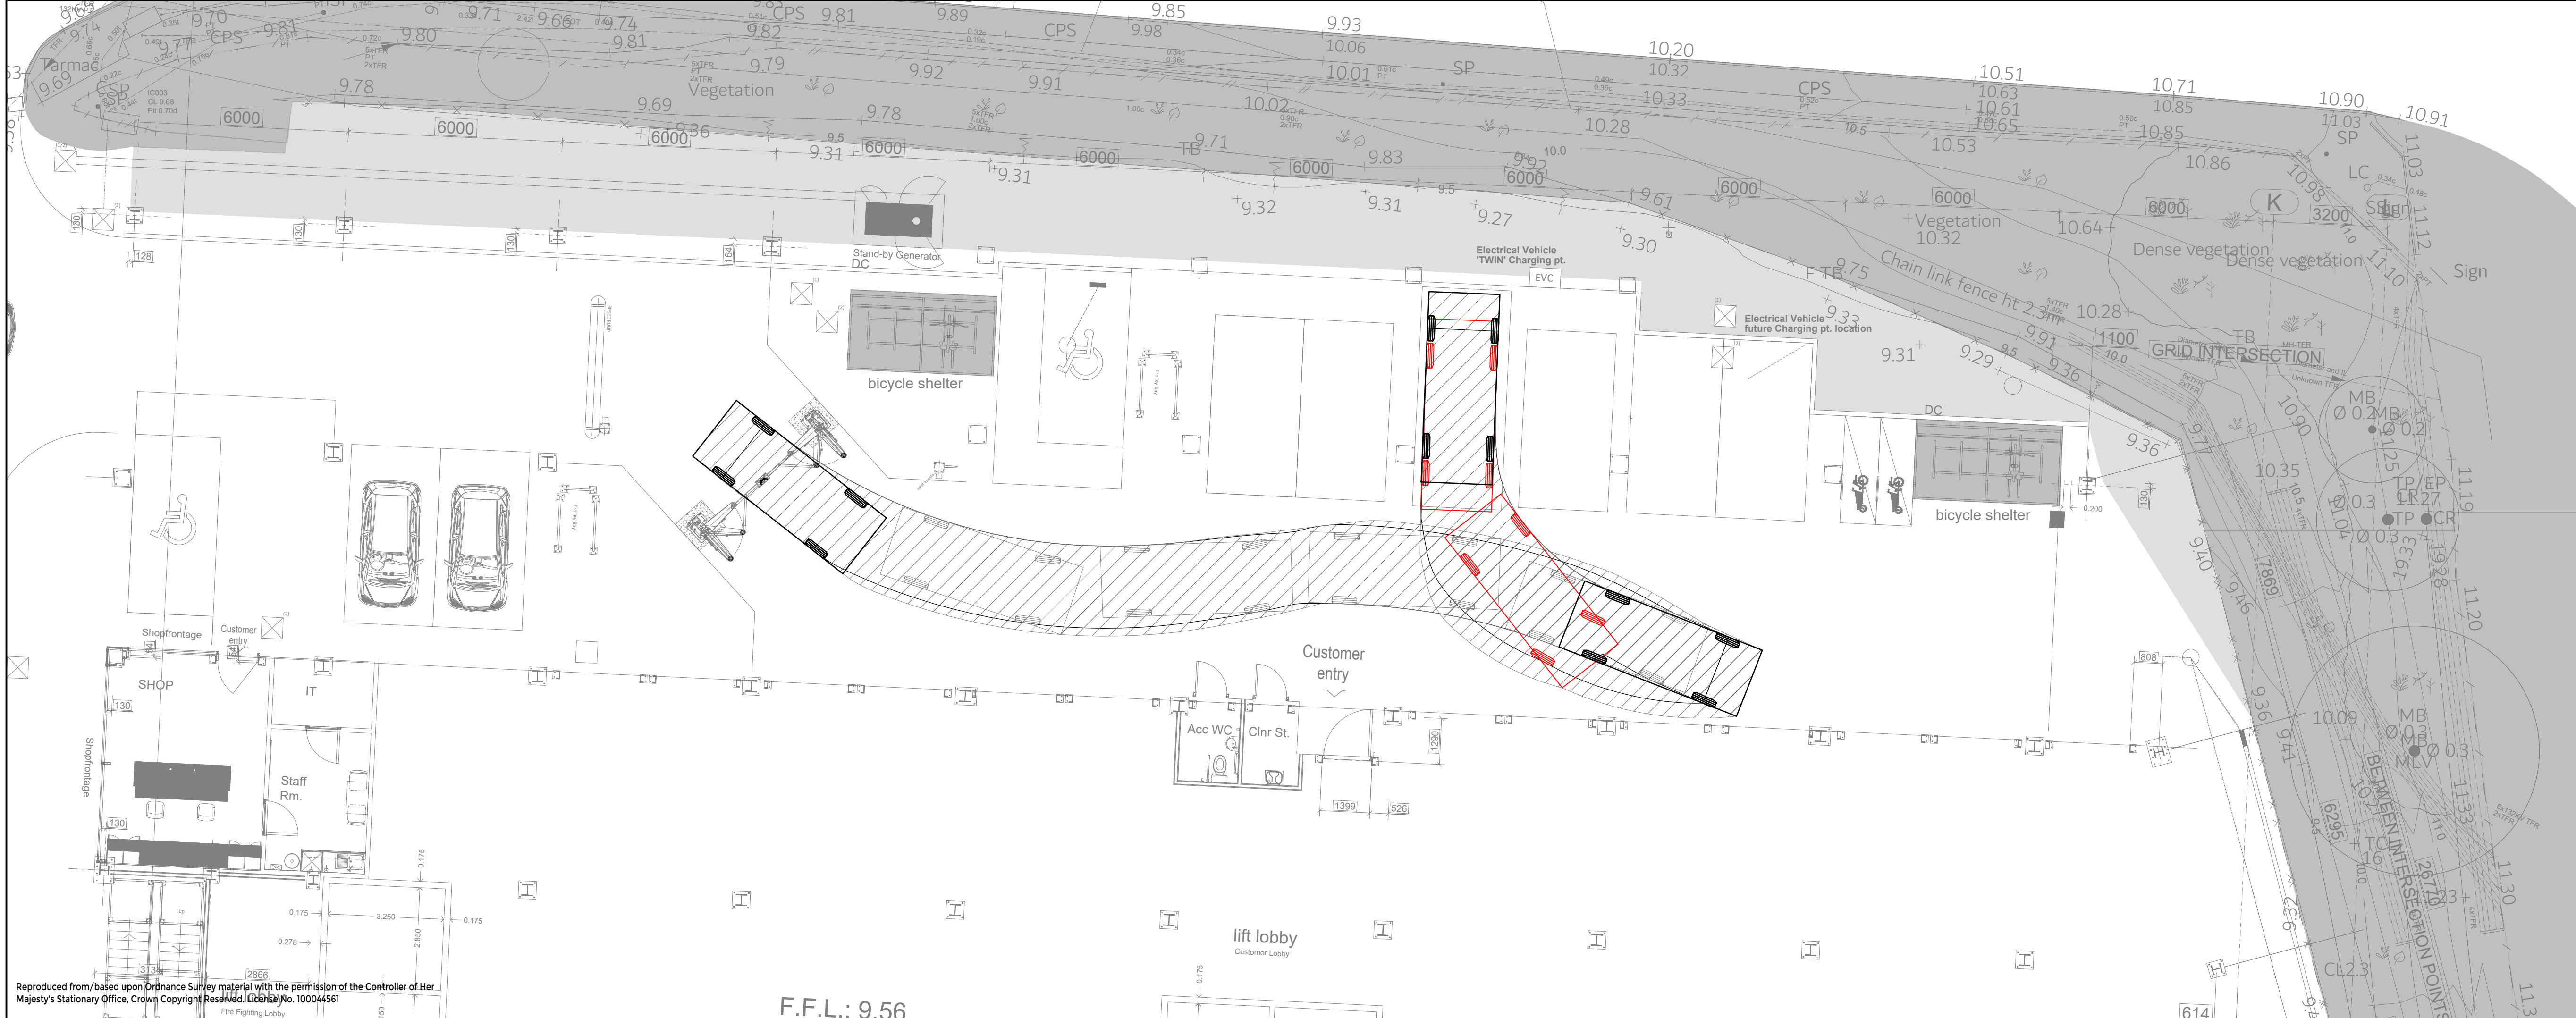

Reproduced from/based upon Ordnance Survey material with the permission of the Controller of Her Majesty's Stationary Office, Crown Copyright Reserved. Licence No. 100044561

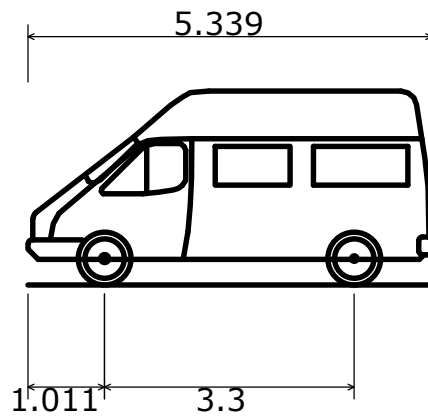

3.5t Panel Van
Overall Length 5.339m
Overall Width 1.986m
Overall Body Height 2.565m
Min Body Ground Clearance 0.338m
Track Width 1.986m
Lock to lock time 4.00s
Kerb to Kerb Turning Radius 6.400m

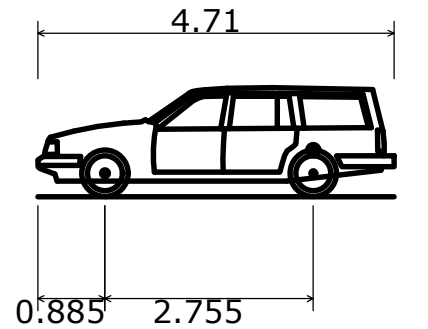

Estate Car (2006)
Overall Length 4.710m
Overall Width 1.804m
Overall Body Height 1.442m
Min Body Ground Clearance 0.207m
Max Track Width 1.756m
Lock to lock time 4.00s
Kerb to Kerb Turning Radius 5.950m

DRAFT

Rev	Description	Dn	Chk	App	Date
ARDENT CONSULTING ENGINEERS					
Third Floor The Hailmark Building 52-56 Leadenhall Street London EC3M 5JE Tel: 020 7680 4088 Web: www.ardent-ce.co.uk E-mail: enquiries@ardent-ce.co.uk					
worksafe consultant www.smasitd.com SSIP BUREAU VERITAS					
Client SHURGARD UK					
Project Title: 45-47 GARMAN ROAD					
Drawing Title: CAR PARK SWEEP PATH ANALYSIS					
A1 Scale	Date	Designed by			
1:100	JUL 2023	BS			
Drawn by	Checked by	Approved by			
HP	BS	KM			
Drawing Number	2203251/D01				Rev -

File Location: y:\ardent\projects\2203251 - shurgard tottenham post submission\technical\acad\drawings\2203251 - sweep path analysis.dwg