



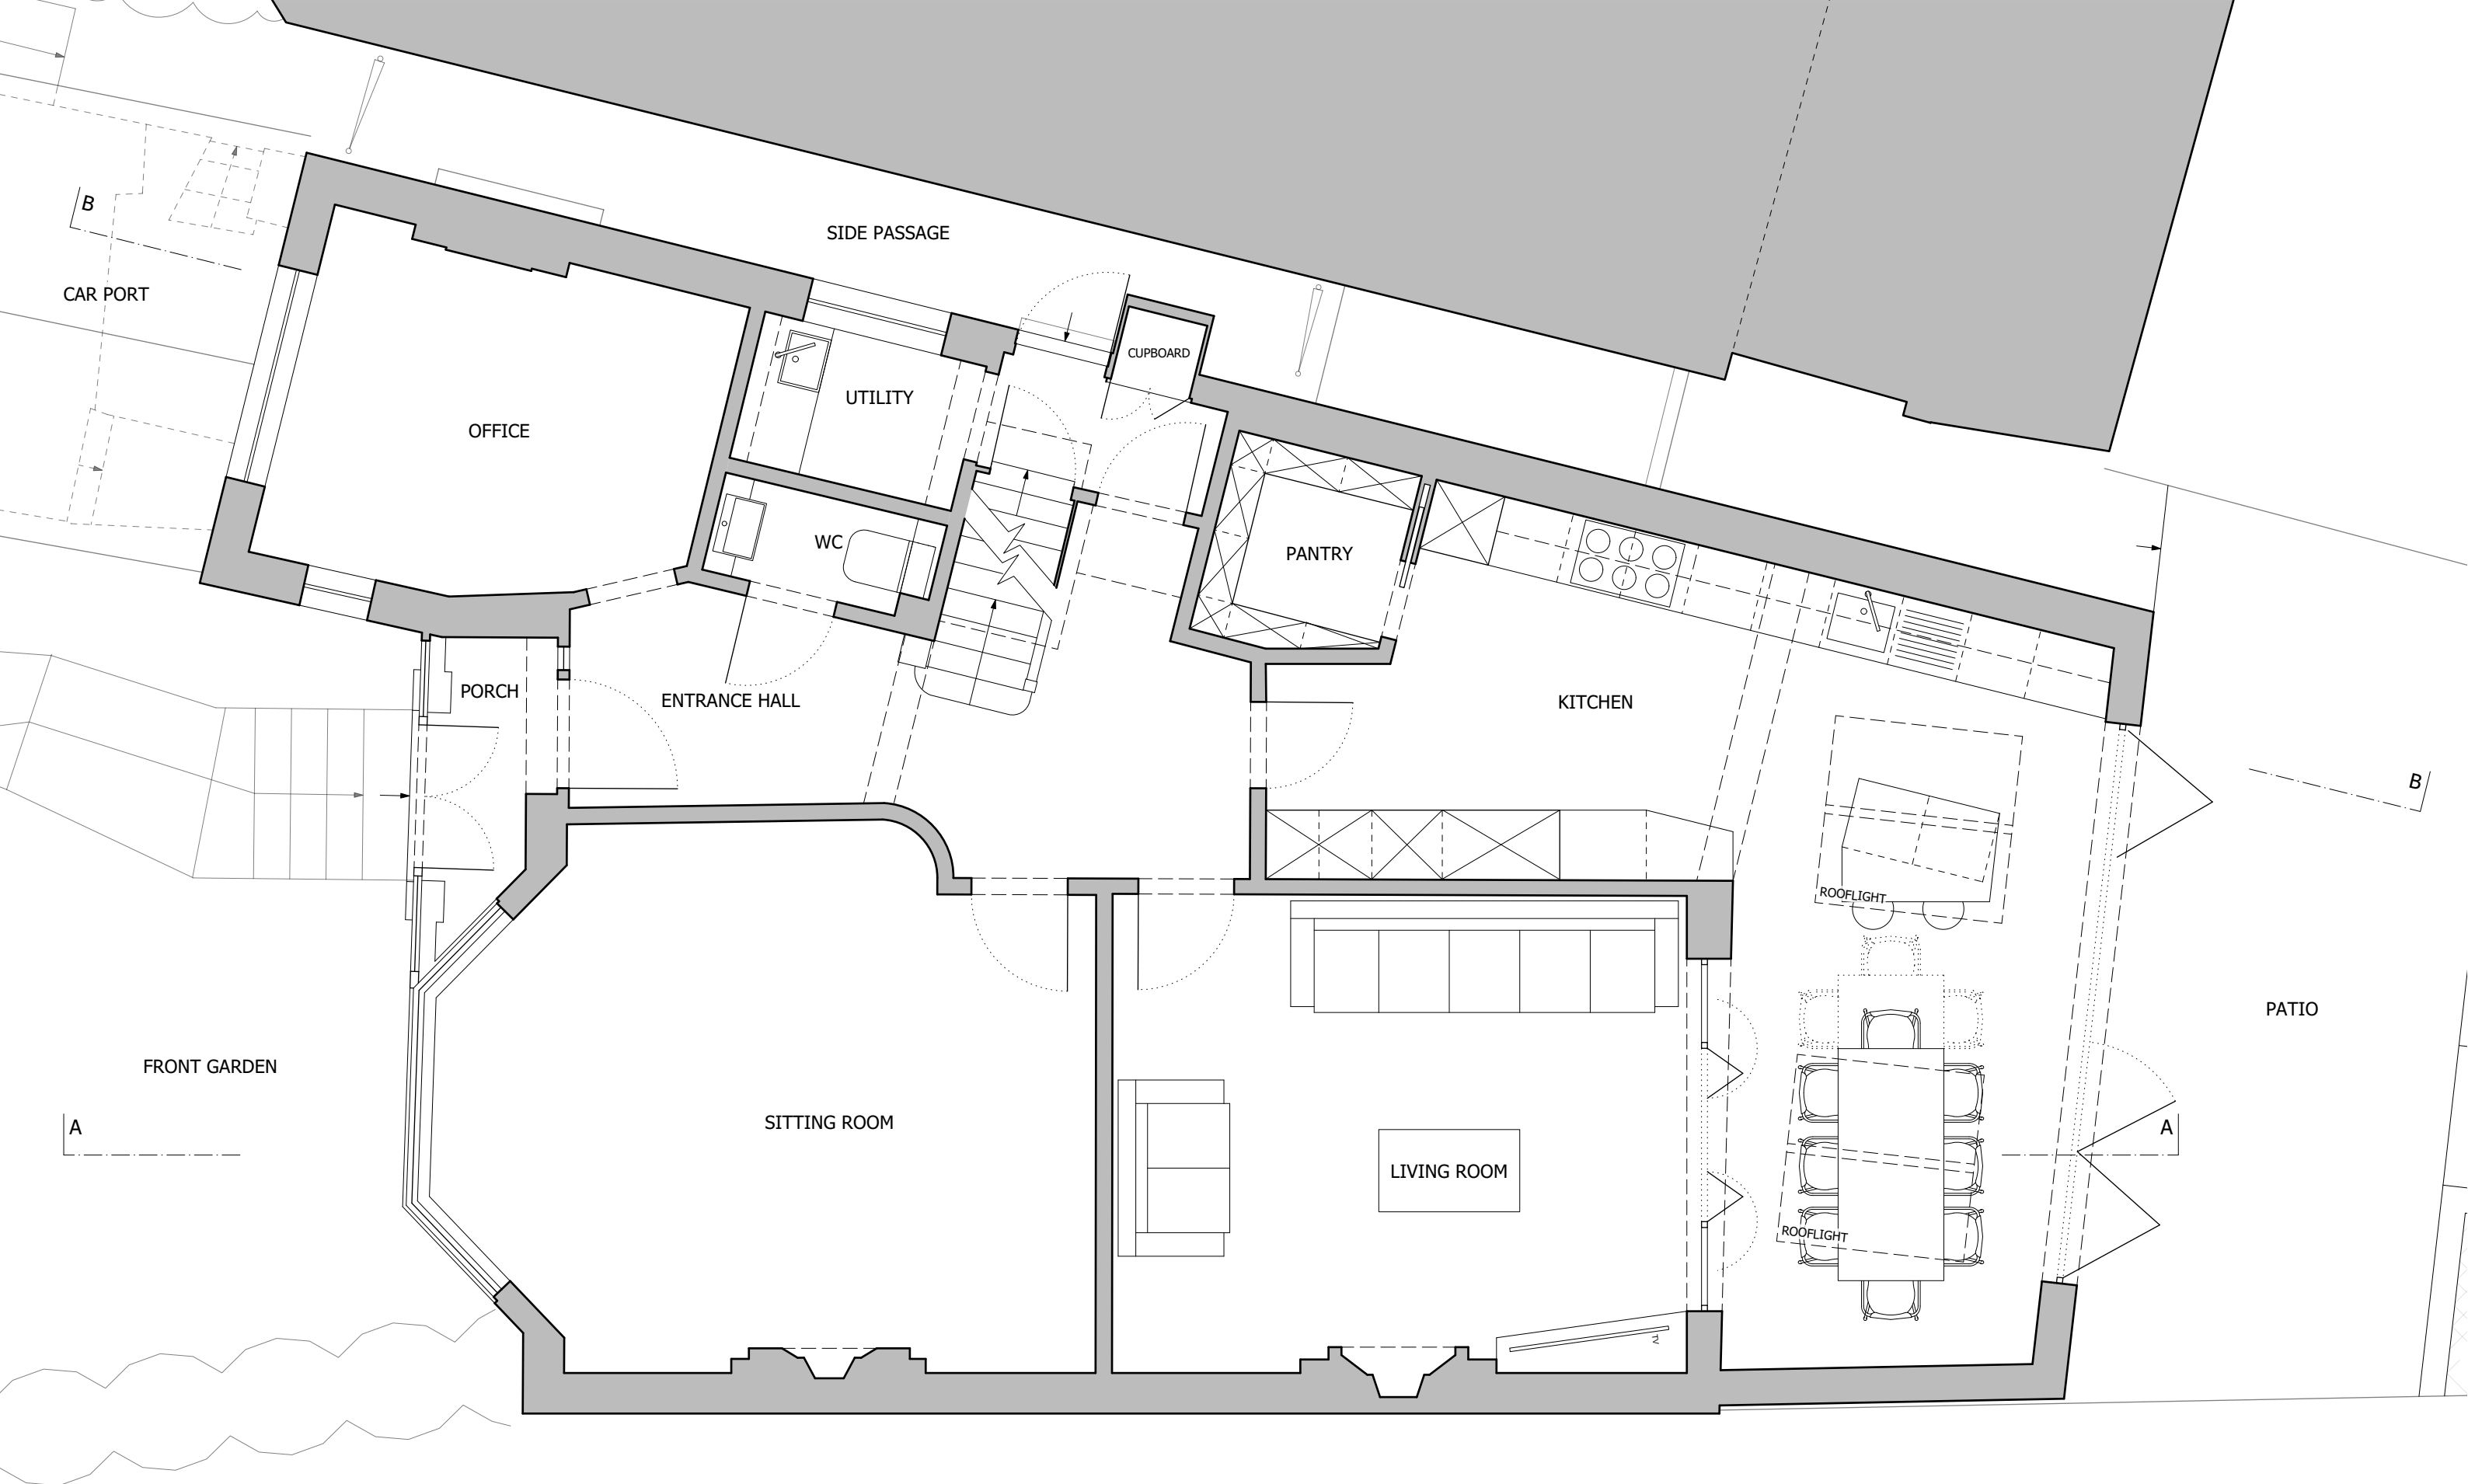

Notes

- All contents copyright.
- Do not scale.
- Based on survey by others.
- Contractor to verify all dimensions on site.
- Read in conjunction with all relevant Architect's, Consultant's & Supplier's information.
- Report any discrepancies to the Architect.

1/50 Scale Bar - Metres

 

North - Indicative Only



Project **Alterations & Extensions
at 23 Creighton Avenue,
London, N10 1NX**

Drawing **Ground Floor Plan
As Proposed**

Number	2303_A001	Status	Information
Scale	1/50 @ A3	Drawn	AvdL
Date	20/07/23	Checked	NJK

Neil Kahawatte Architects

Studio 36
Archway Studios
Bickerton House
25-27 Bickerton Road
London, N19 5JT

020 7360 5330
mail@neilkahawatte.com
Company Number: 8530938