



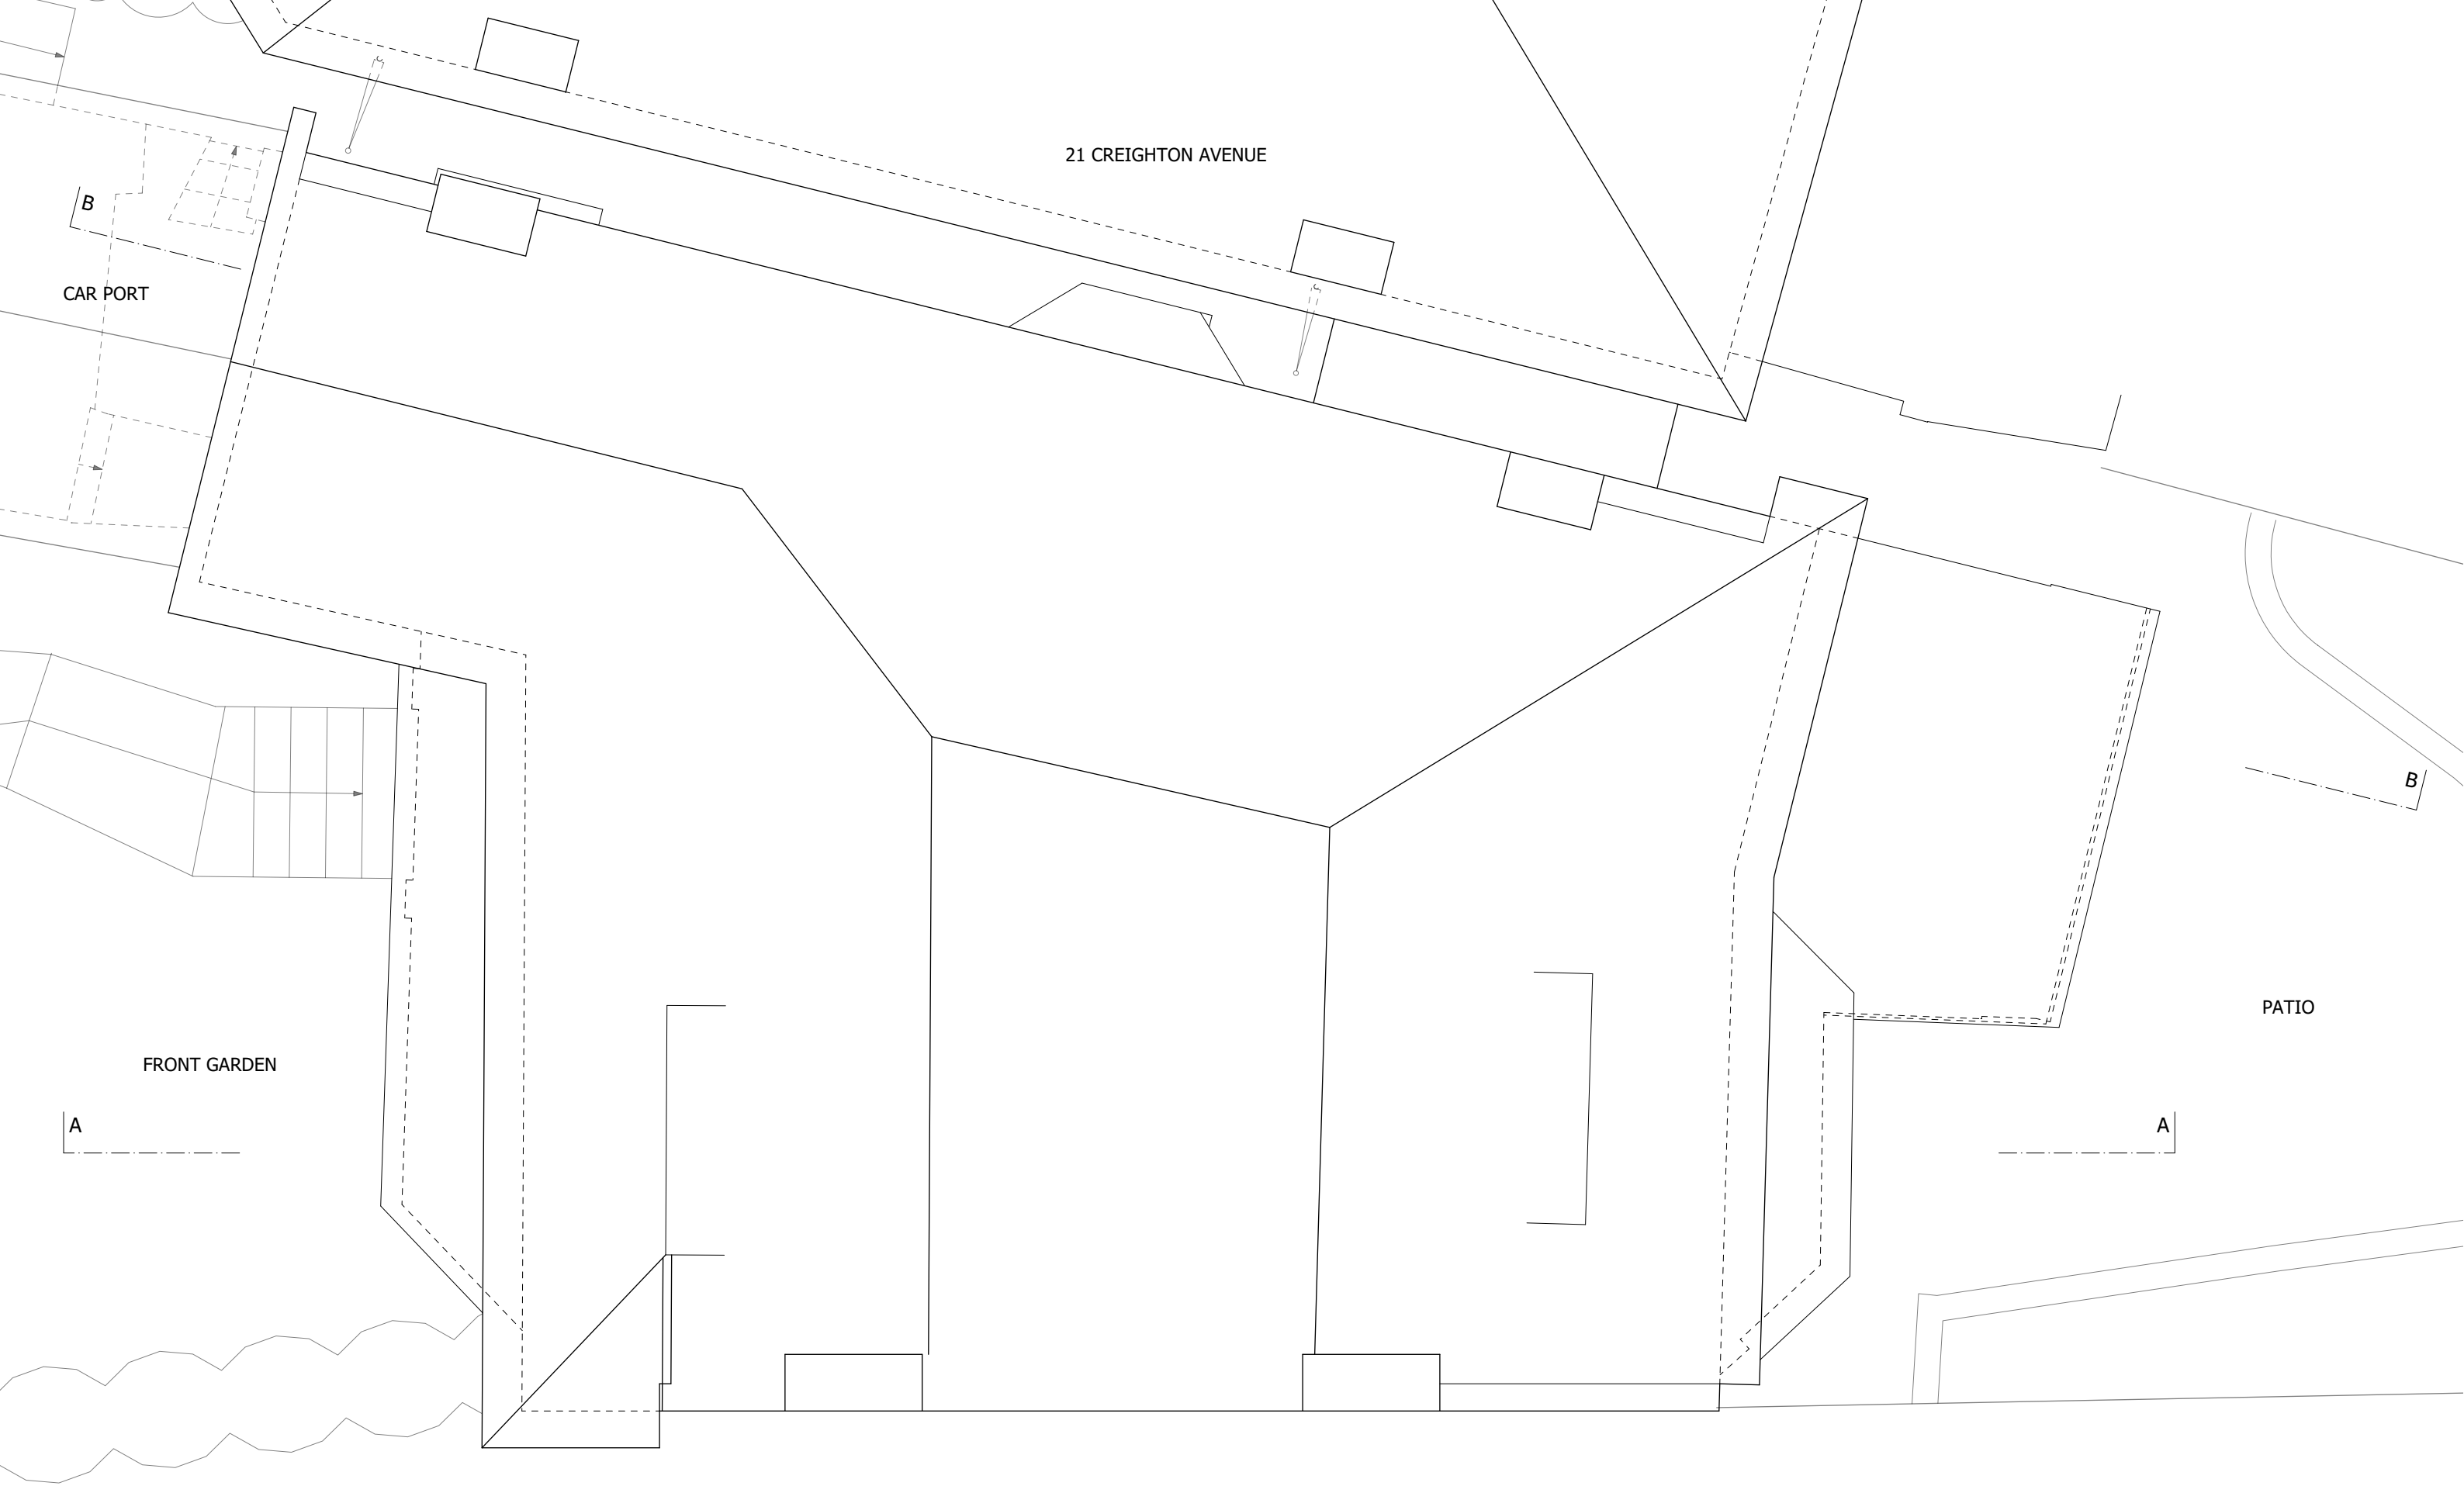

Notes

- All contents copyright.
- Do not scale.
- Based on survey by others.
- Contractor to verify all dimensions on site.
- Read in conjunction with all relevant Architect's, Consultant's & Supplier's information.
- Report any discrepancies to the Architect.

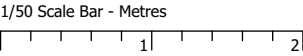

North - Indicative Only



Project	Alterations & Extensions at 23 Creighton Avenue, London, N10 1NX		Neil Kahawatte Architects
Drawing	Roof Plan As Existing		Studio 36 Archway Studios Bickerton House 25-27 Bickerton Road London, N19 5JT
Number	2303_E002	Status	Information
Scale	1/50 @ A3	Drawn	AvdL
Date	21/04/23	Checked	NJK

020 7360 5330
mail@neilkahawatte.com
Company Number: 8530938