


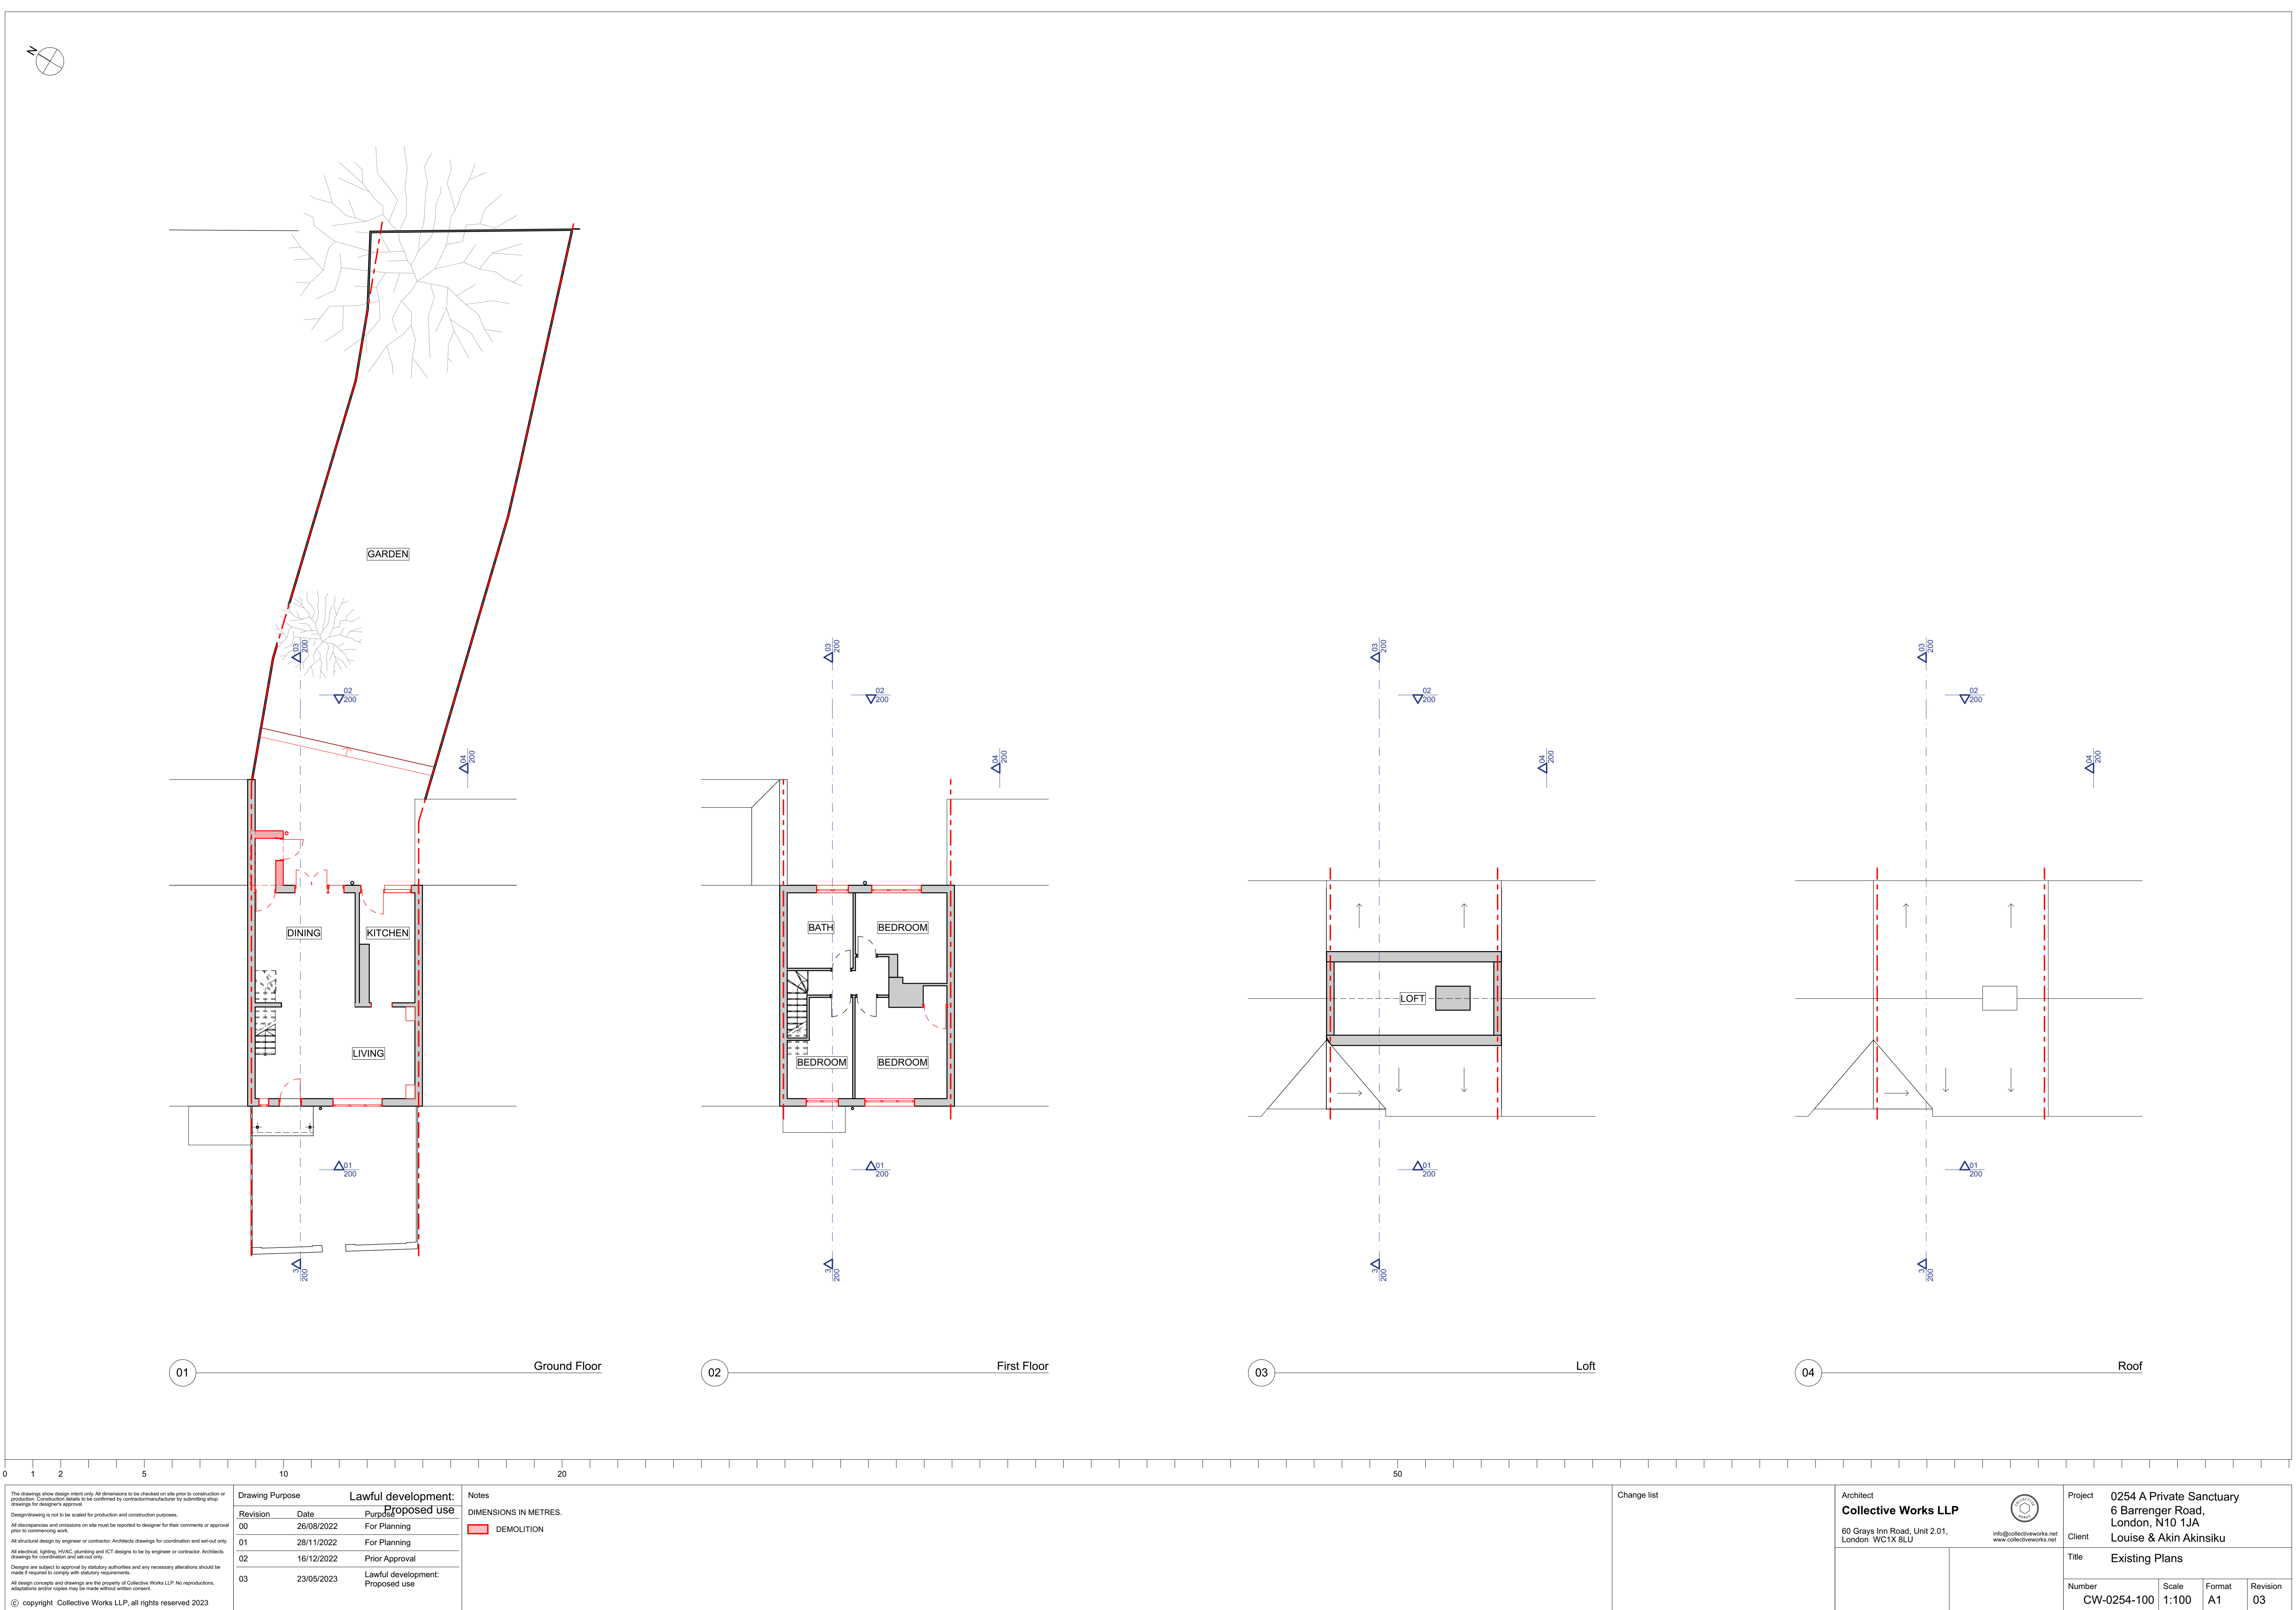

The drawings show design intent only. All dimensions to be checked on site prior to construction or production. Construction details to be confirmed by contractor/manufacture by submitting shop drawings for designer's approval.

Design/drawing is not to be scaled for production and construction purposes.

All discrepancies and omissions on site must be reported to designer for their comments or approval prior to commencing work.

All structural design by engineer or contractor. Architects drawings for coordination and set-out only.

All electrical, lighting, HVAC, plumbing and ICT designs to be by engineer or contractor. Architects drawings for coordination and set-out only.

Designs are subject to approval by statutory authorities and any necessary alterations should be made if required to comply with statutory requirements.

All design concepts and drawings are the property of Collective Works LLP. No reproductions, adaptations and/or copies may be made without written consent.

© copyright Collective Works LLP, all rights reserved 2023

Drawing Purpose			Lawful development: Proposed use
Revision	Date	Purpose	
00	26/08/2022	For Planning	
01	28/11/2022	For Planning	
02	16/12/2022	Prior Approval	
03	23/05/2023	Lawful development: Proposed use	

Notes

DIMENSIONS IN METRES.

DEMOLITION

Change list

Architect
Collective Works LLP
60 Grays Inn Road, Unit 2.01,
London WC1X 8LU

info@collectiveworks.net
www.collectiveworks.net

Project 0254 A Private Sanctuary
6 Barrenger Road,
London, N10 1JA
Client Louise & Akin Akinsiku

Title Existing Plans

Number CW-0254-100	Scale 1:100	Format A1	Revision 03
-----------------------	----------------	--------------	----------------