


Rear Ground Floor Flat C  
(highlighted in blue)

Communal areas  
(highlighted in green)

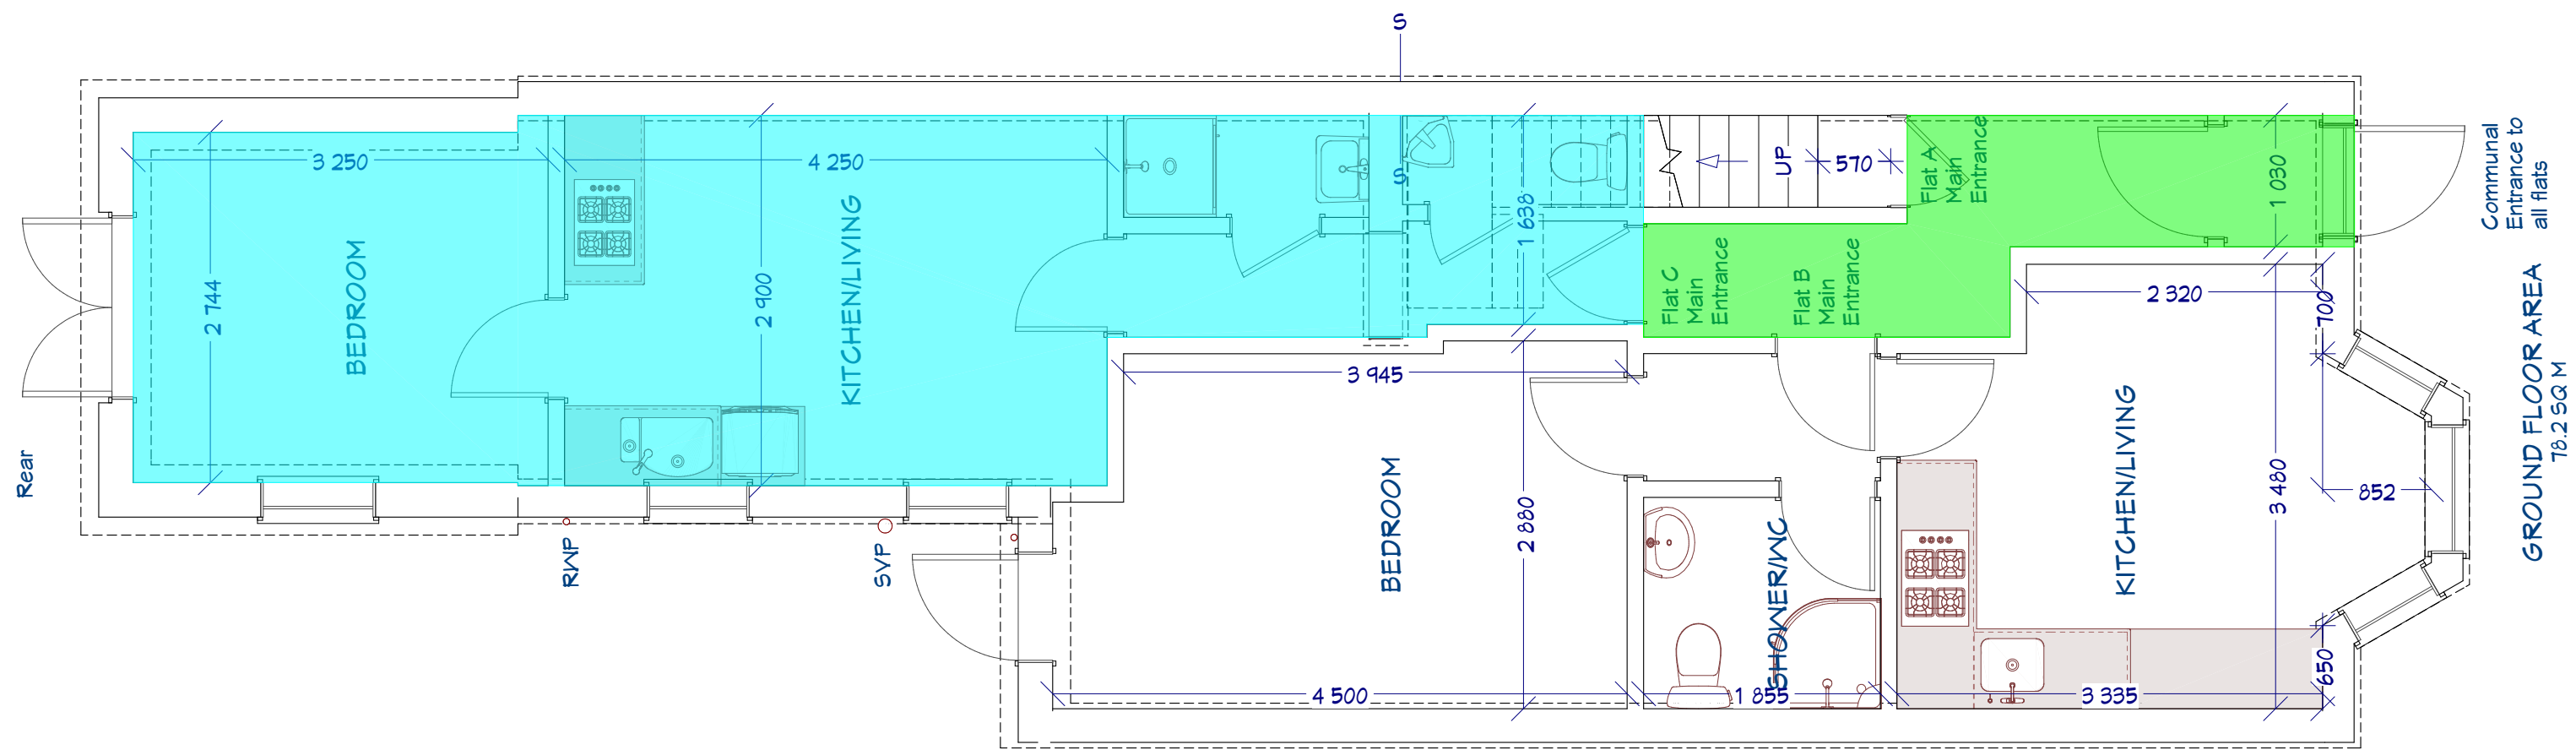

Existing Floor Plans