




- Notes
- 1- This drawing is not for construction
 - 2- All Dimension are in millimeters
 - 3- Dimensions are not to be scaled directly from drawings
 - 4- All dimensions are to be checked on site and the Architect is to be inform of any discrepancies before construction commences
 - 5- All references to drawings refer to current revision of that drawing
 - 6- The Copyright of this drawing belongs to ArchPI Ltd.

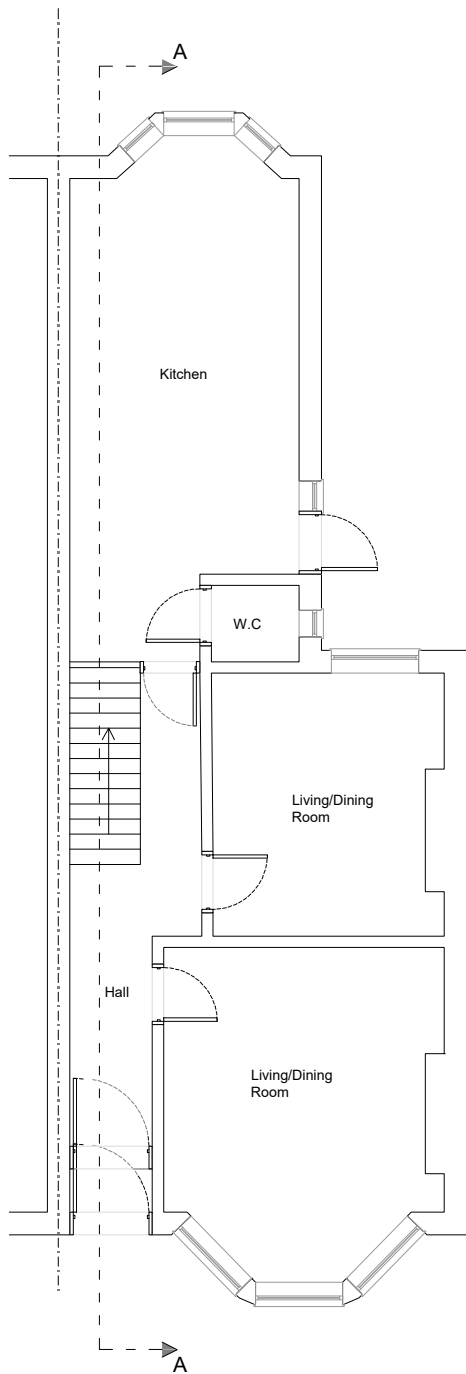


EXISTING GROUND
FLOOR PLAN

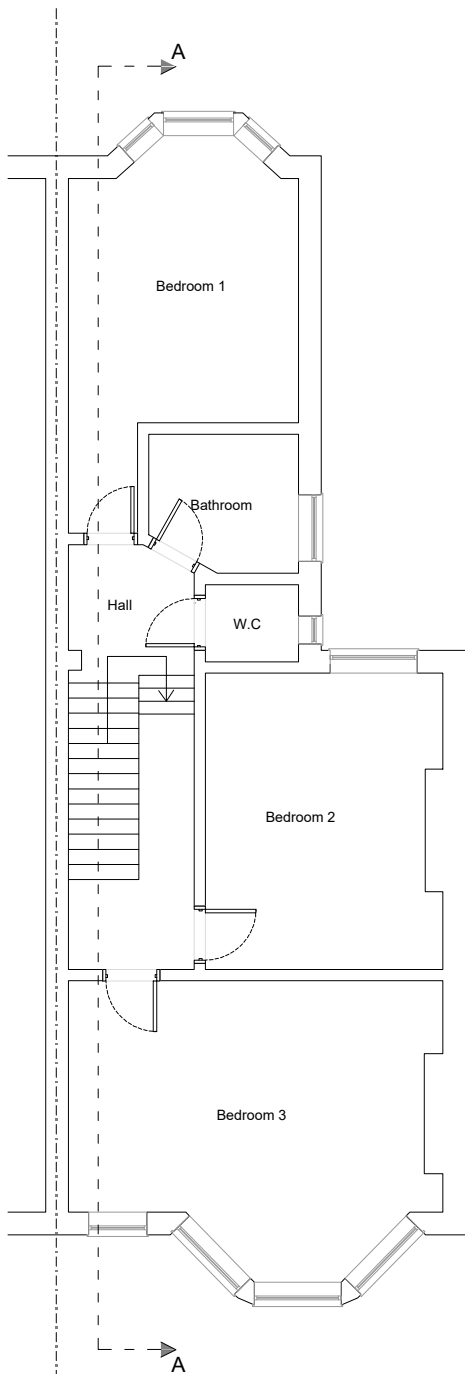

EXISTING FIRST
FLOOR PLAN

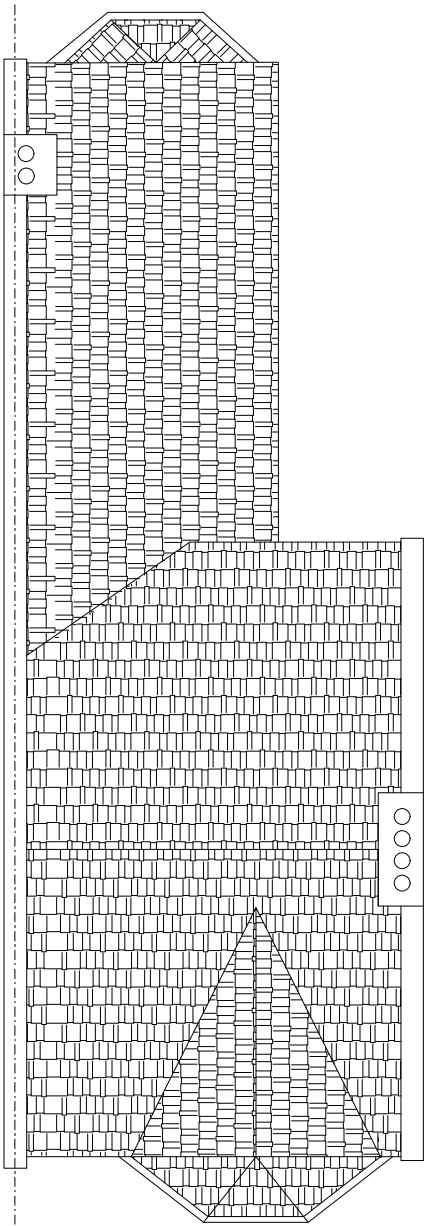


EXISTING
ROOF PLAN

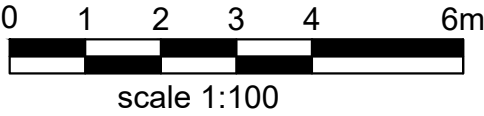


A	26.07.2023	Corrections
Rev.	Date	Revisions
BC		
 ARCH ARCHITECTURAL DESIGN STUDIO 400 West Green Road, West Green, London, N15 3PX Tel: 0208 809 2320 - 0784241 0527 Web: www.archpl.co.uk		
Client	Mr. Ekrem Mehmet	
Project	42 Keston Rd, London N17 6PL	
Scale	1/100@A3	Date 07/2023
Drawn By	LB	Checked By AEC
Project No.	23051	Drawing No. E101
		Revision A
Drawing title	Existing Plans	


- Notes
- 1- This drawing is not for construction
 - 2- All Dimension are in millimeters
 - 3- Dimensions are not to be scaled directly from drawings
 - 4- All dimensions are to be checked on site and the Architect is to be inform of any discrepancies before construction commences
 - 5- All references to drawings refer to current revision of that drawing
 - 6- The Copyright of this drawing belongs to ArchPI Ltd.

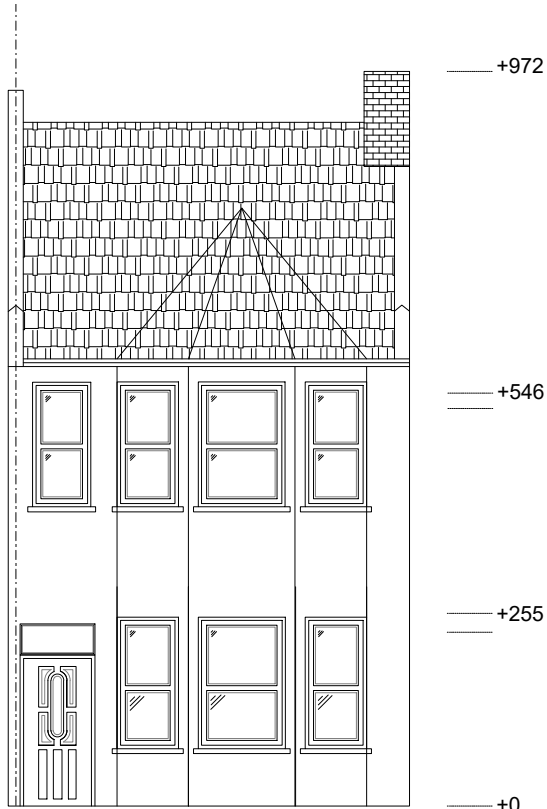

EXISTING FRONT
ELEVATION

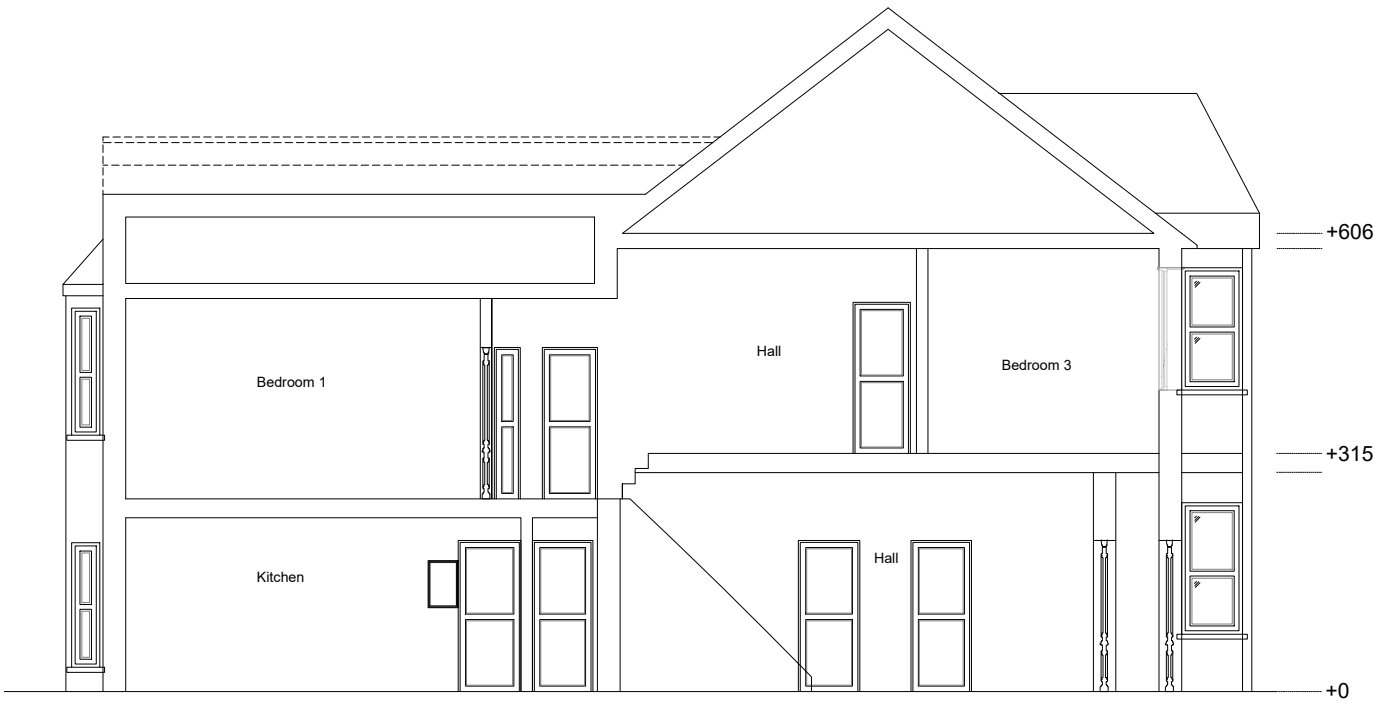


EXISTING
SECTION A-A

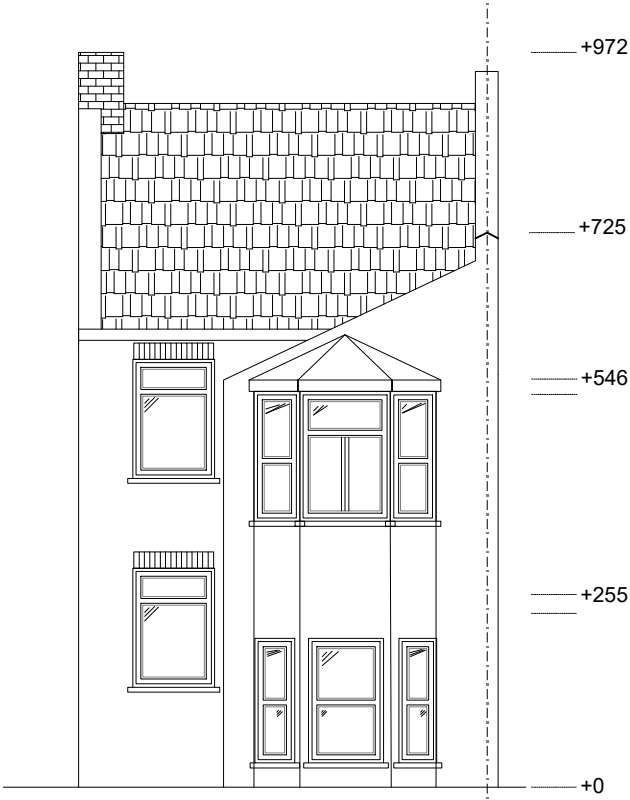

EXISTING REAR
ELEVATION




EXISTING SIDE
ELEVATION

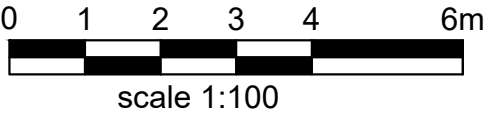


26.07.2023		Corrections
Rev.	Date	Revisions
BC		
 ARCH ARCHITECTURAL DESIGN STUDIO 400 West Green Road, West Green, London, N15 3PX Tel: 0208 809 2320 - 0784241 0527 Web: www.archpl.co.uk		
Client		Mr. Ekrem Mehmet
Project		42 Keston Rd, London N17 6PL
Scale	1/100@A3	Date 07/2023
Drawn By	LB	Checked By AEC
Project No.		Drawing No.
23051		E102
		Revision
		A
Drawing title		
Existing Elevations		


- Notes
- 1- This drawing is not for construction
 - 2- All Dimension are in millimeters
 - 3- Dimensions are not to be scaled directly from drawings
 - 4- All dimensions are to be checked on site and the Architect is to be inform of any discrepancies before construction commences
 - 5- All references to drawings refer to current revision of that drawing
 - 6- The Copyright of this drawing belongs to ArchPI Ltd.

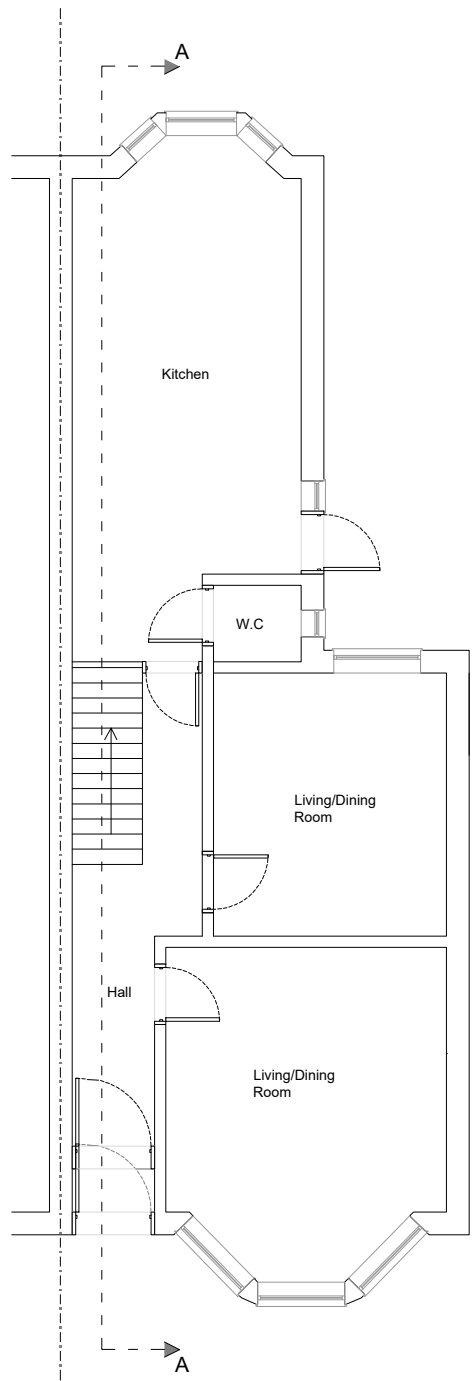


PROPOSED GROUND FLOOR PLAN
(NO CHANGE)

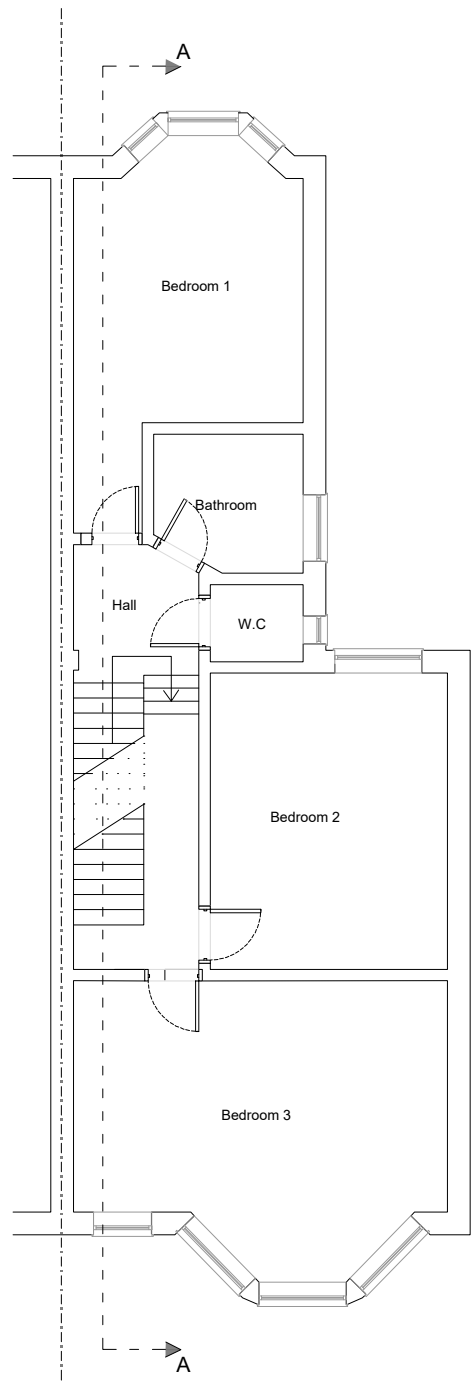

PROPOSED FIRST FLOOR PLAN

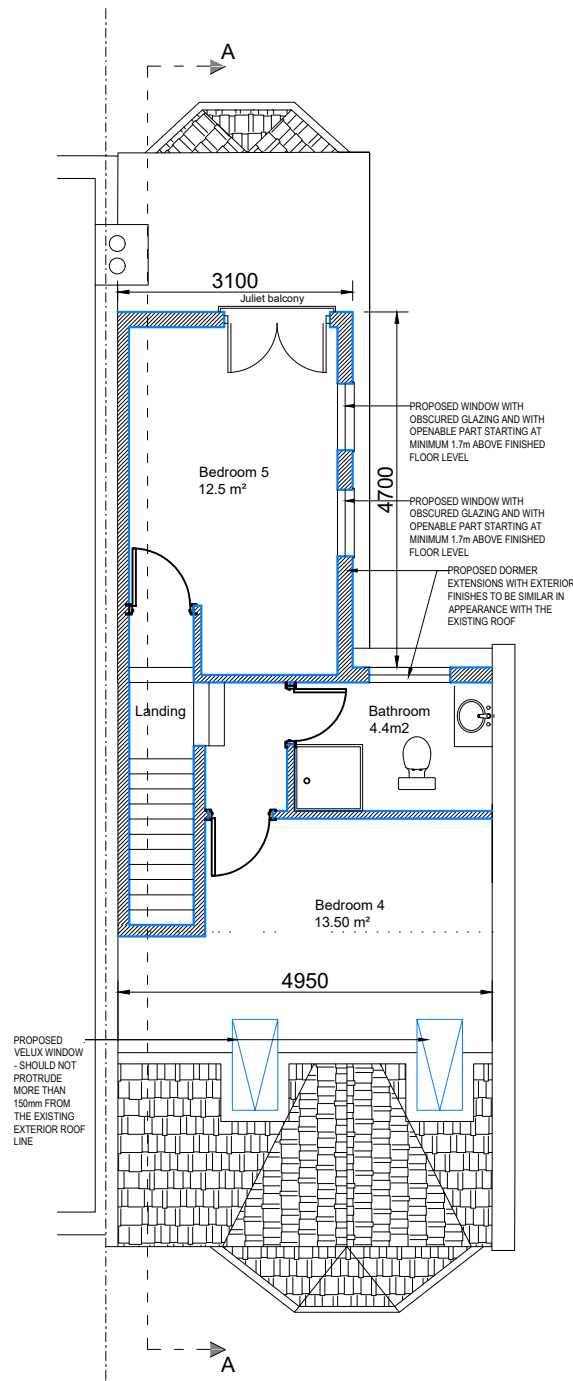


PROPOSED FIRST FLOOR PLAN

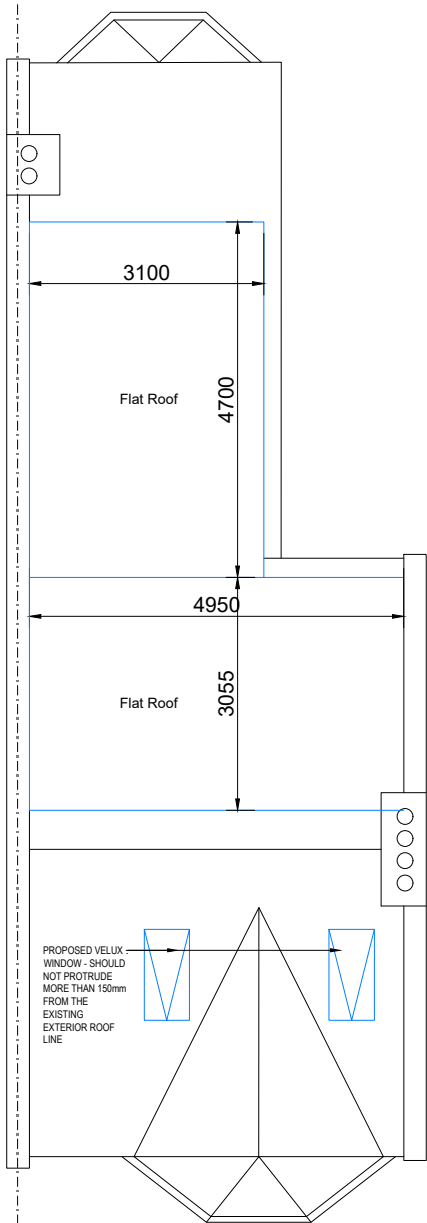


PROPOSED ROOF PLAN


- WALLS / CEILINGS LEGEND:
- EXISTING WALLS / CEILINGS
 - WALLS / PARTITION TO BE REMOVED
 - PROPOSED WALLS / CEILINGS
- LINES / HATCHES LEGEND:
- REMOVING INTERVENTIONS
 - PROPOSED INTERVENTIONS

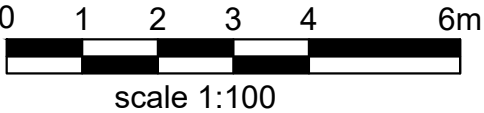



A	26.07.2023	Corrections
Rev.	Date	Revisions
BC		
 ARCH ARCHITECTURAL DESIGN STUDIO 400 West Green Road, West Green, London, N15 3PX Tel: 0208 809 2320 - 0784241 0527 Web: www.archpl.co.uk		
Client	Mr. Ekrem Mehmet	
Project	42 Keston Rd, London N17 6PL	
Scale	1/100@A3	Date 07/2023
Drawn By	LB	Checked By AEC
Project No.	23051	Drawing No. P101
		Revision A
Drawing title Proposed Plans		

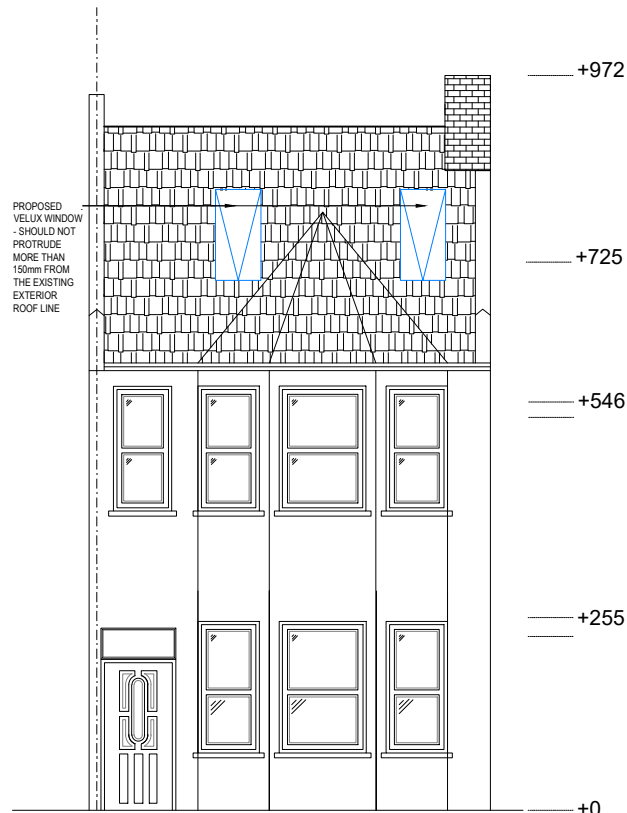

PROPOSED FRONT ELEVATION

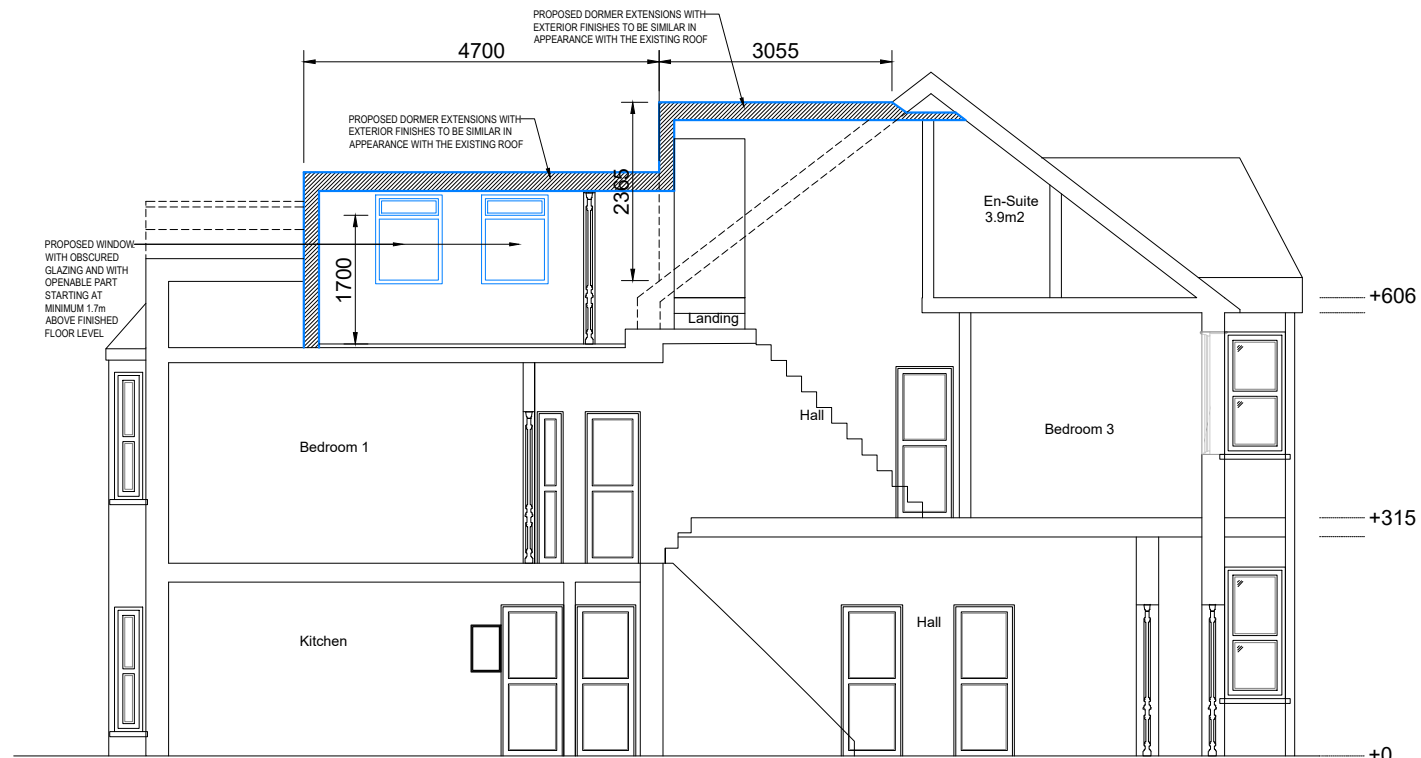

PROPOSED SECTION A-A

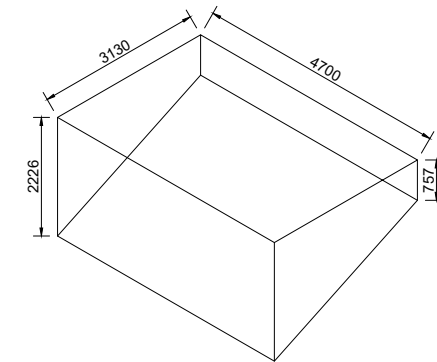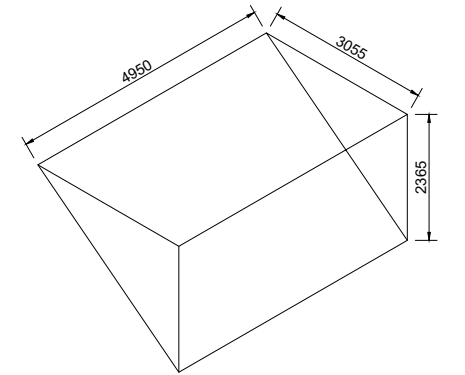


$$\text{VOLUME V1} = \frac{1}{2} \times (4.950 \times 3.055 \times 2.365) = 17.88 \text{ [m}^3\text{]}$$


$$\text{VOLUME V2} = (\frac{1}{2} \times (0.757 + 2.226) \times 3.10) \times 4.700 = 21.73 \text{ [m}^3\text{]}$$

$$\text{VOLUME V} = 17.88 + 21.73$$


$$\text{VOLUME V} = 39.61 \text{ [m}^3\text{]} < 40.00 \text{ [m}^3\text{]}$$

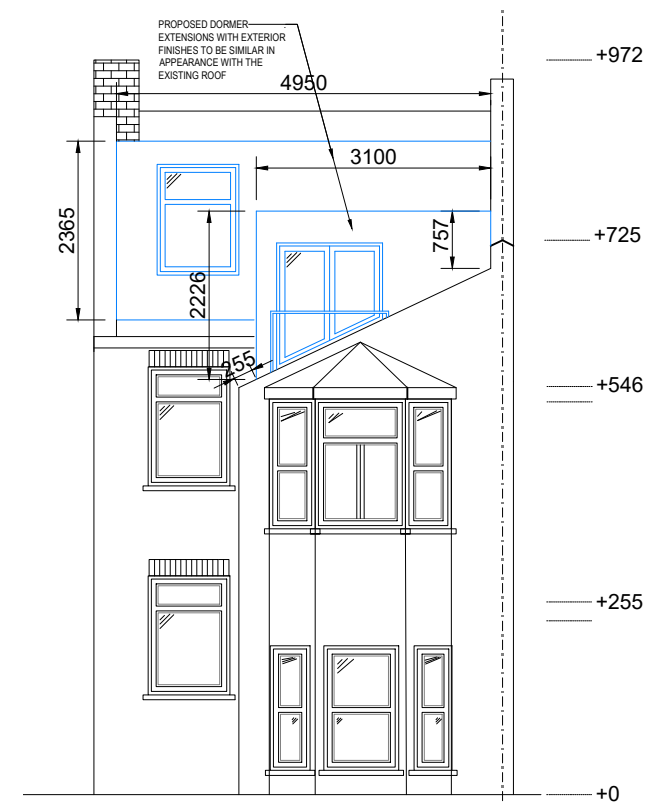

PROPOSED REAR ELEVATION

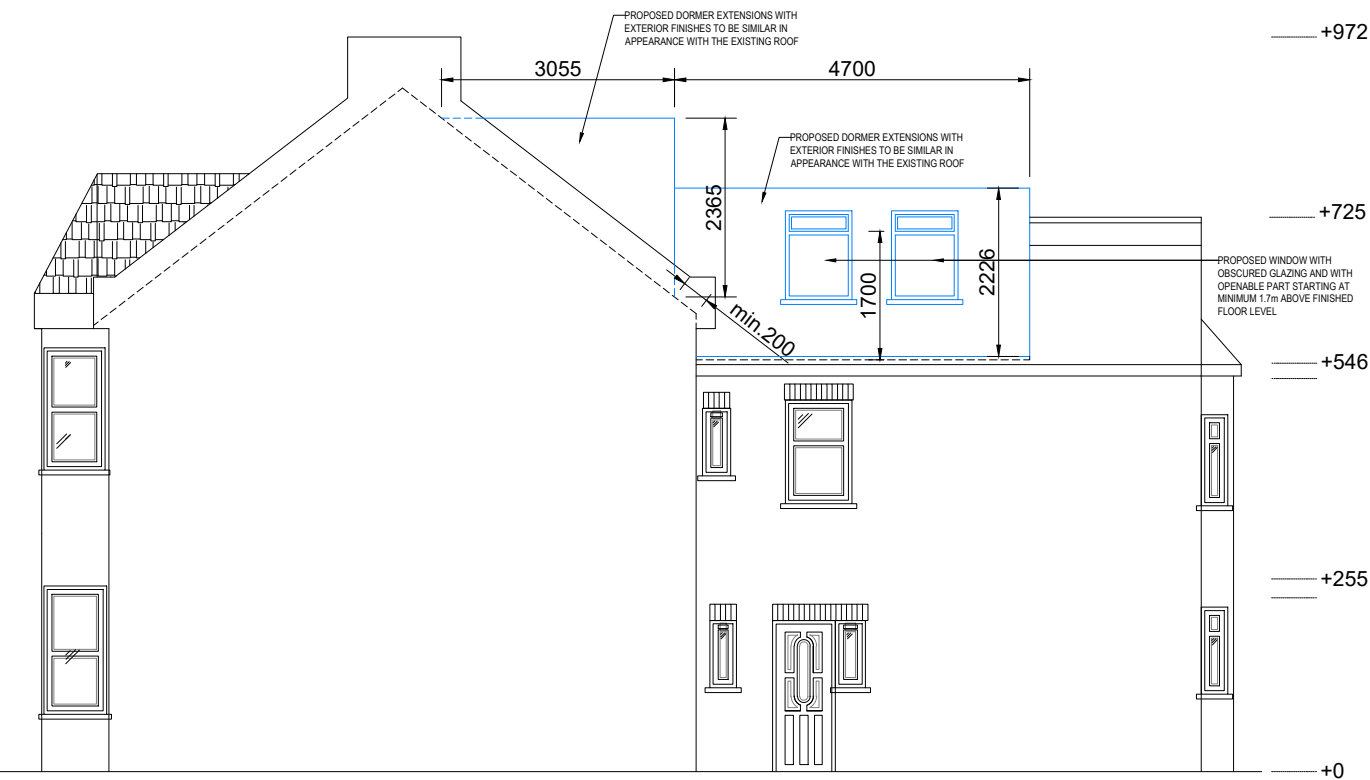

PROPOSED SIDE ELEVATION

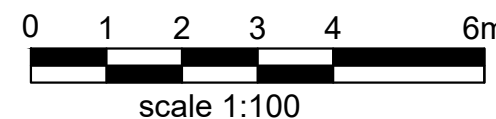

- Notes
- 1- This drawing is not for construction
 - 2- All Dimension are in millimeters
 - 3- Dimensions are not to be scaled directly from drawings
 - 4- All dimensions are to be checked on site and the Architect is to be inform of any discrepancies before construction commences
 - 5- All references to drawings refer to current revision of that drawing
 - 6- The Copyright of this drawing belongs to ArchPI Ltd.

WALLS / CEILINGS LEGEND:

- EXISTING WALLS / CEILINGS
- WALLS / PARTITION TO BE REMOVED
- PROPOSED WALLS / CEILINGS

LINES / HATCHES LEGEND:

- REMOVING INTERVENTIONS
- PROPOSED INTERVENTIONS

A	26.07.2023	Corrections
Rev.	Date	Revisions
BC		
 ARCH ARCHITECTURAL DESIGN STUDIO 400 West Green Road, West Green, London, N15 3PX Tel: 0208 809 2320 - 0784241 0527 Web: www.archpl.co.uk		
Client Project		Mr. Ekrem Mehmet 42 Keston Rd, London N17 6PL
Scale	1/100@A3	Date 07/2023
Drawn By	LB	Checked By AEC
Project No. 23051	Drawing No. P102	Revision A
Drawing title Proposed Elevations		