



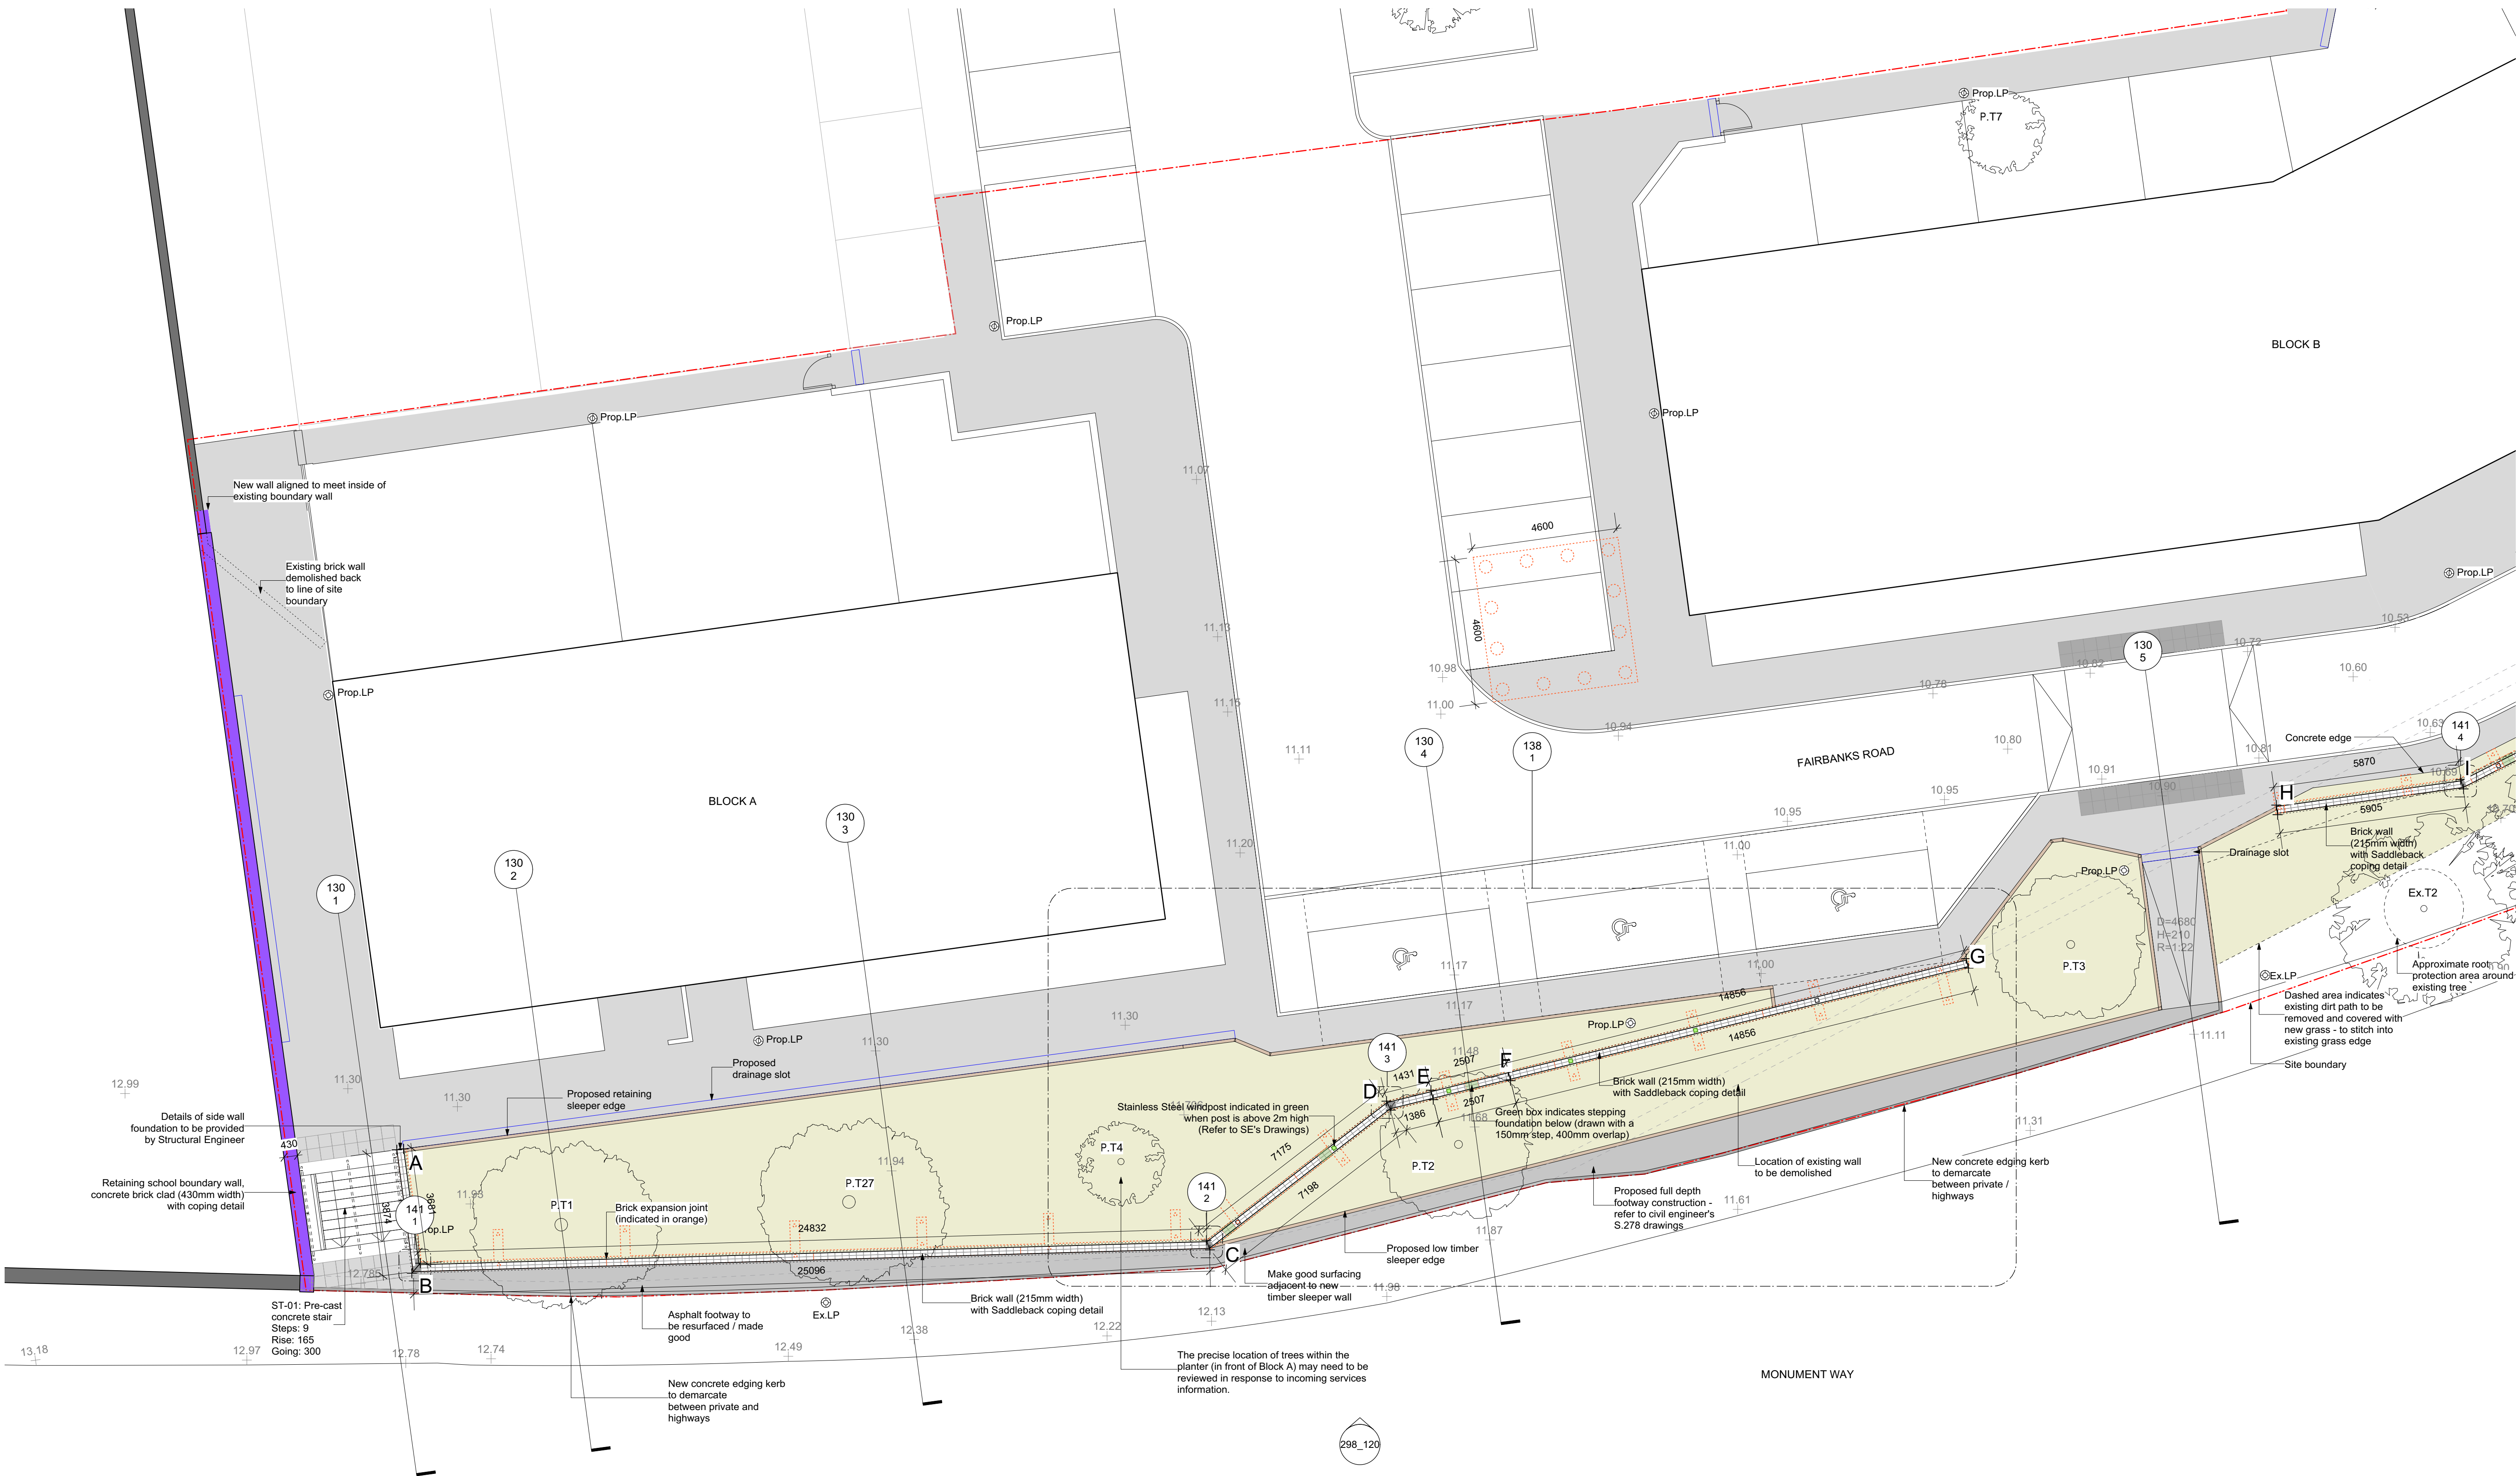

PLANNING

Rev.	Date	Note
C	21.06.2021	Revision letter updated to coordinate with previous design packages.
D	24/07/2023	Disabled parking updated
E	26/07/2023	Disabled parking adjusted, levels added

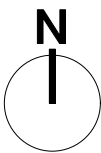

- Notes:
1. Do not scale from this drawing.
 2. All dimensions in mm unless noted otherwise.
 3. All dimensions to be checked on site and discrepancies to be notified to A&S in writing.
 4. This drawing should be read in conjunction with information from all other design consultants and contractors.
 5. Copyright Adams & Sutherland Ltd.
 6. If in doubt, ask.

Client: Mulalley			Adams & Sutherland architecture landscape urban design		
Job: Fairbanks Road - Monument Way					
Drawing Title: Proposed Landscape Plan Block A			Tel: 020 7267 1747 Fax: 020 7482 2359 info@adams-sutherland.co.uk		
			Ground Floor, Highgate Business Centre 33 Greenwood Place, London NW5 1LB		
Drawn: SL	Checked: GS	Approved: GS	Date: December 2020		
0 1 2 3 4 5m Scale 1:100 @ A1 and 1:200 @ A3			Drawing No. 298_110 Rev. E		