



- KEY
- Site Boundary
 - Existing Brick Wall
 - Proposed Retaining Wall, Concrete Brick Clad - School Boundary
 - Proposed Brick Wall
 - Paving, Alleyways and Ramps. For finishes refer to Civil Engineer's Surfacing drawings.
 - Proposed Timber Sleeper Edging

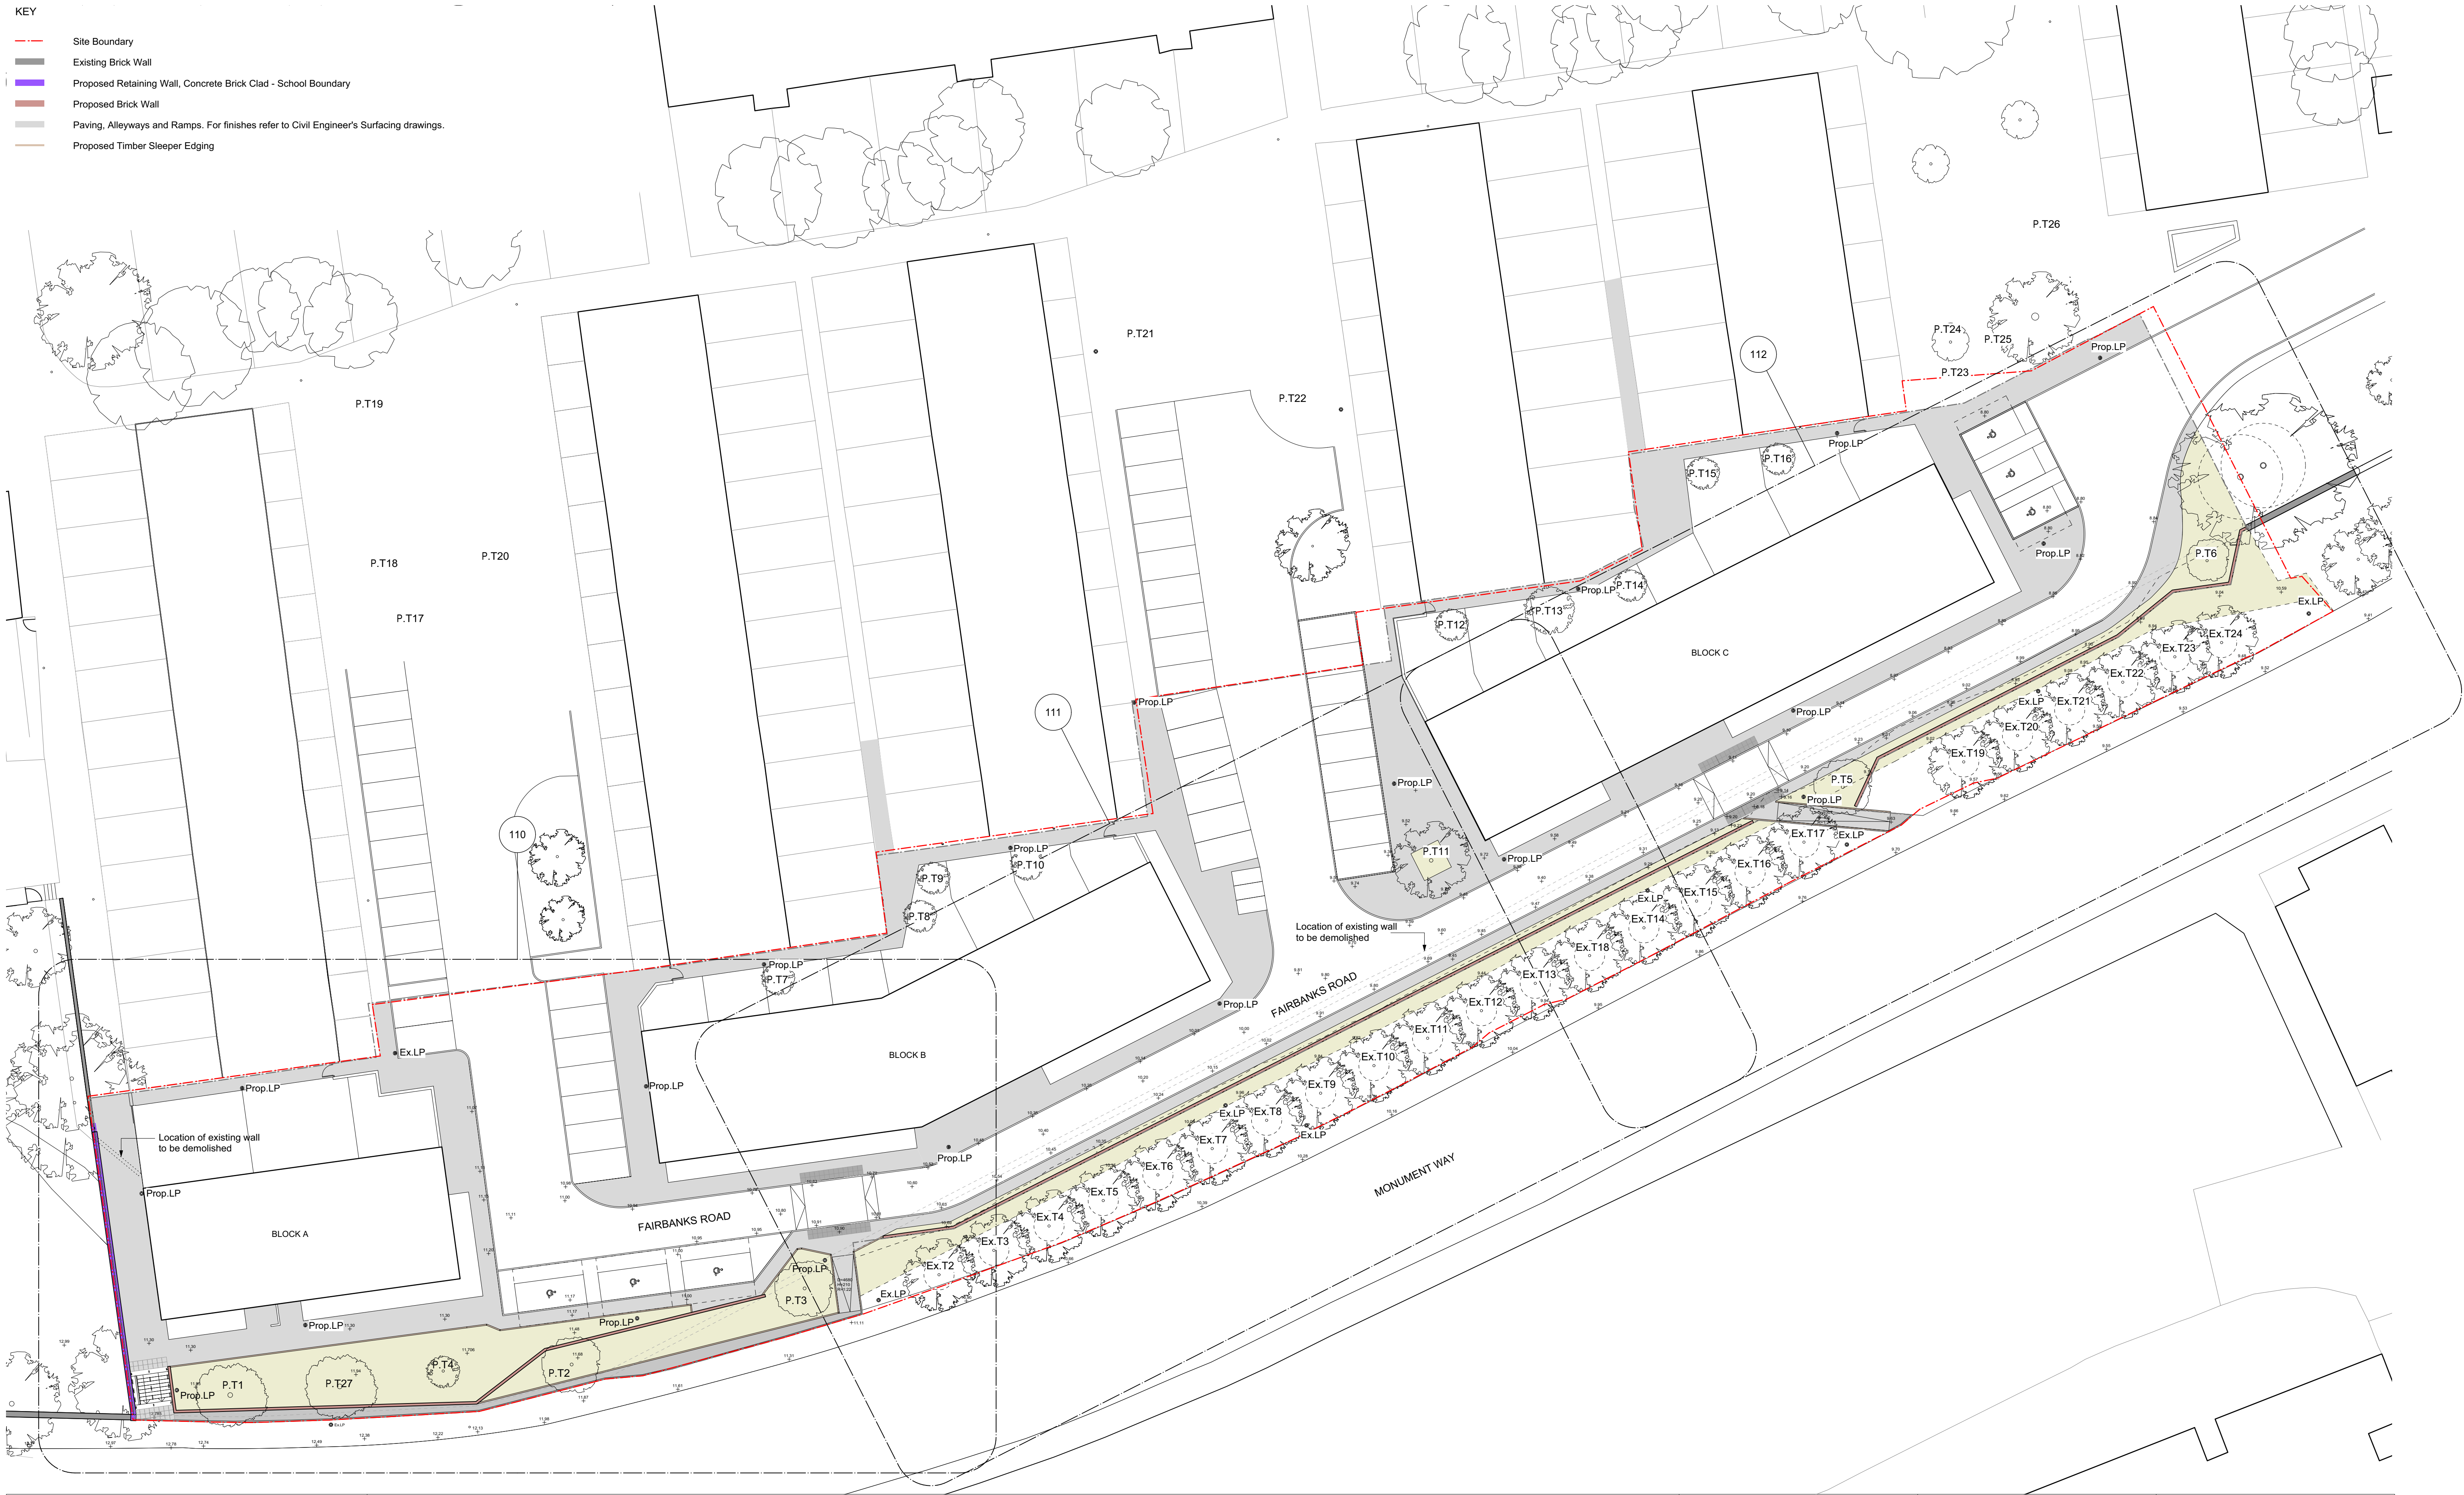

PLANNING

Rev.	Date	Note
C	21.06.2021	Revision letter updated to coordinate with previous design packages.
D	24/07/2023	Disabled parking updated
E	26/07/2023	Disabled parking adjusted, levels added

Note: The precise location of trees within the planter (in front of Block A) and rear gardens may need to be reviewed in response to incoming services.

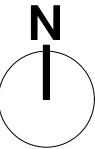

- Notes:
1. Do not scale from this drawing.
 2. All dimensions in mm unless noted otherwise.
 3. All dimensions to be checked on site and discrepancies to be notified to A&S in writing.
 4. This drawing should be read in conjunction with information from all other design consultants and contractors.
 5. Copyright Adams & Sutherland Ltd.
 6. If in doubt, ask.

Client: Mulailey			Adams & Sutherland architecture landscape urban design Tel: 020 7267 1747 Fax: 020 7482 2359 info@adams-sutherland.co.uk		
Job: Fairbanks Road - Monument Way					
Drawing Title: Proposed Landscape Plan Block A-C			Ground Floor, Highgate Business Centre 33 Greenwood Place, London NW5 1LB		
Drawn: SL	Checked: SS	Approved: GS	Date: February 2021		
			Drawing No.		
Scale 1:250 @ A1 and 1:500 @ A3			298_101		
			Rev. E		