

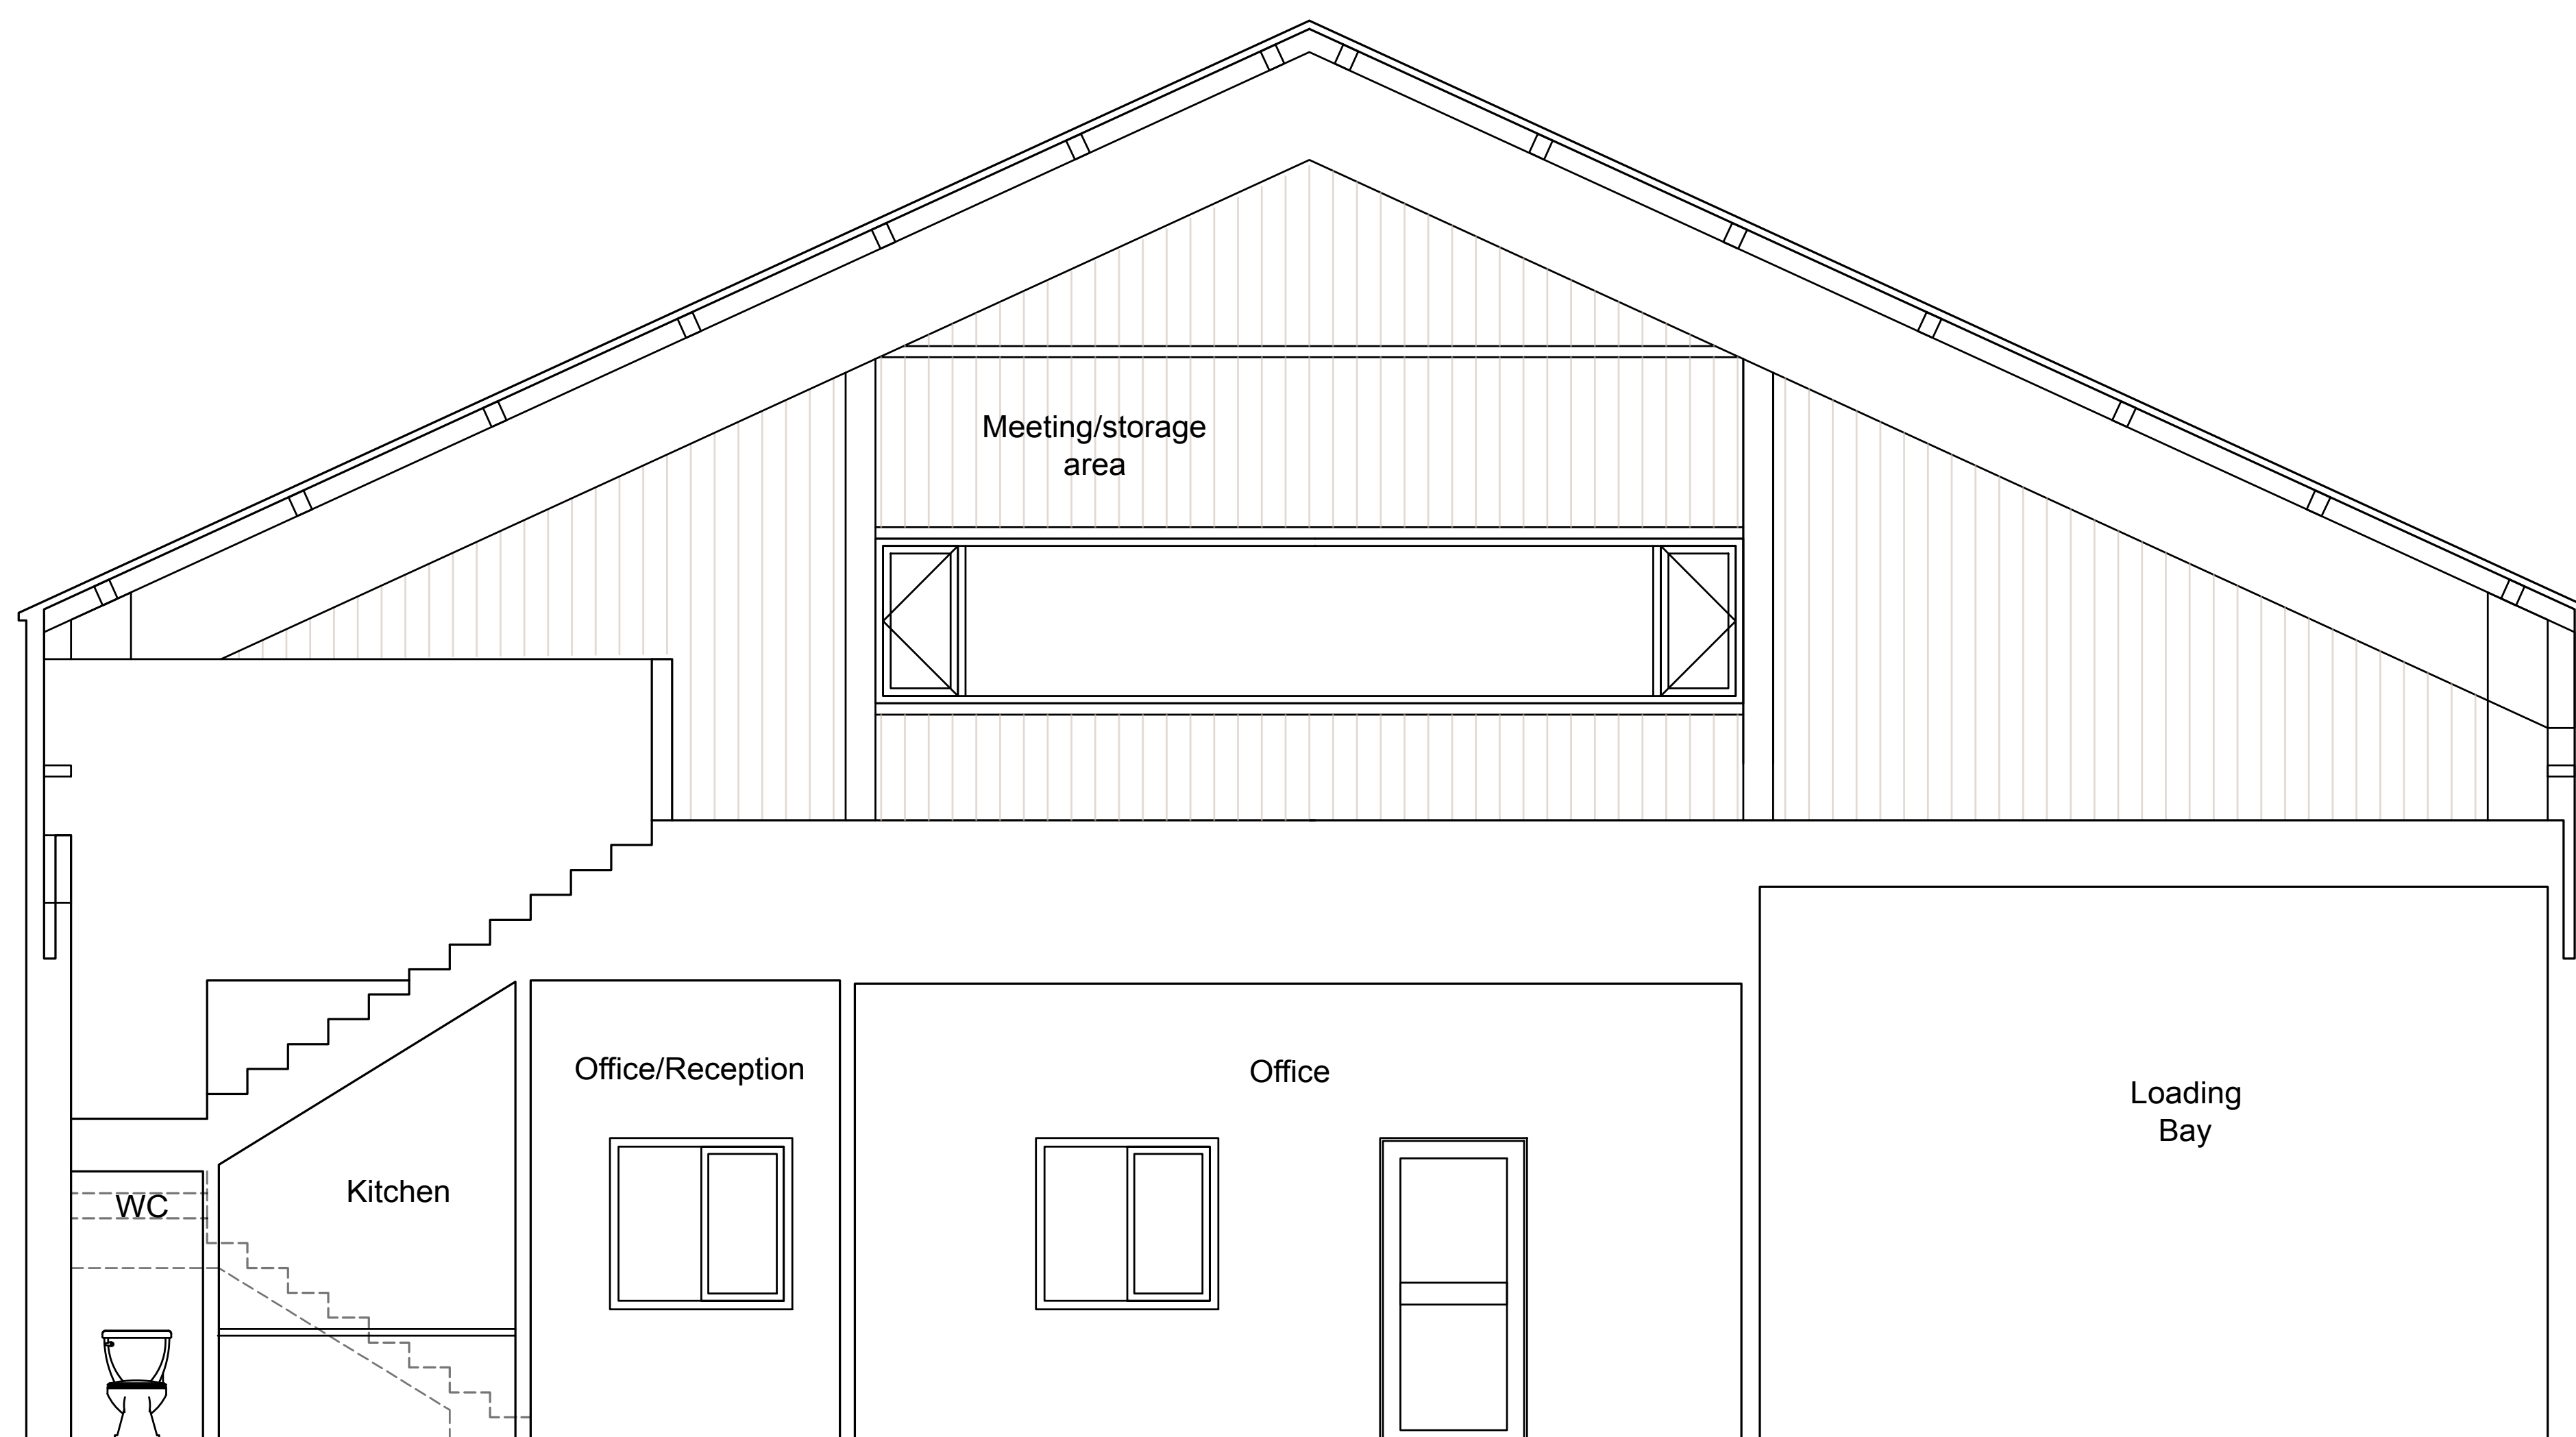


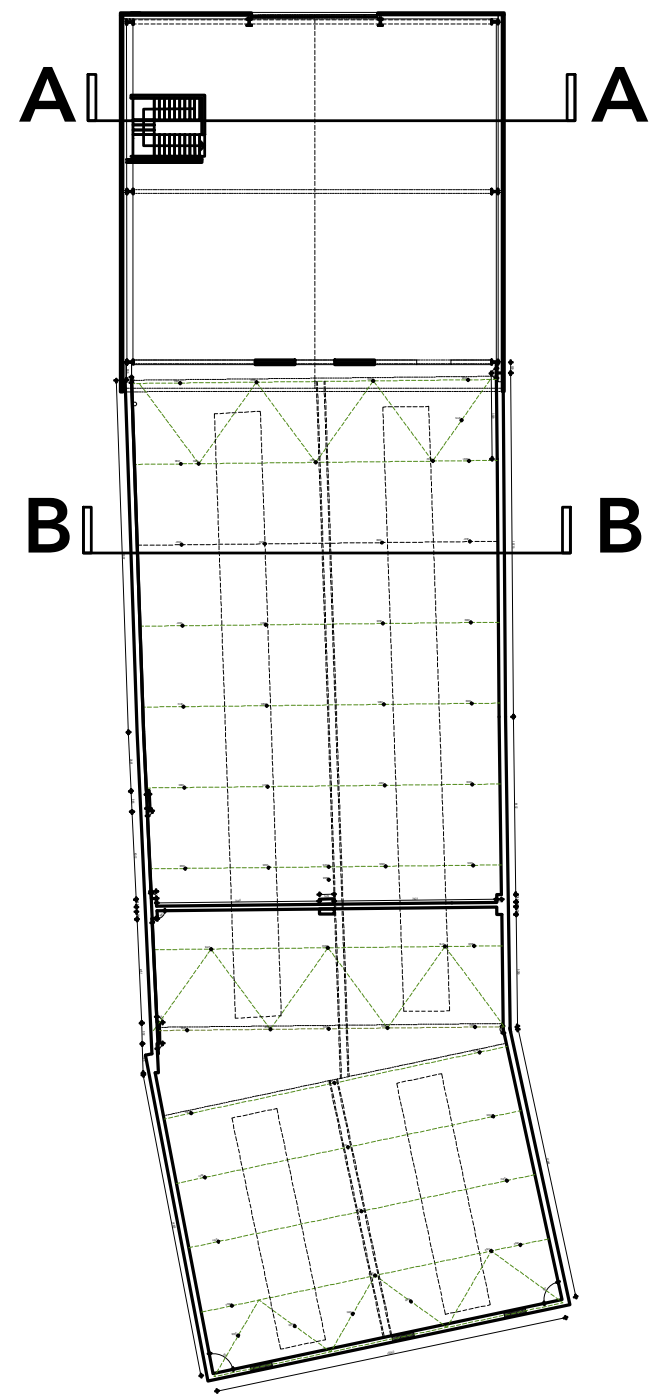

Proposed Section AA

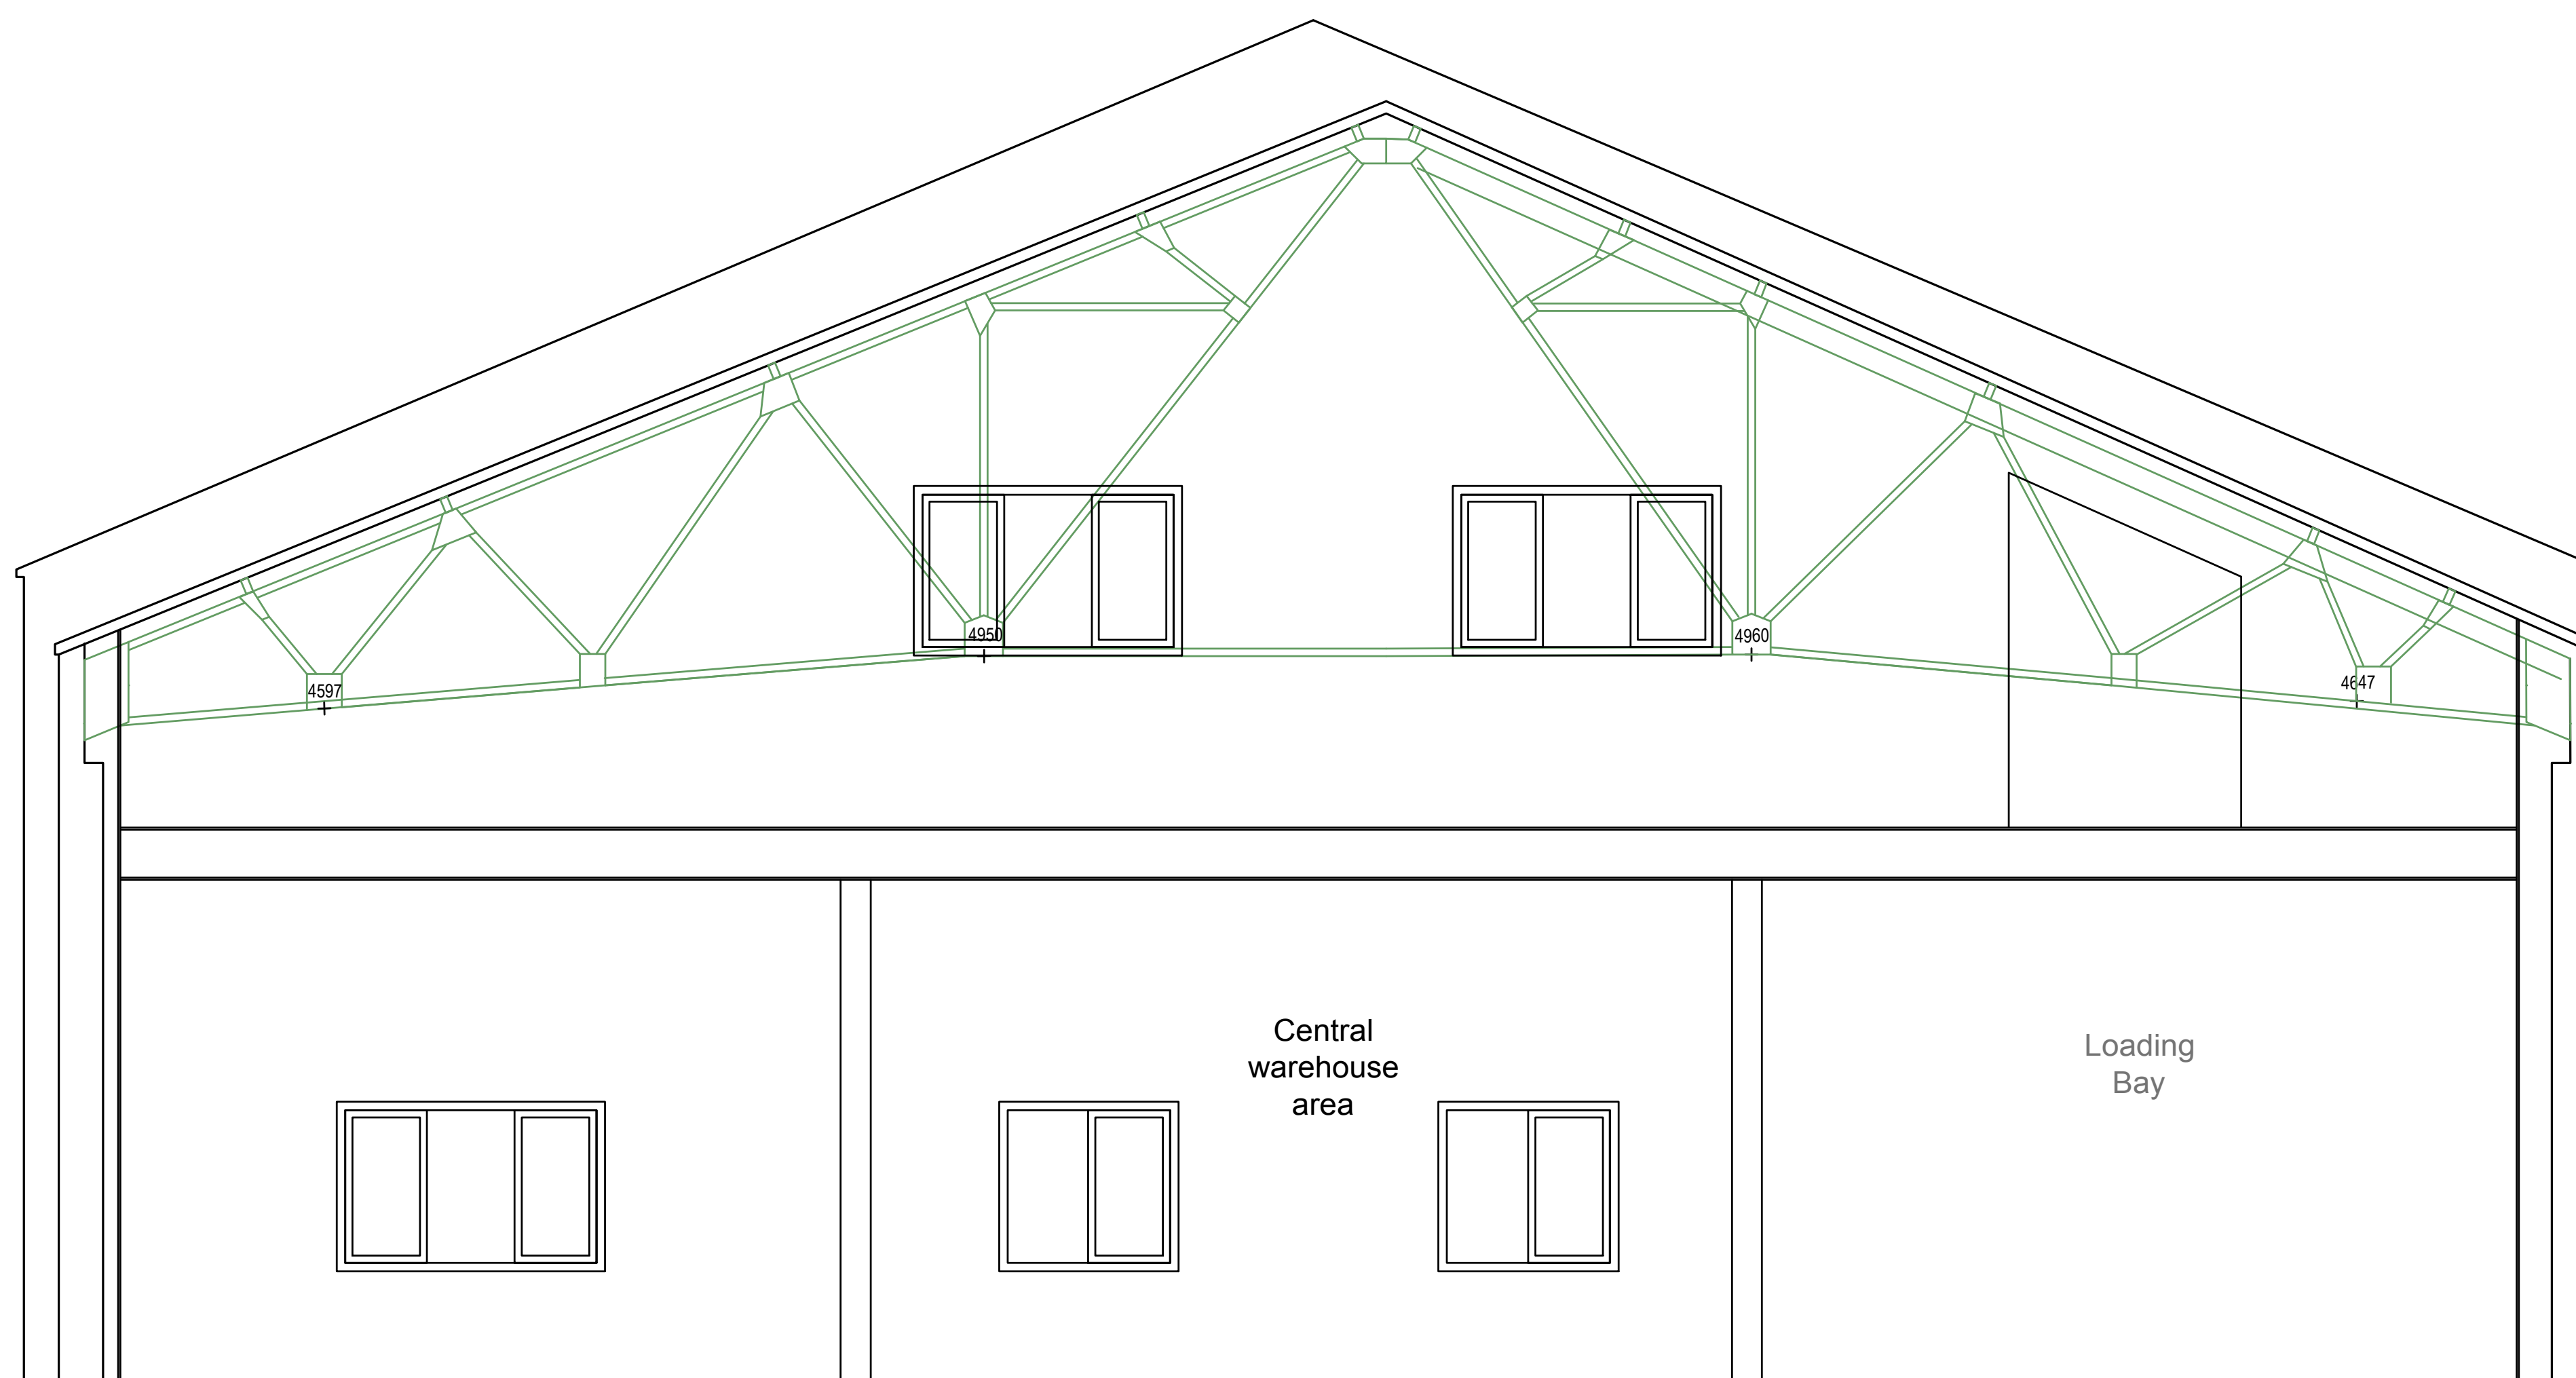

Proposed Section BB

North:

Notes:

Description:	
--------------	--

Installation of solar equipment onto existing warehouse building containing recording studios.

KVIST architecture & design

12 Brewhouse, 8 RWY Plymouth PL1 3QQ

Client:

TEN87 Studios

Address:

Markfield Road N154QA

Date:

July '23

Author:

CS

Drawing:

Drawing: **BUILDING REGS**
Existing Sections AA & BB


Drawing No:

15-1012 - ES01

Scale:

1:50@A1

Rev:

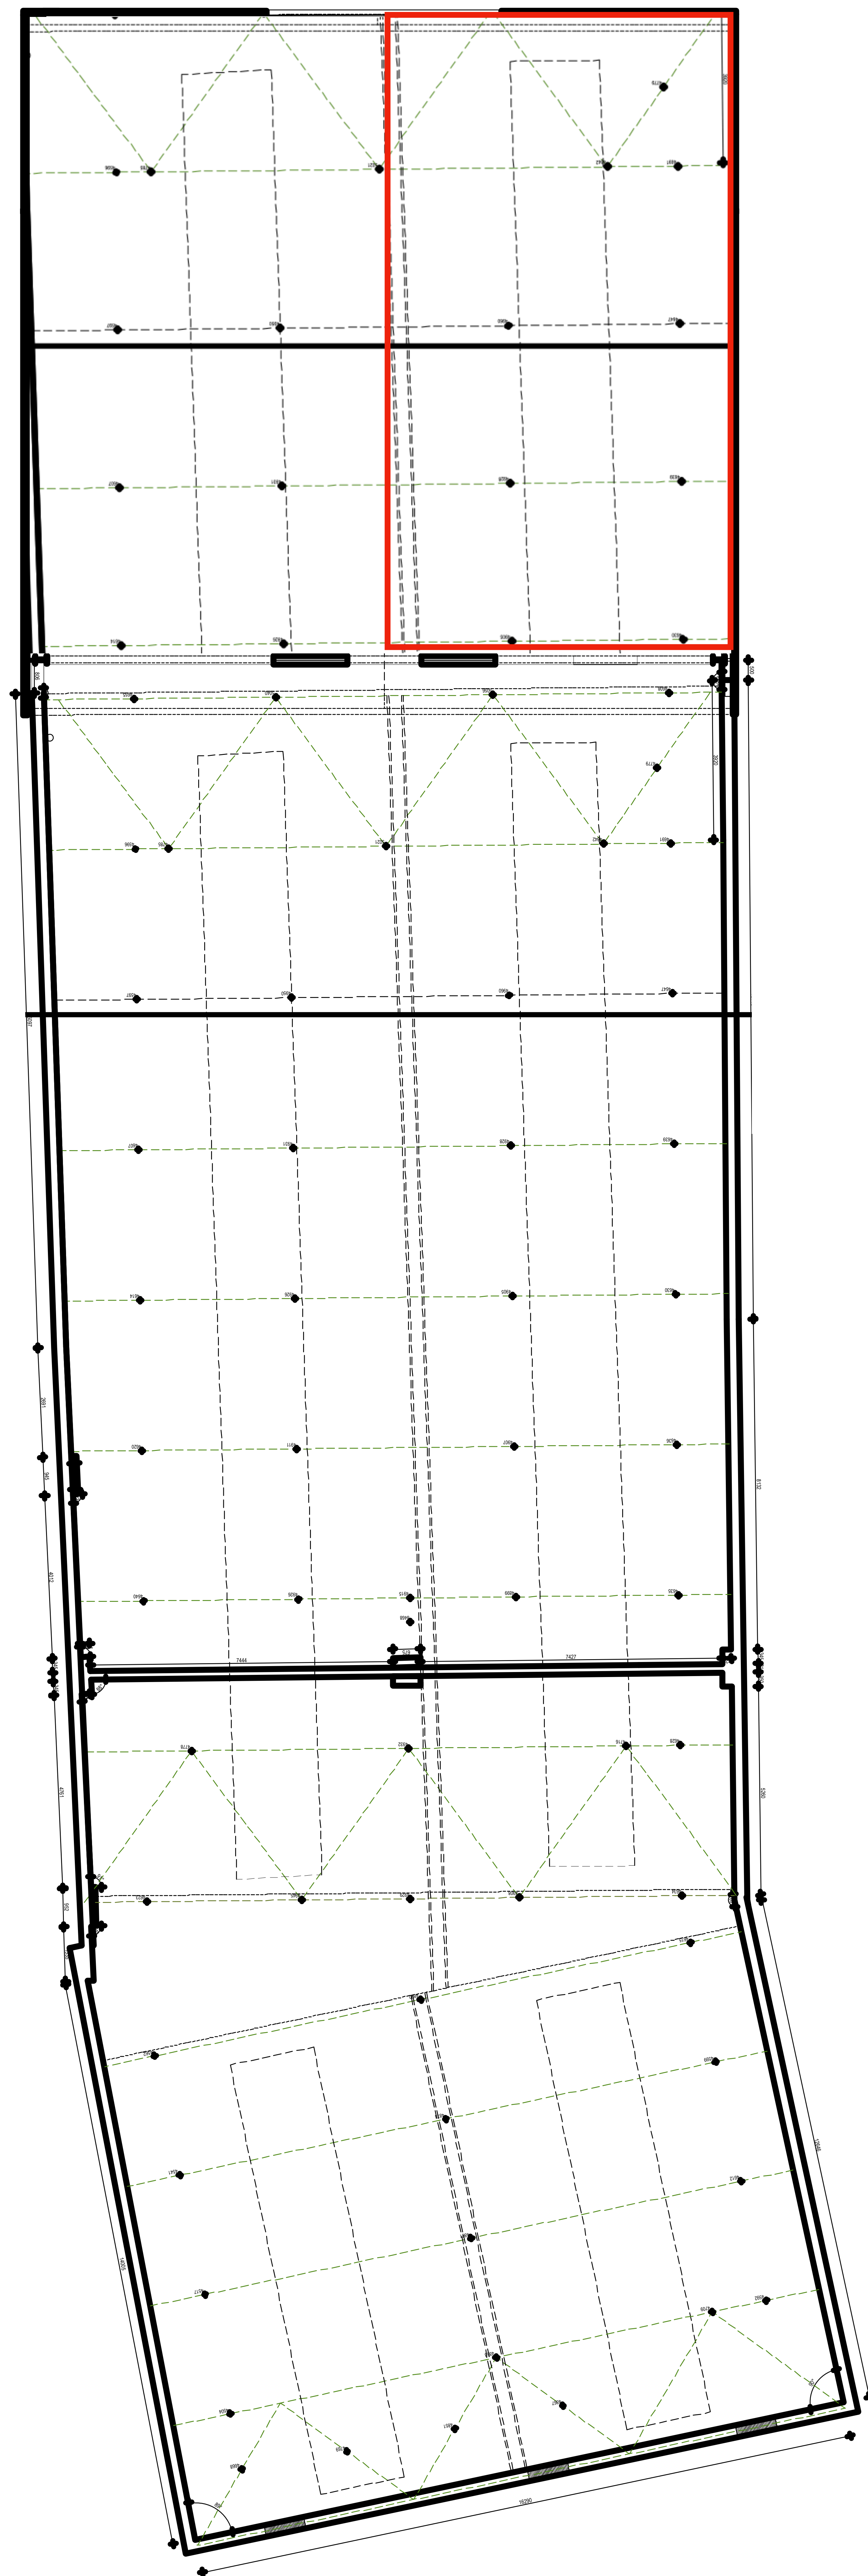

North:

Notes:

Description:	
--------------	--

Installation of solar equipment onto existing warehouse building containing recording studios.

KVIST architecture & design
12 Brewhouse, 8 RWY Plymouth PL1 3QQ

Client:	
---------	--

TEN87 Studios

Address:

Markfield Road N154QA

Date:

July '23

Author:

CS

Drawing:

Drawing: **BUILDING REGS**
Proposed location of PV

Drawing No:

15-1012 - ES01

Scale:

1:50@A1

Rev:

C