



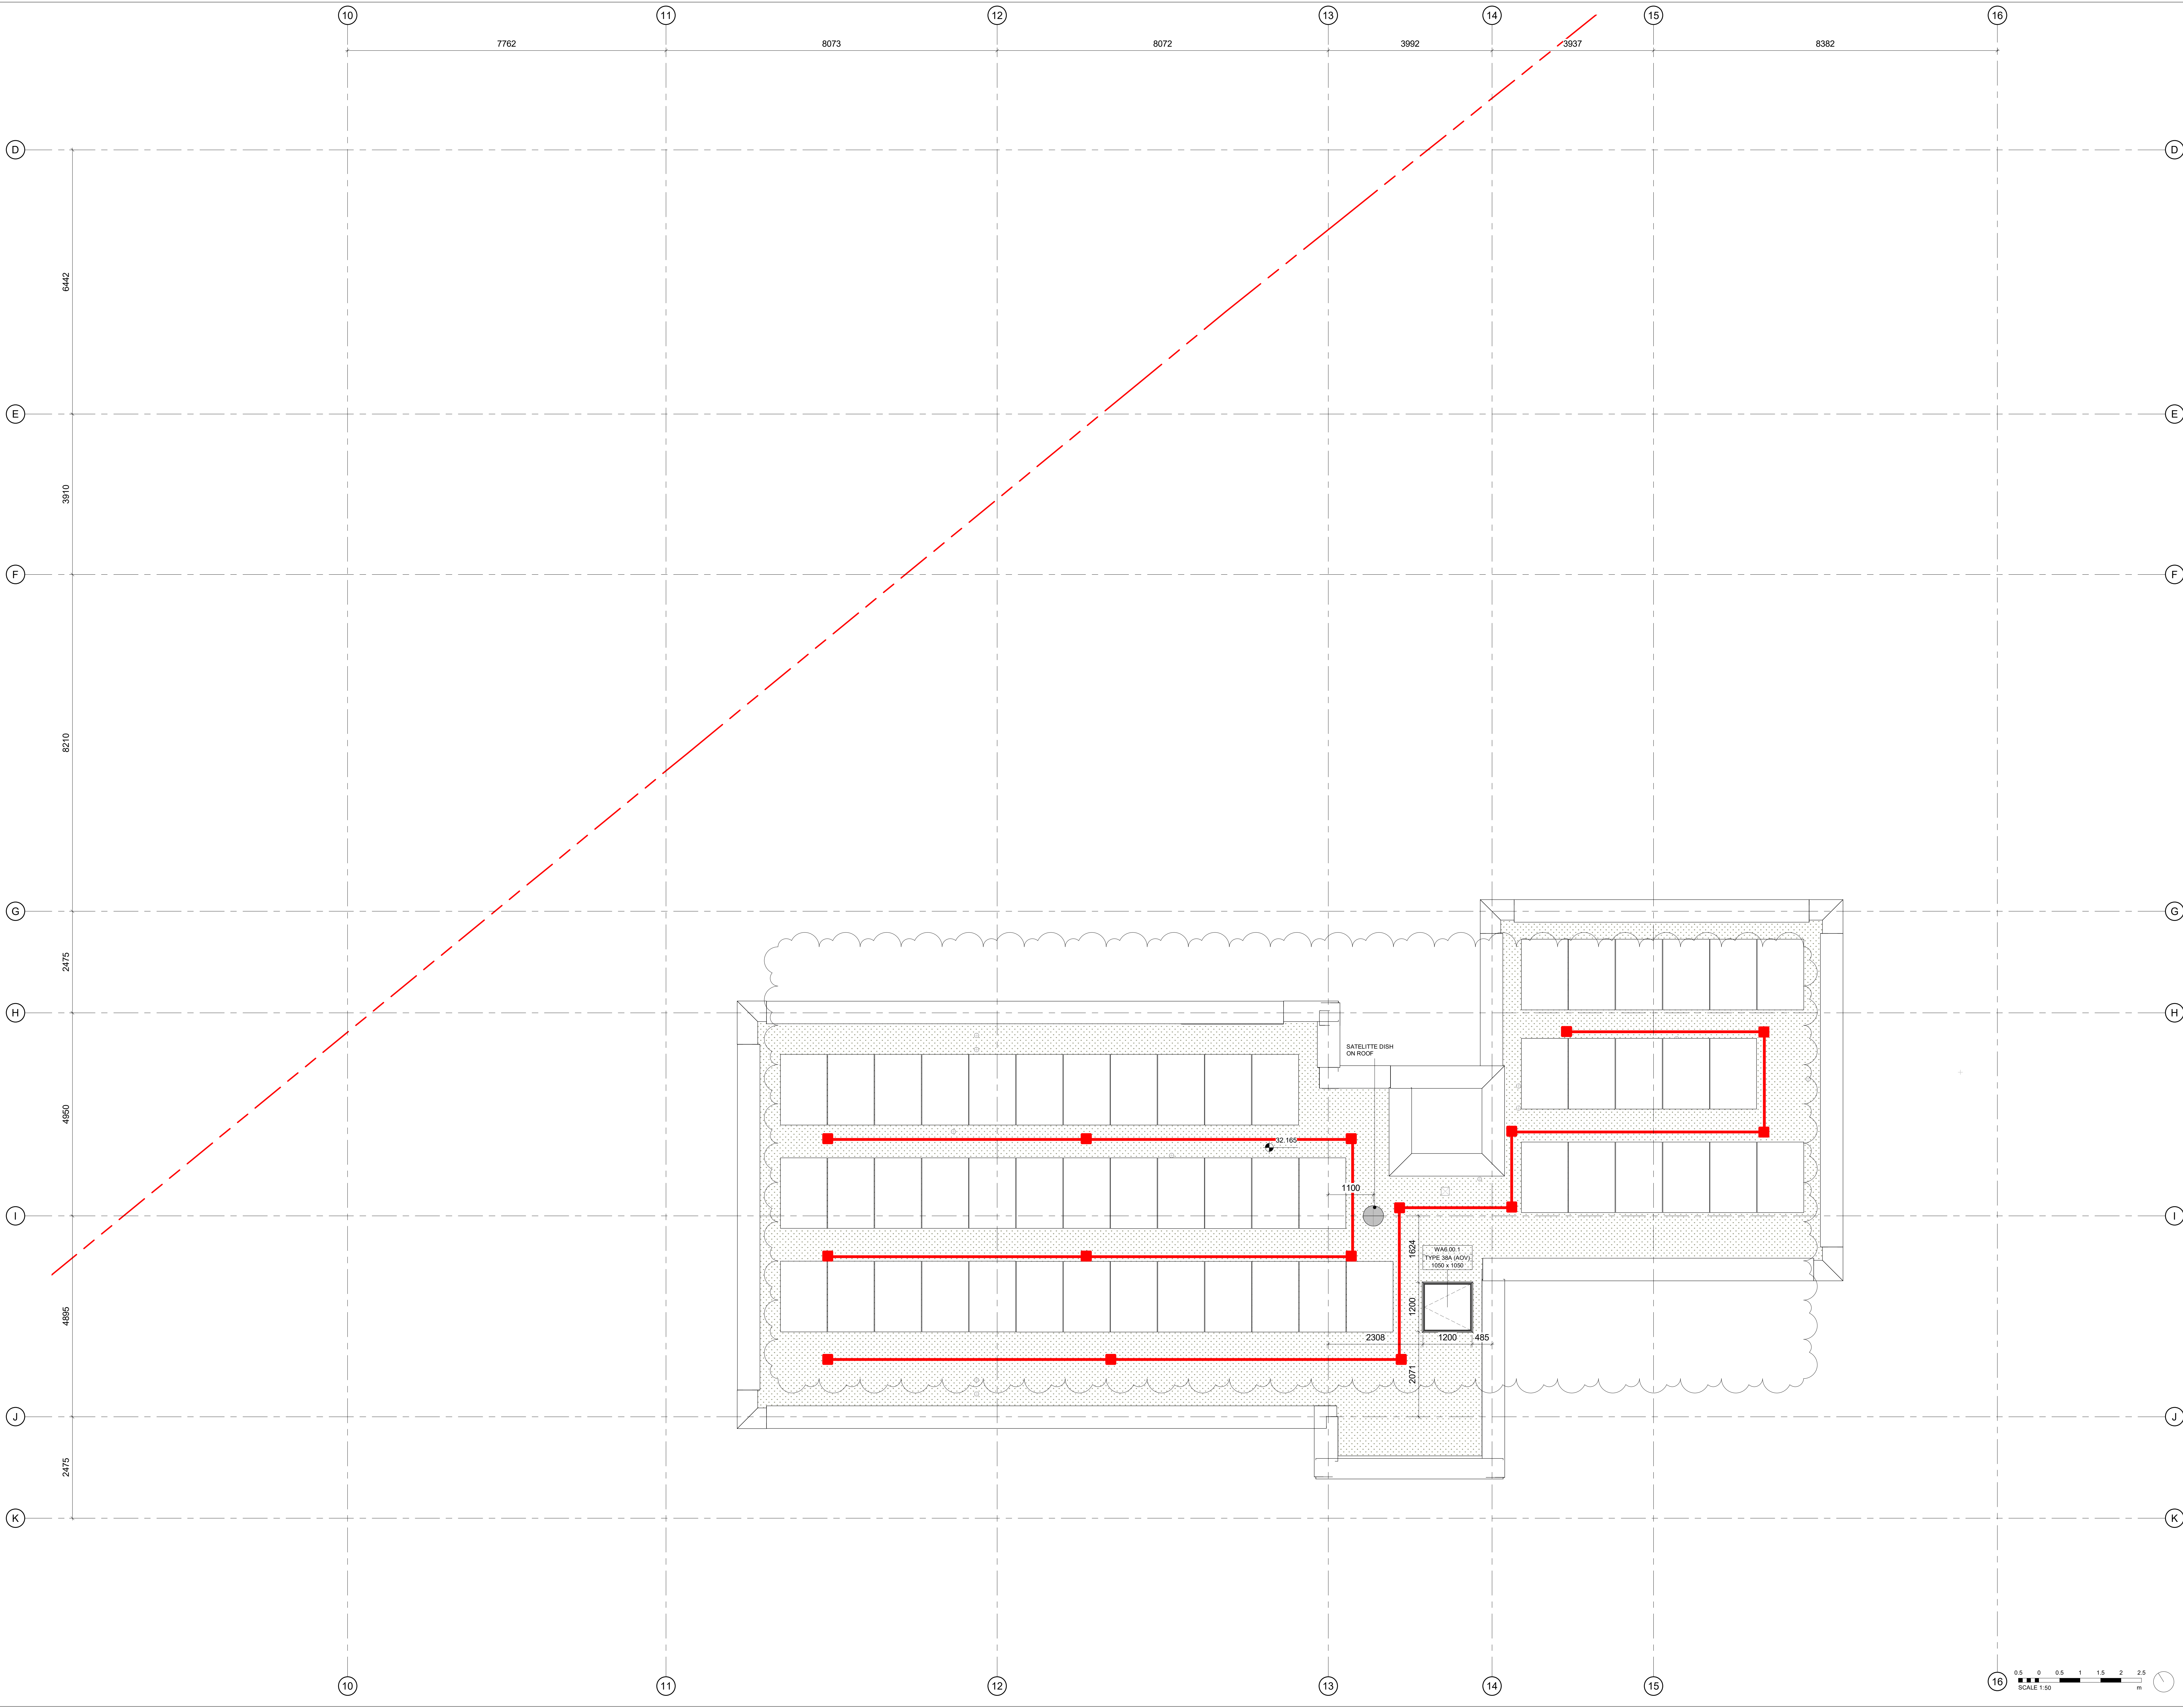

Copyright reserved
All dimensions to be checked on site before work commences.
Figured dimensions to be taken in preference to scaled dimensions.
If in doubt please ask.

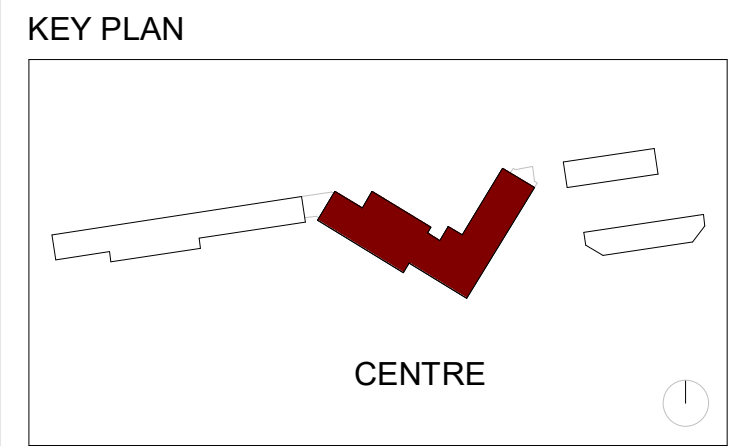

C5	Revised as clouded	21/06/23
C4	Revised as clouded	21/04/23
C3	General Update/Revised as clouded	14/02/23
C2	Revised as clouded	27/10/22
C1	General Update	09/09/22

Revision	Description	Date
C5	Revised as clouded	21/06/23

STATUS		
For Construction		
PROJECT		
Remington Road		
DRAWING		
Roof Setting Out Plan - Block A		
DRAWN BY	CHECKED BY	DATE
LB	CB	July 2022
SCALE (B6 A6)	PROJECT NUMBER	
1 : 50	21019	
DRAWING NUMBER		REV
RER - DAR - ZC - 06 - DR - A - 0206		C5
Project Number	Originator	Zone
	Level	Type
	Discipline	Number
	Revision	

Delta Architects
1 Batemans Row
London
EC2A 3HH
T 020 7613 5702
www.deltaarchitects.co.uk