

Copyright Hawkins\Brown Architects
No implied licence exists. This drawing should not be used to calculate areas for the purposes of valuation. Do not scale this drawing. All dimensions to be checked on the site by the contractor and such dimensions to be their responsibility. All work must comply with relevant British Standards and Building Regulations requirements. Drawing errors and omissions to be reported to the architect. To be read in conjunction with Architect's specification and other consultant information.

Rev	Description	Date
P1	Revised Stage 2 for Costing	20.07.22
P2	DRAFT Stage 03 Issue	10.02.23
P3	Stage 03 Issue	10.03.23
P4	Draft Stage 3+ - Civic Centre Issue	30.06.23

DRAFT

- Notes**
- Drawings to be read in conjunction with Architect's NBS specification and Stage 3 Outline Interior Condition and Scope of Works - HCC-HBA-CC-XX-SH-A-400001
 - Acoustic Absorption as per acoustic engineer's report to satisfy BB93/SKA acoustic target.
 - Please raise any inconsistencies between architectural and acoustic information with the project team.

 N
159 St John Street
London EC1V 4QU
mail@hawkinsbrown.com
hawkinsbrown.com

Hawkins\Brown

Project
Haringey Civic Centre
High Rd,
Wood Green,
N22 8LE


Drawing
Level 01 - First Floor Internal
Wall Finishes Plan

Scale @ A1
1 : 200
Date
20.07.22

Drawn By
EV
Checked By
JM

Job Number 190149	Status S3	Purpose of Issue Issued for Review and Comment
----------------------	--------------	---

Drawing No. HCC-HBA-ZZ-01-DR-A-420101	Rev P4
--	-----------

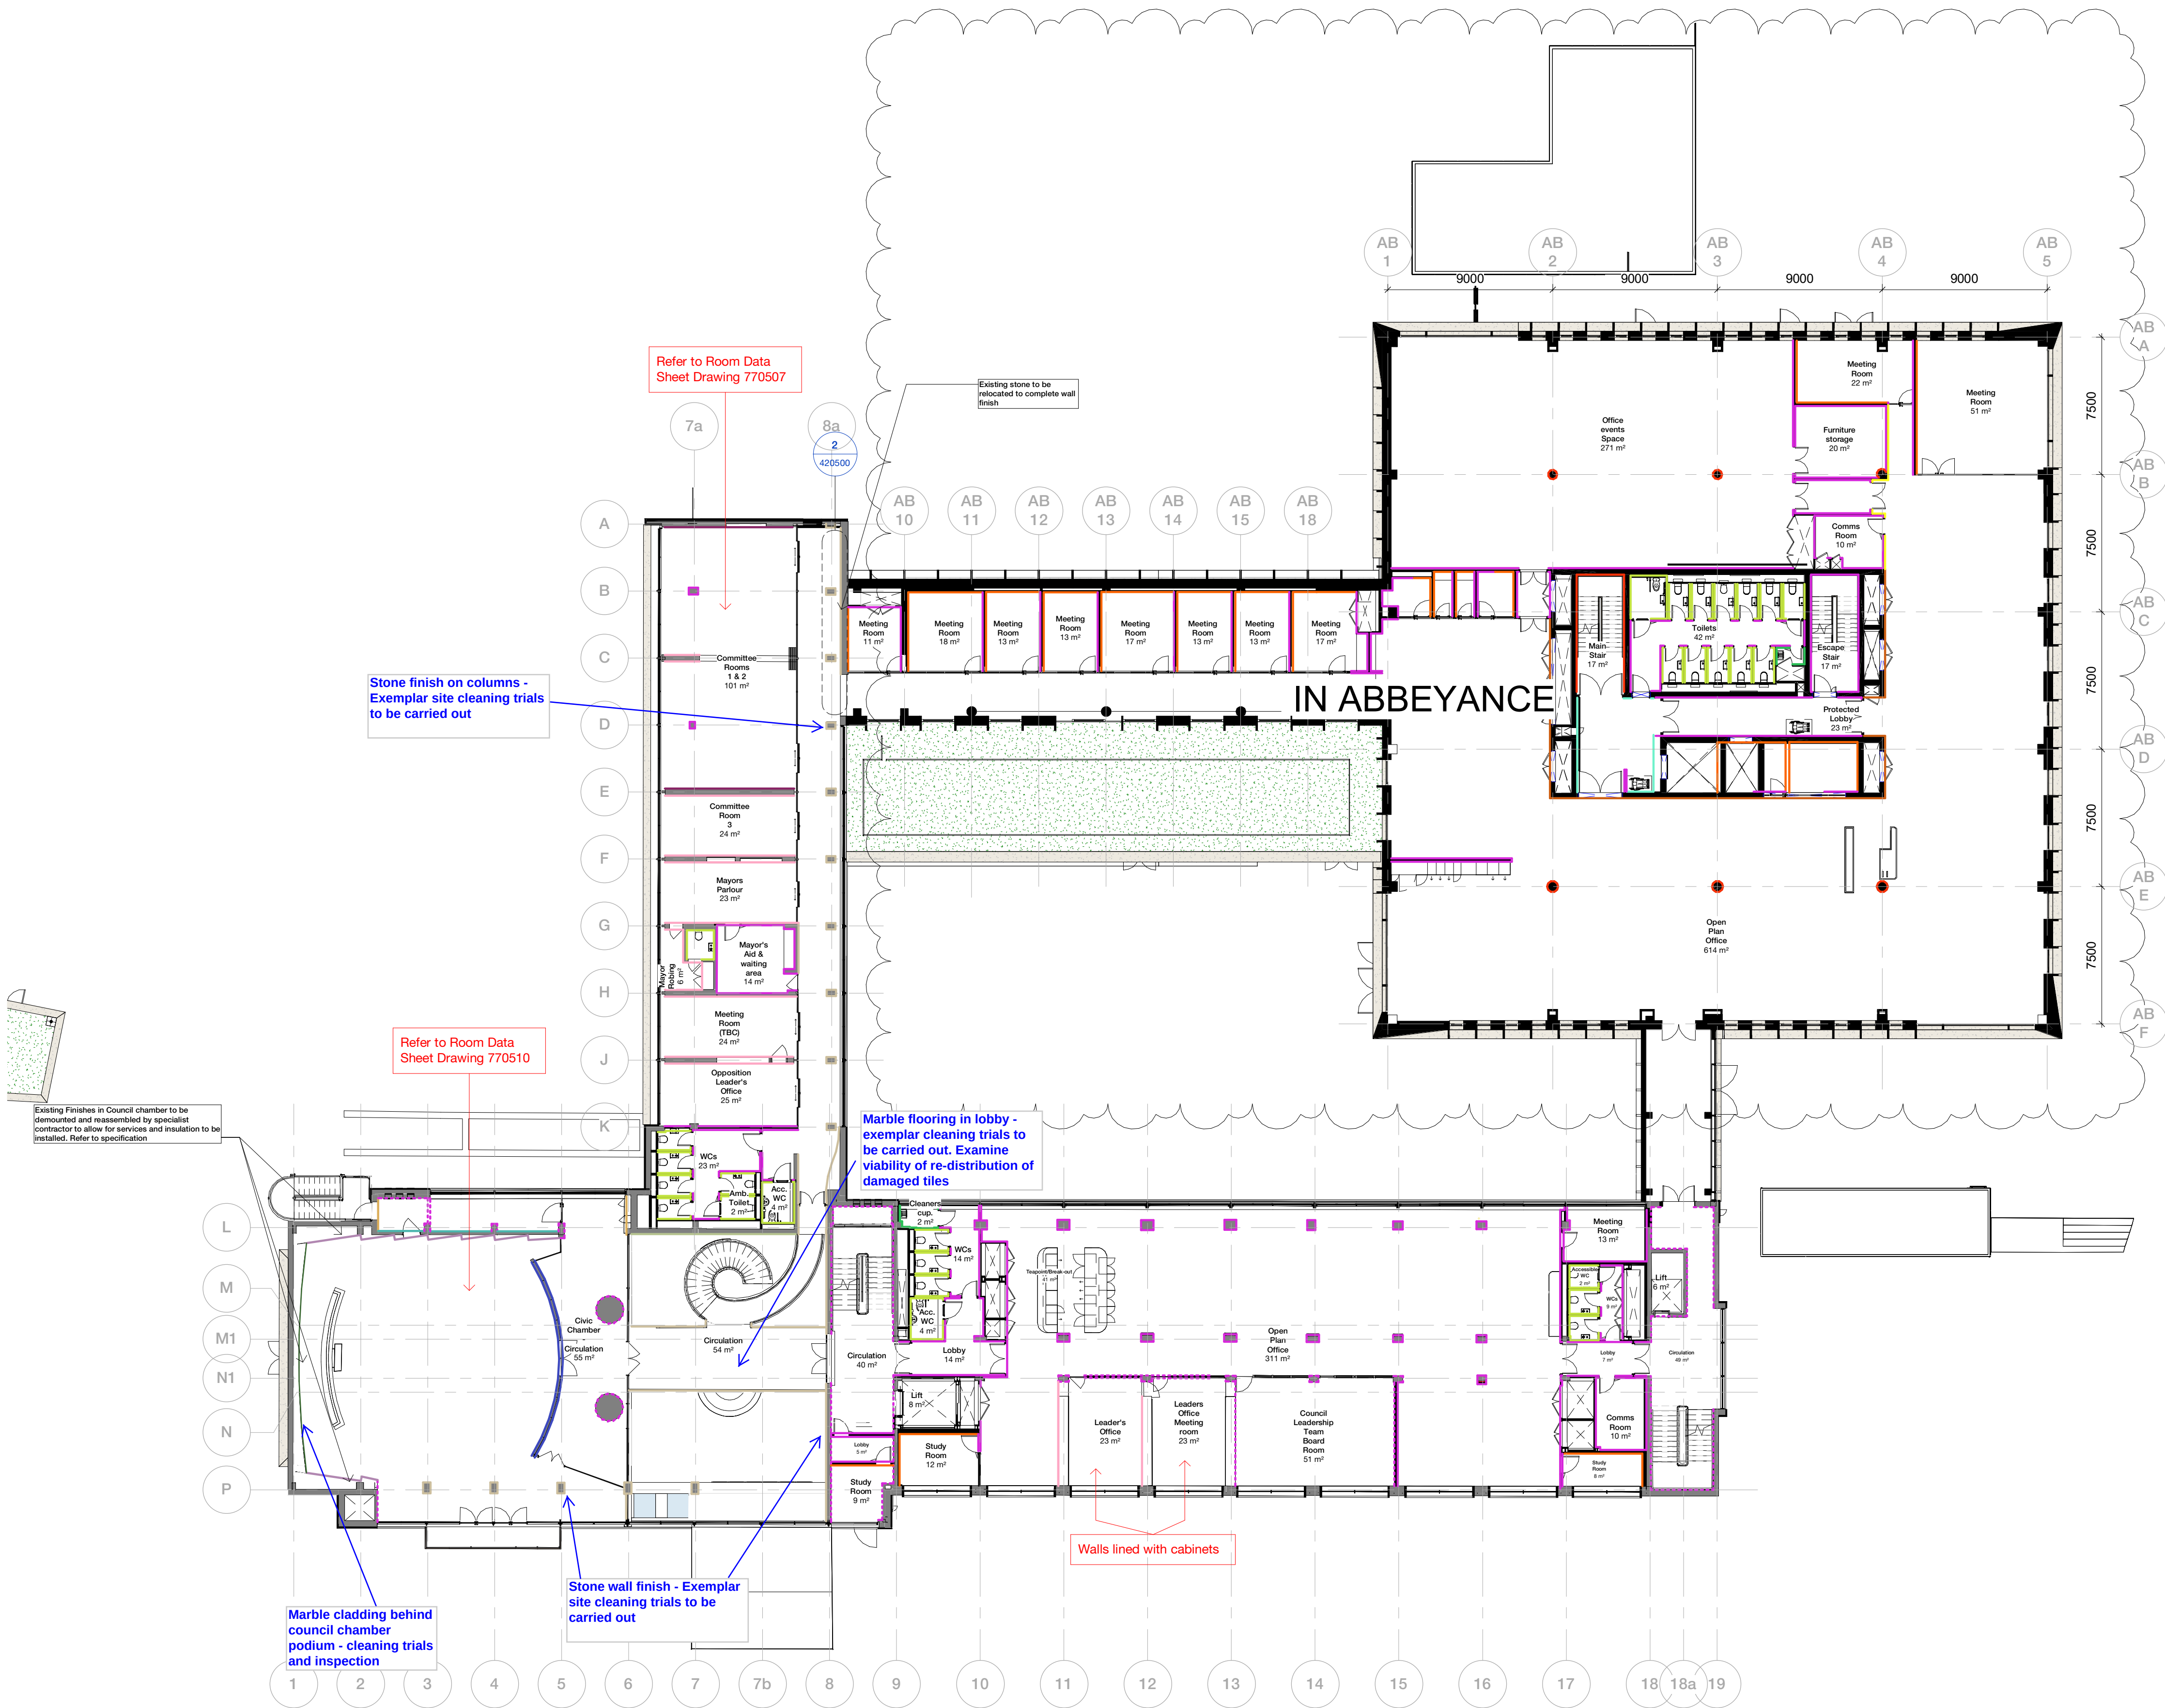

- FINISHES TYPES KEY:**
- Proposed Finishes**
- M20/110 - Painted Plaster (allow for anti-bacterial paint in toilets and kitchens)
 - M20/280 - Paint over Existing/Repaired plaster
 - K13/170 - TBC Slatted Timber Panelling
 - K13/170b - Plywood Lining
 - K13/170c - Wood Wool Acoustic Panels (height: 1400 mm. Painted plaster at high level)
 - M40/110b- Porcelain Tiles (Datum height of 2100 mmm)
 - M40/111c - Ceramic Tiles (Datum height of 2100 mmm)
 - M20/200 - Waterproof Paint to blockwork
 - K13/170d - Decorative panel painted grey
 - E10a - Fairfaced Concrete
 - E10b - Boardmarked Concrete to height of doors (up to to door height 2600 mm)
- Existing / Refurbished Finishes**
- K13/120 - Timber Panelling with Brass in Lobby
 - K13/121 - Acoustic Perforated Elm-Veneered Panelling Council Chamber
 - K13/122 - Painted Timber Panelling in Council Chamber
 - K13/123 - Slatted Timber Panelling in Council Chamber
 - M40/115 - Florentine Travertine Stone
 - M40/116 - Verte de Fre green marble finish in Council Chamber Podium
 - K13/125 - Replaced Timber Panelling
 - K13/124 - Polished Elm Timber Panelling
 - K13/126 - Feature Wall with Leatherette Finish to Council Chamber
 - K13/127 - Existing timber slat panelling - Council chamber gallery
- 0 2 10 20 m
Scale 1:200