
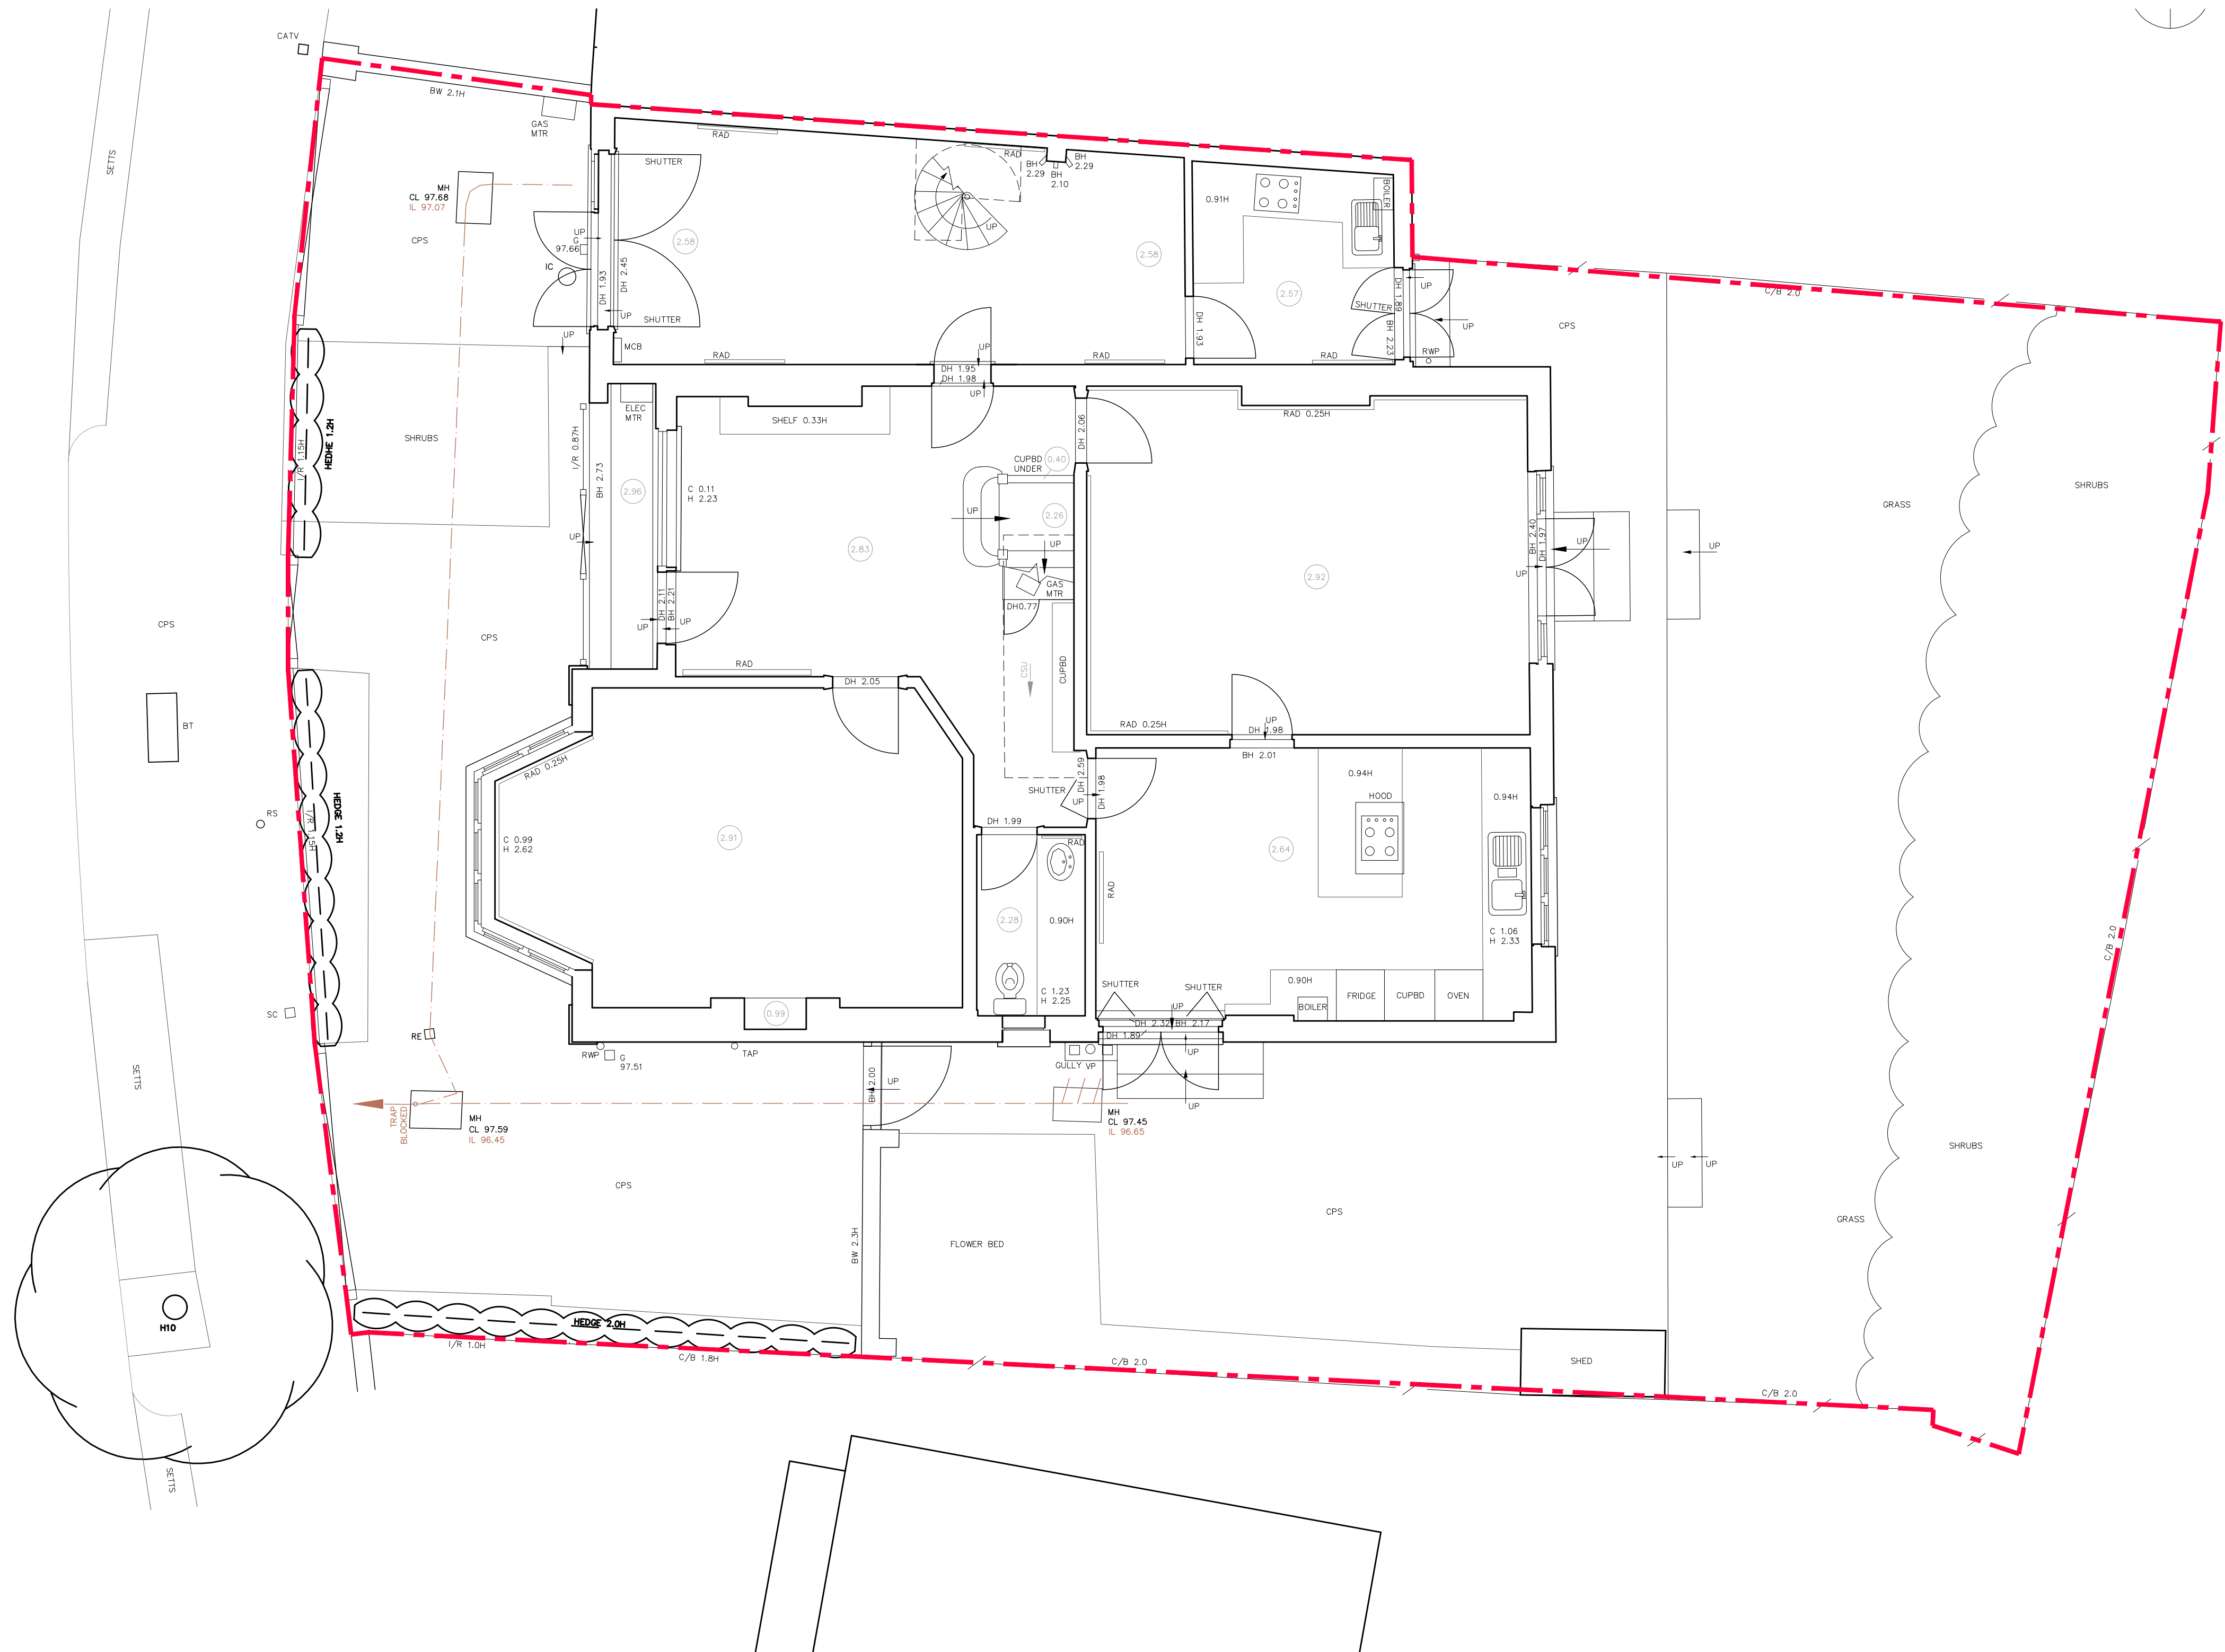


Notes

At planning stage scale this drawing using the scale bar only.
At construction stage Contractor not to scale this drawing and all dimensions to be checked by the Contractor before construction proceeds.
This drawing is the copyright of Landmark Architecture Limited and shall not be in any way used or reproduced without their prior written consent.

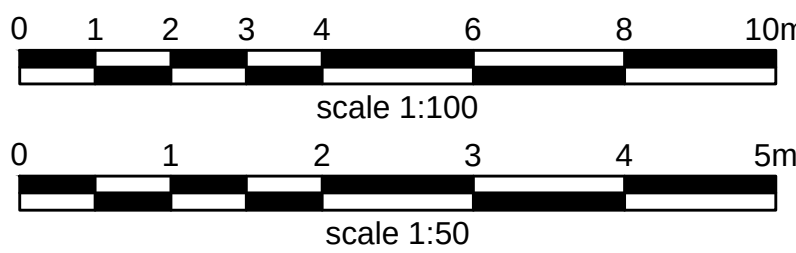

EXISTING GROUND FLOOR PLAN

A	ISSUED FOR PLANNING	31.07.23	TT
rev.		date.	dwn.



LANDMARK ARCHITECTURE LIMITED
1st Floor | 19 Northfields Prospect |
Northfields | London | SW18 1PE
T 0203 358 0358
F 0208 870 3511
E loi@landmarkarchitecture.co.uk

project	24 CHOLMELEY CRESCENT N6		
title	EXISTING GROUND FLOOR PLAN		
scale	1:50 @ A1	dwn	TT
date	1:100 @ A3 APRIL 2023	chk	RM
dig no.	797/115	rev	A