
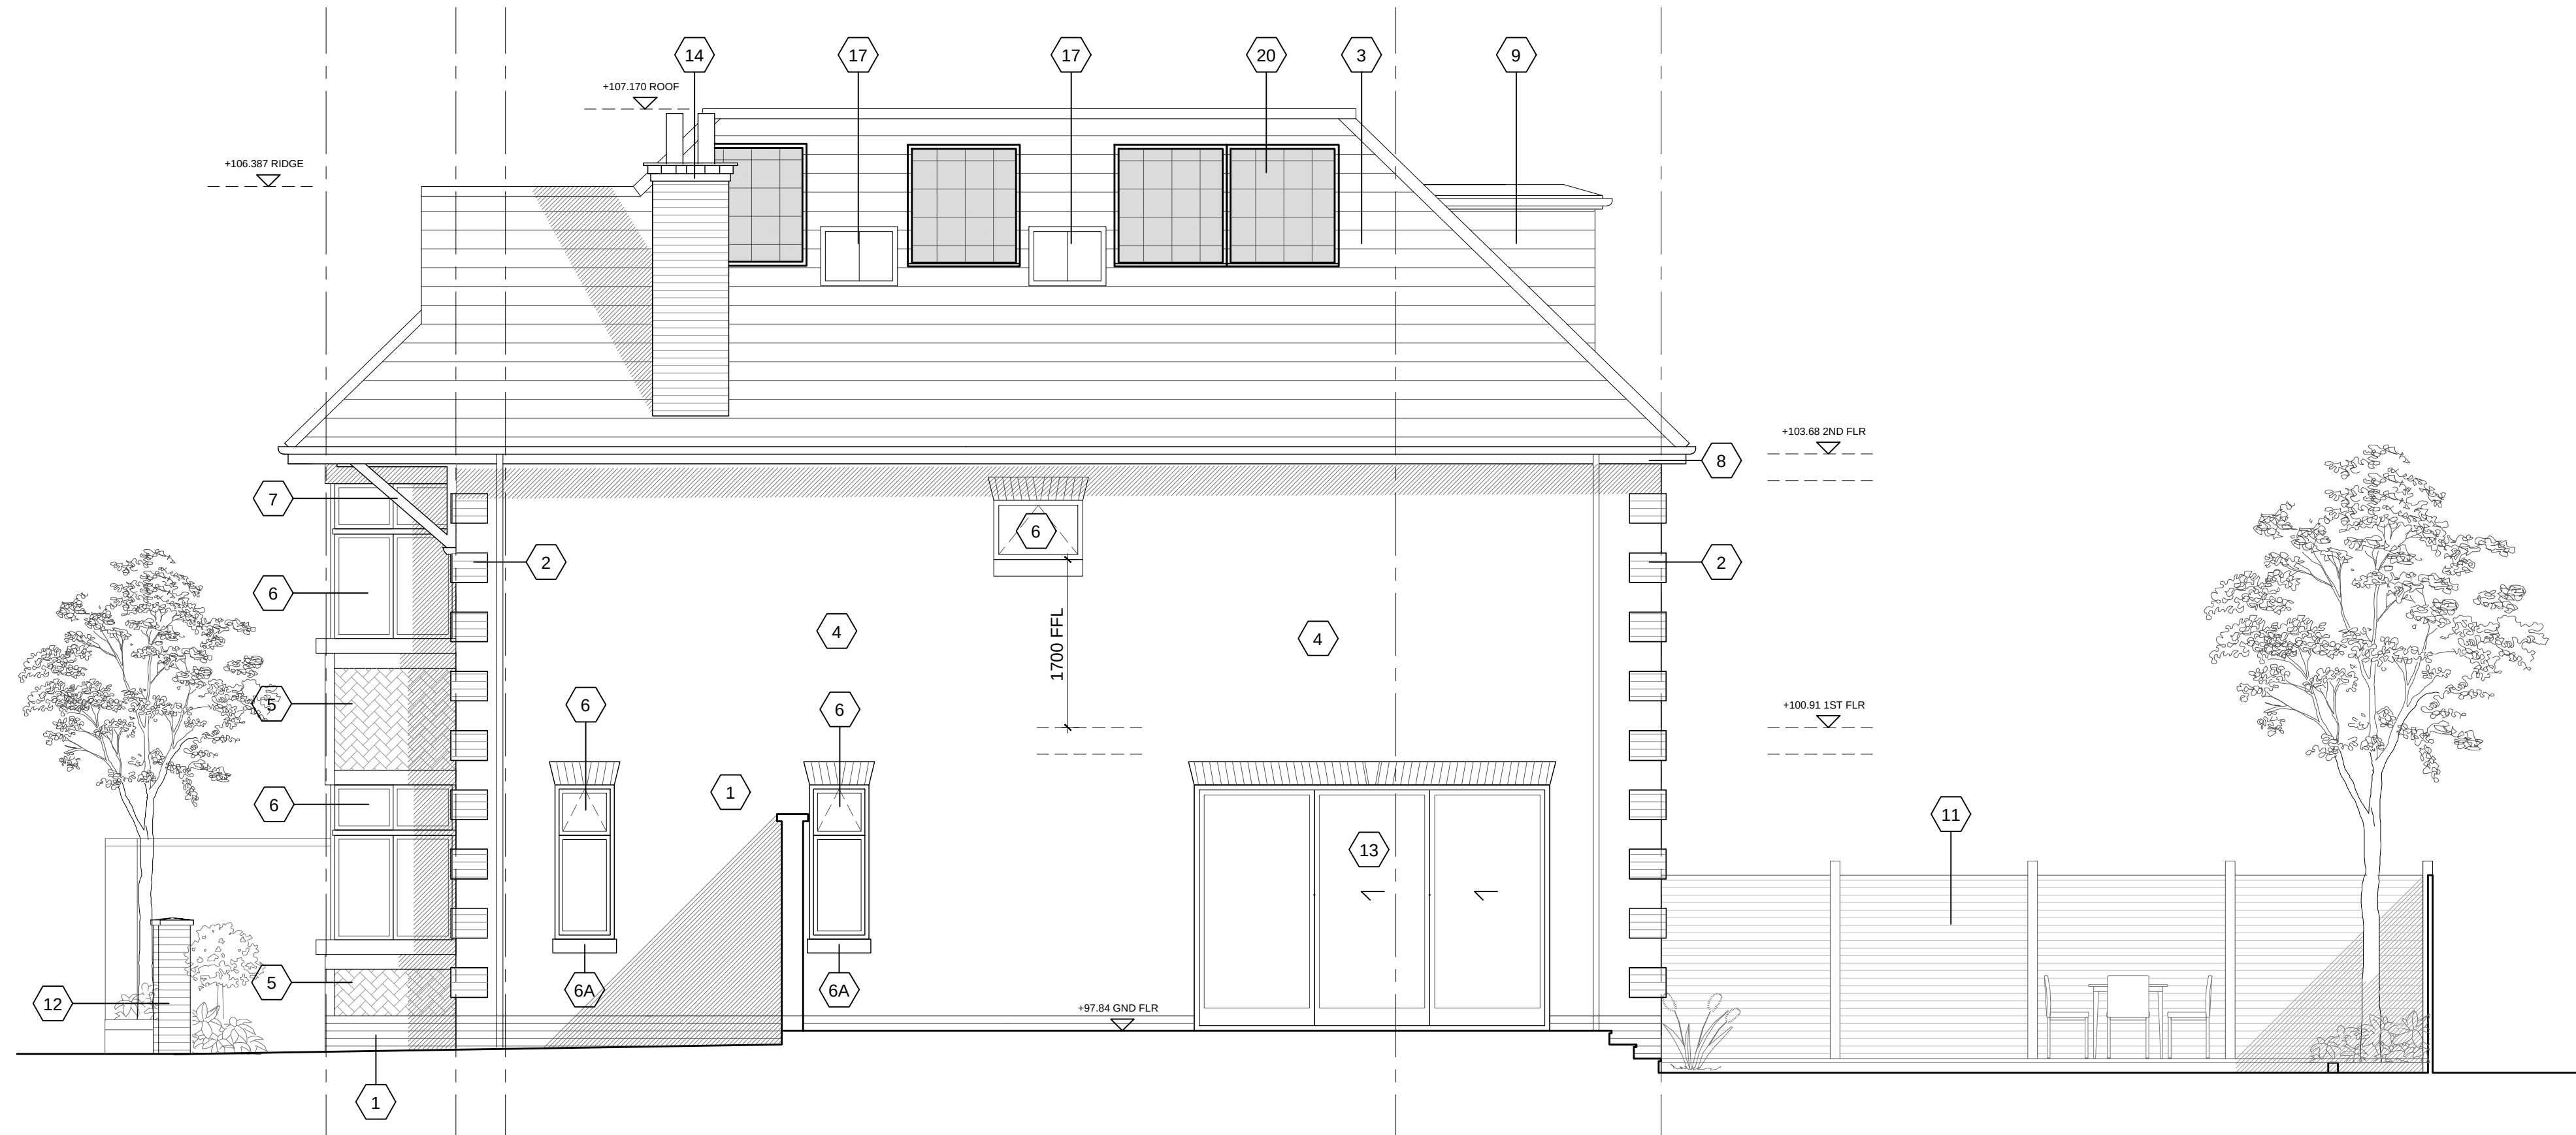


Notes


At planning stage scale this drawing using the scale bar only.
At construction stage Contractor not to scale this drawing and all dimensions to be checked by the Contractor before construction proceeds.
This drawing is the copyright of Landmark Architecture Limited and shall not be in any way used or reproduced without their prior written consent.

MATERIALS KEY



- ① RED MULTI STOCK BRICK SIMILAR TO EXISTING HOUSE
② BRICK QUOINS DETAIL (4 COURSES AS EXISTING)
③ TILED ROOF TO MATCH EXISTING HOUSE
④ K REND SILICONE RENDER (OFF WHITE) SCRAPED TOP COAT FINISH
⑤ HERRINGBONE BRICK INFILL TO PROJECTING BAY
⑥ A RATED - HERITAGE STYLE ALUMINUM WINDOW / DOOR SYSTEM IN WHITE FINISH
⑥A 150MM H CAST STONE SILL TO WINDOWS
⑦ WHITE PAINTED SUPPORT BRACKET TO ROOF OVERHANG, DETAILS TO MATCH EXISTING STYLE OF HOUSE
⑧ BRETT MARTIN CASCADE CAST EFFECT GUTTERING HERITAGE BLACK
⑨ TILED DORMER CHEEKS WITH CEDRAL FIBRE CEMENT FASCIA AND SOFFITS IN WHITE.
⑩ RED WESTERN CEDAR VERTICAL TIMBER GATE (NATURAL FINISH)
⑪ NEW TIMBER FENCING TO BOUNDARY
⑫ BRICK PIER IN SIMILAR MULTI STOCK BRICK AND WALL TO FRONT BOUNDARY WITH CONCRETE COPING
⑬ ALUMINIUM SLIDING DOOR SYSTEM
⑭ CHIMNEY IN ARTS AND CRAFTS / METRO LAND STYLE.
⑮ PAINTED PAIR OF 832 MM SOLID FRONT DOOR WITH GLAZED SIDE AND TOP LIGHT
⑯ HERRINGBONE INFILL TO WINDOW REVEAL
⑰ CONSERVATION ROOFLIGHTS
⑱ STONE AND MULLION SURROUNDS TO WINDOW
⑲ BIN/ HEAT PUMP ENCLOSURE, CONSTRUCTED FROM RED WESTERN CEDAR, WITH HORIZONTAL OPEN SLAT CLADDING AND SEDUM GREEN ROOF
⑳ SOLAR PV PANELS ARRAY

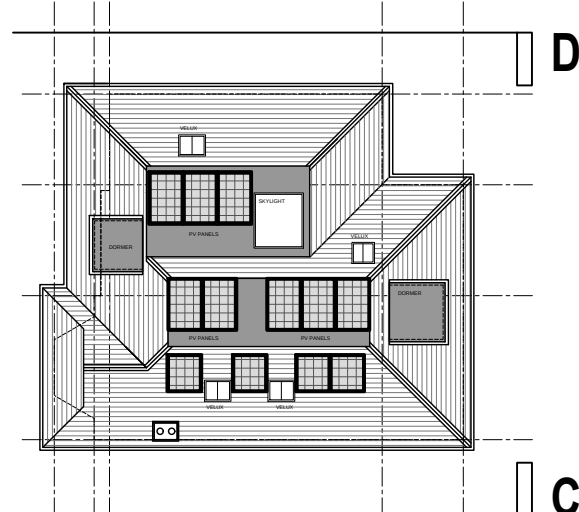

PROPOSED SIDE ELEVATION C

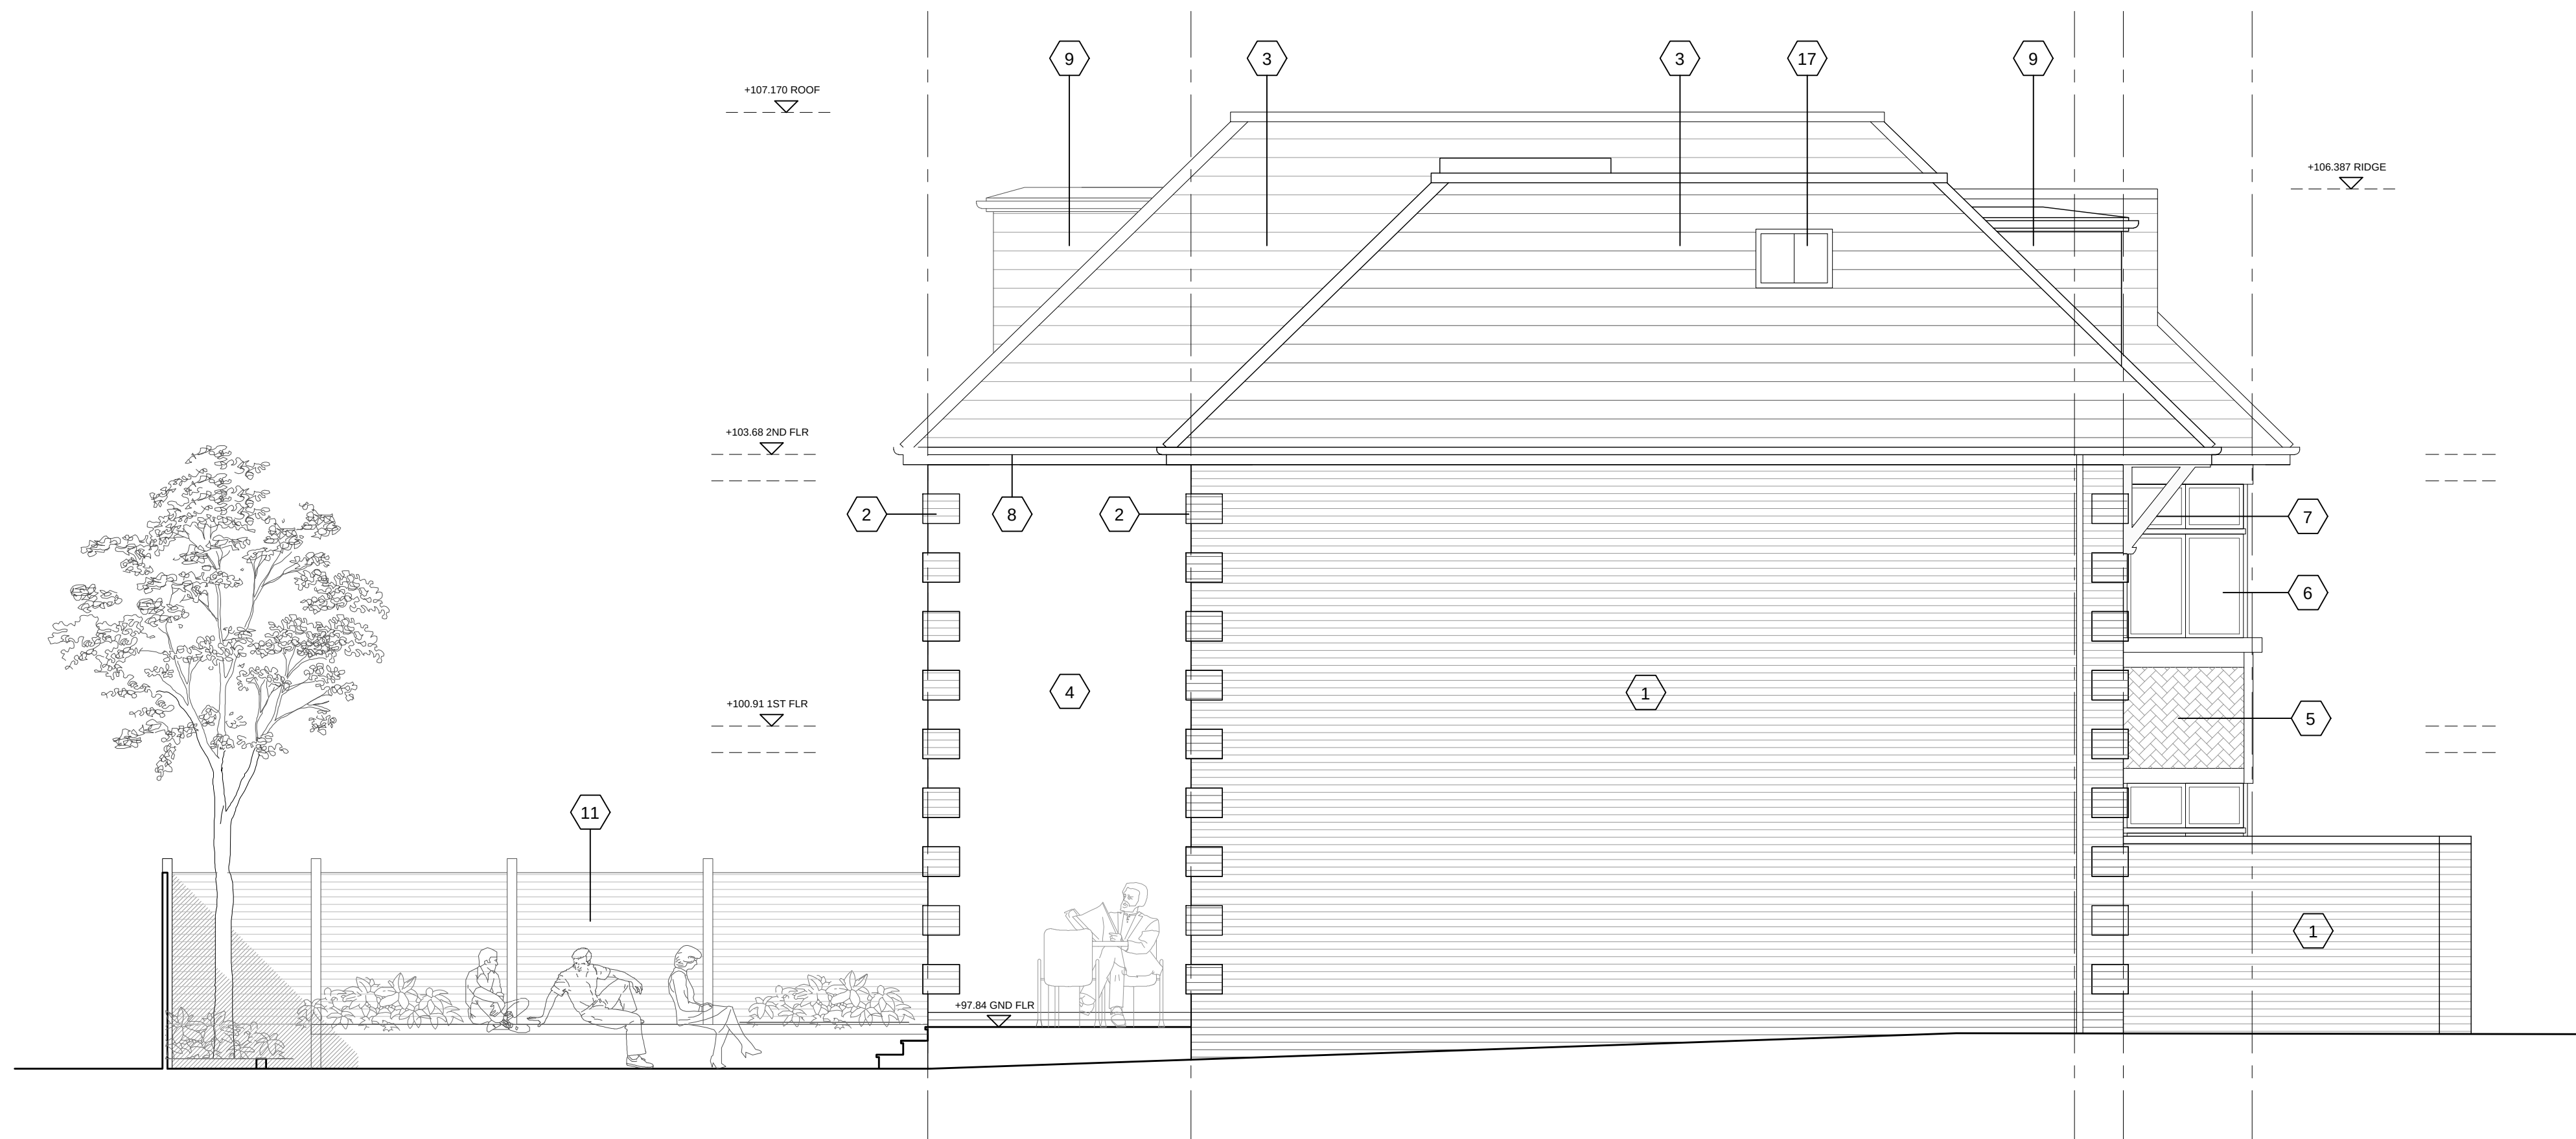

PROPOSED SIDE ELEVATION D

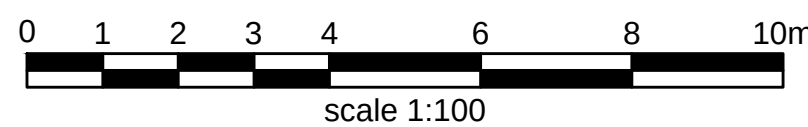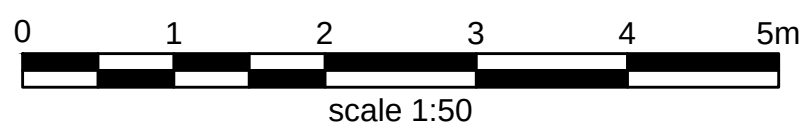

A	ISSUED FOR PLANNING	31.07.21	TT
rev.		date	own.



LANDMARK ARCHITECTURE LIMITED
1st Floor | 19 Northfields Prospect |
Northfields | London | SW18 1PE
T 0203 358 0358
F 0208 870 3511
E la@landmarkarchitecture.co.uk

project	24 CHOLMELEY CRESCENT N6		
title	PROPOSED ELEVATION C & D		
scale	1:50 @ A1 1:100 @ A3 APRIL 2023	dwn chk RM	TT
date			
dig no.	797/110	rev	A