


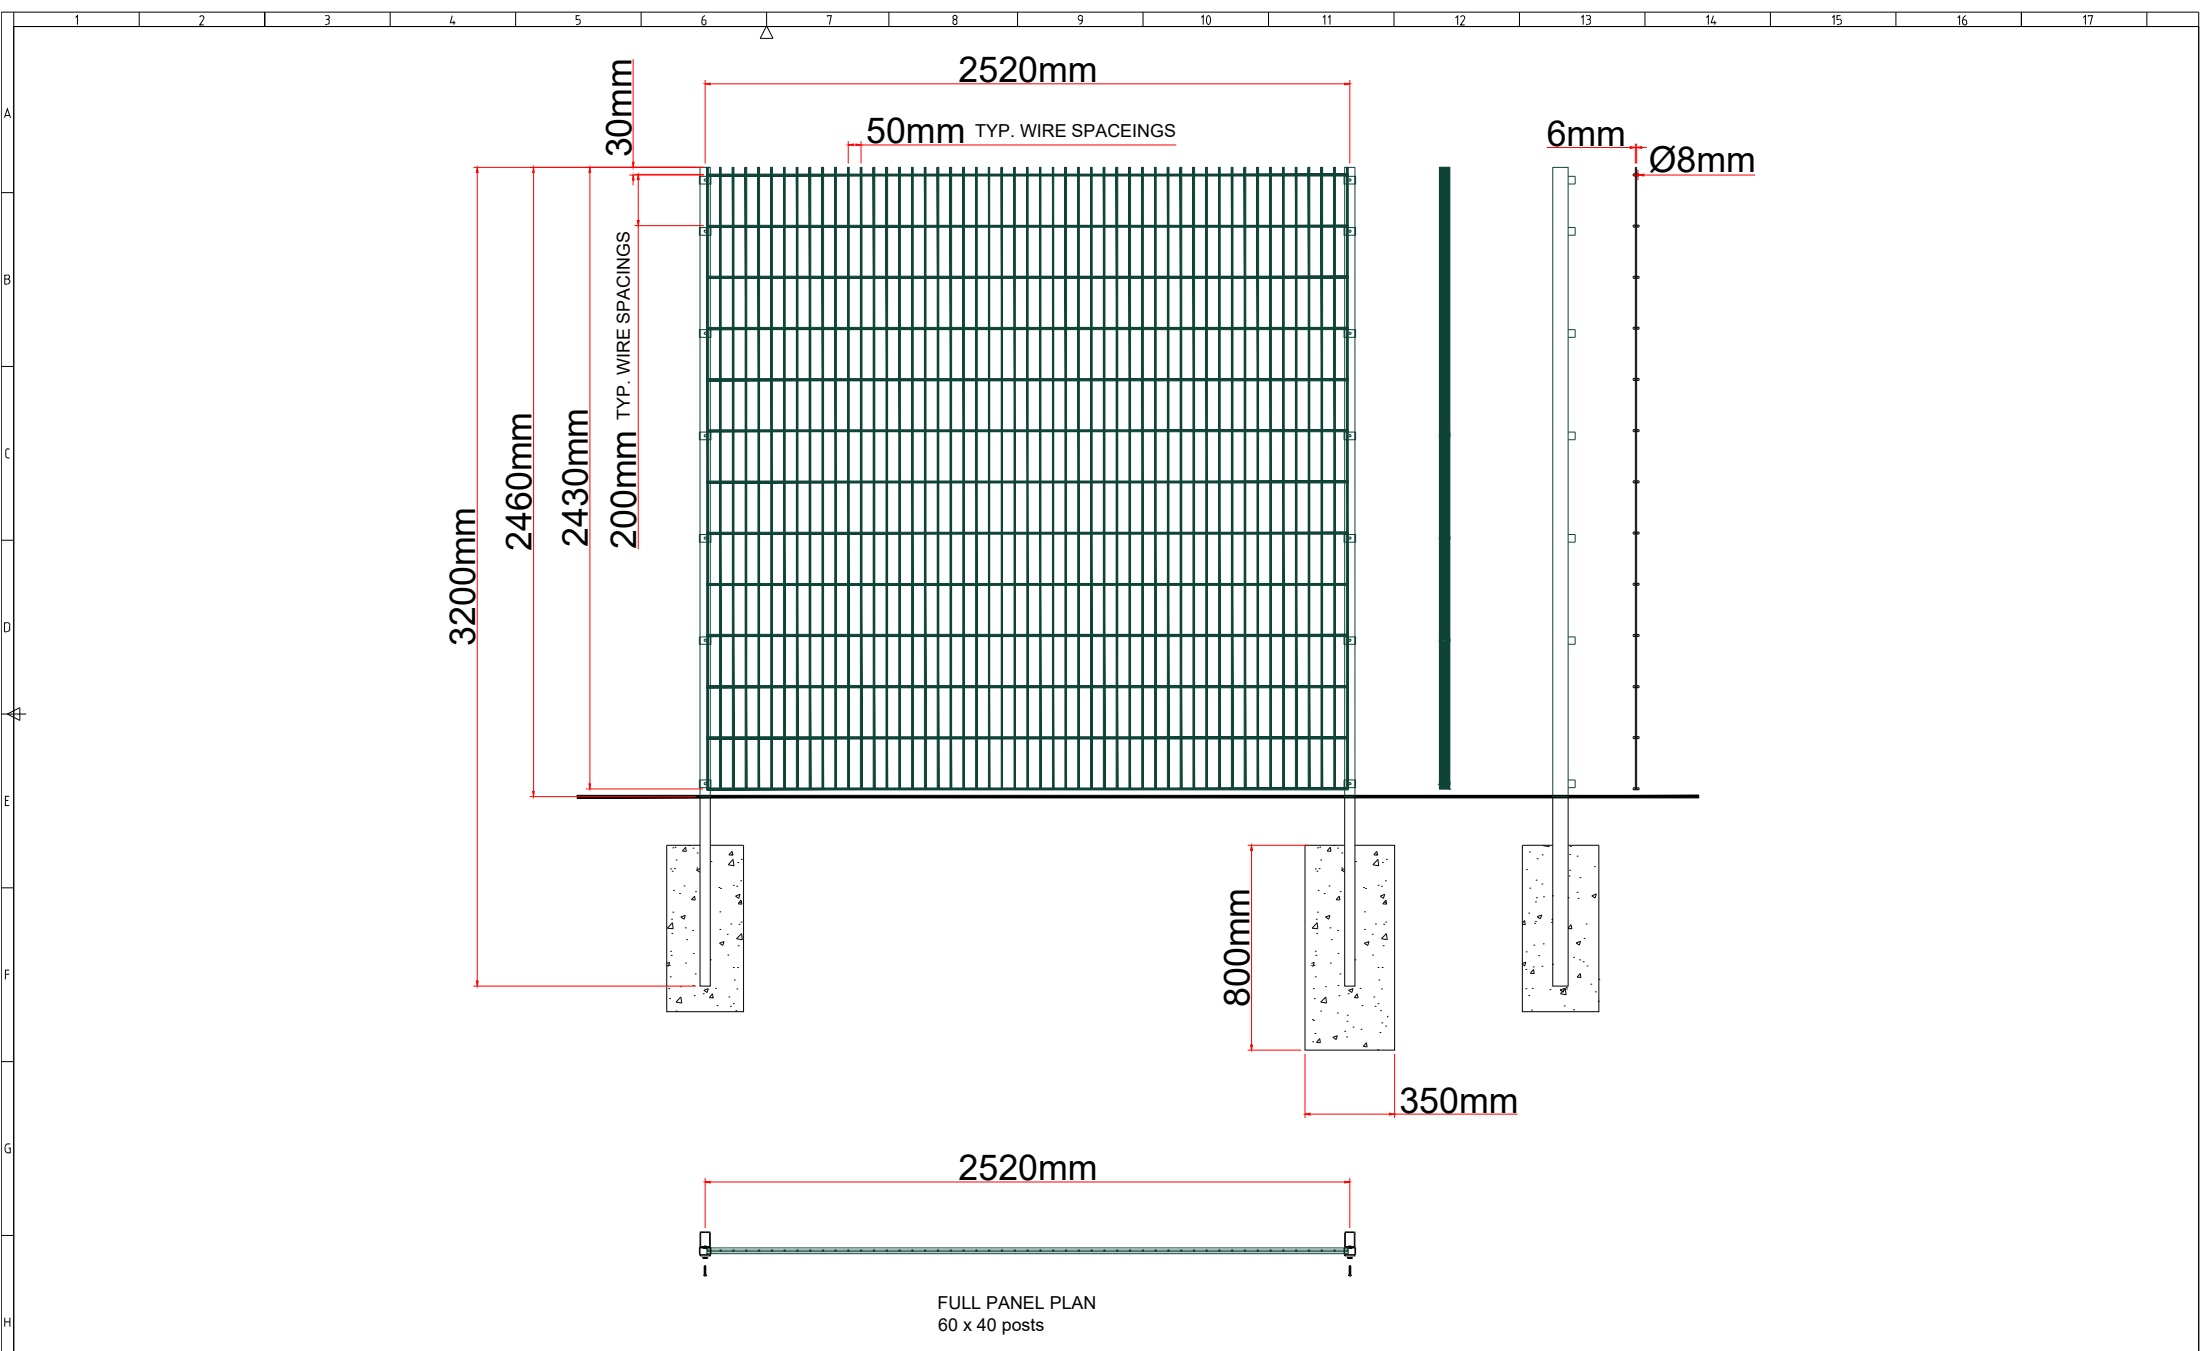

DRG NO.: Dulok 2.4m HIGH		Customer:		REVISION HISTORY				UNSPECIFIED TOLERANCES			Unit 11 Springvale Business Centre Millbuck Way Sandbach CW11 3HY Email: sales@cld-fencing.com www.cld-fencing.com TEL: +44(0)1270 764751 FAX: +44(0)1270 757503
Title: DULOK BAY		Description: DULOK 2.4M HIGH STANDARD BAY		REV	DESCRIPTION	BY	DATE	NO DECIMALS: ± 2.0mm			
Drawn By: admin				1	FIRST ISSUE	DB	09-11-2021	ONE DECIMALS: ± 1.0mm			
Approved By:								TWO DECIMALS: ± 0.5mm			
Date Issued:								ANGULAR: ±0.5°			
Scale: N/A		Rev: 1	All Drawings are property of CLD fencing Systems.								