

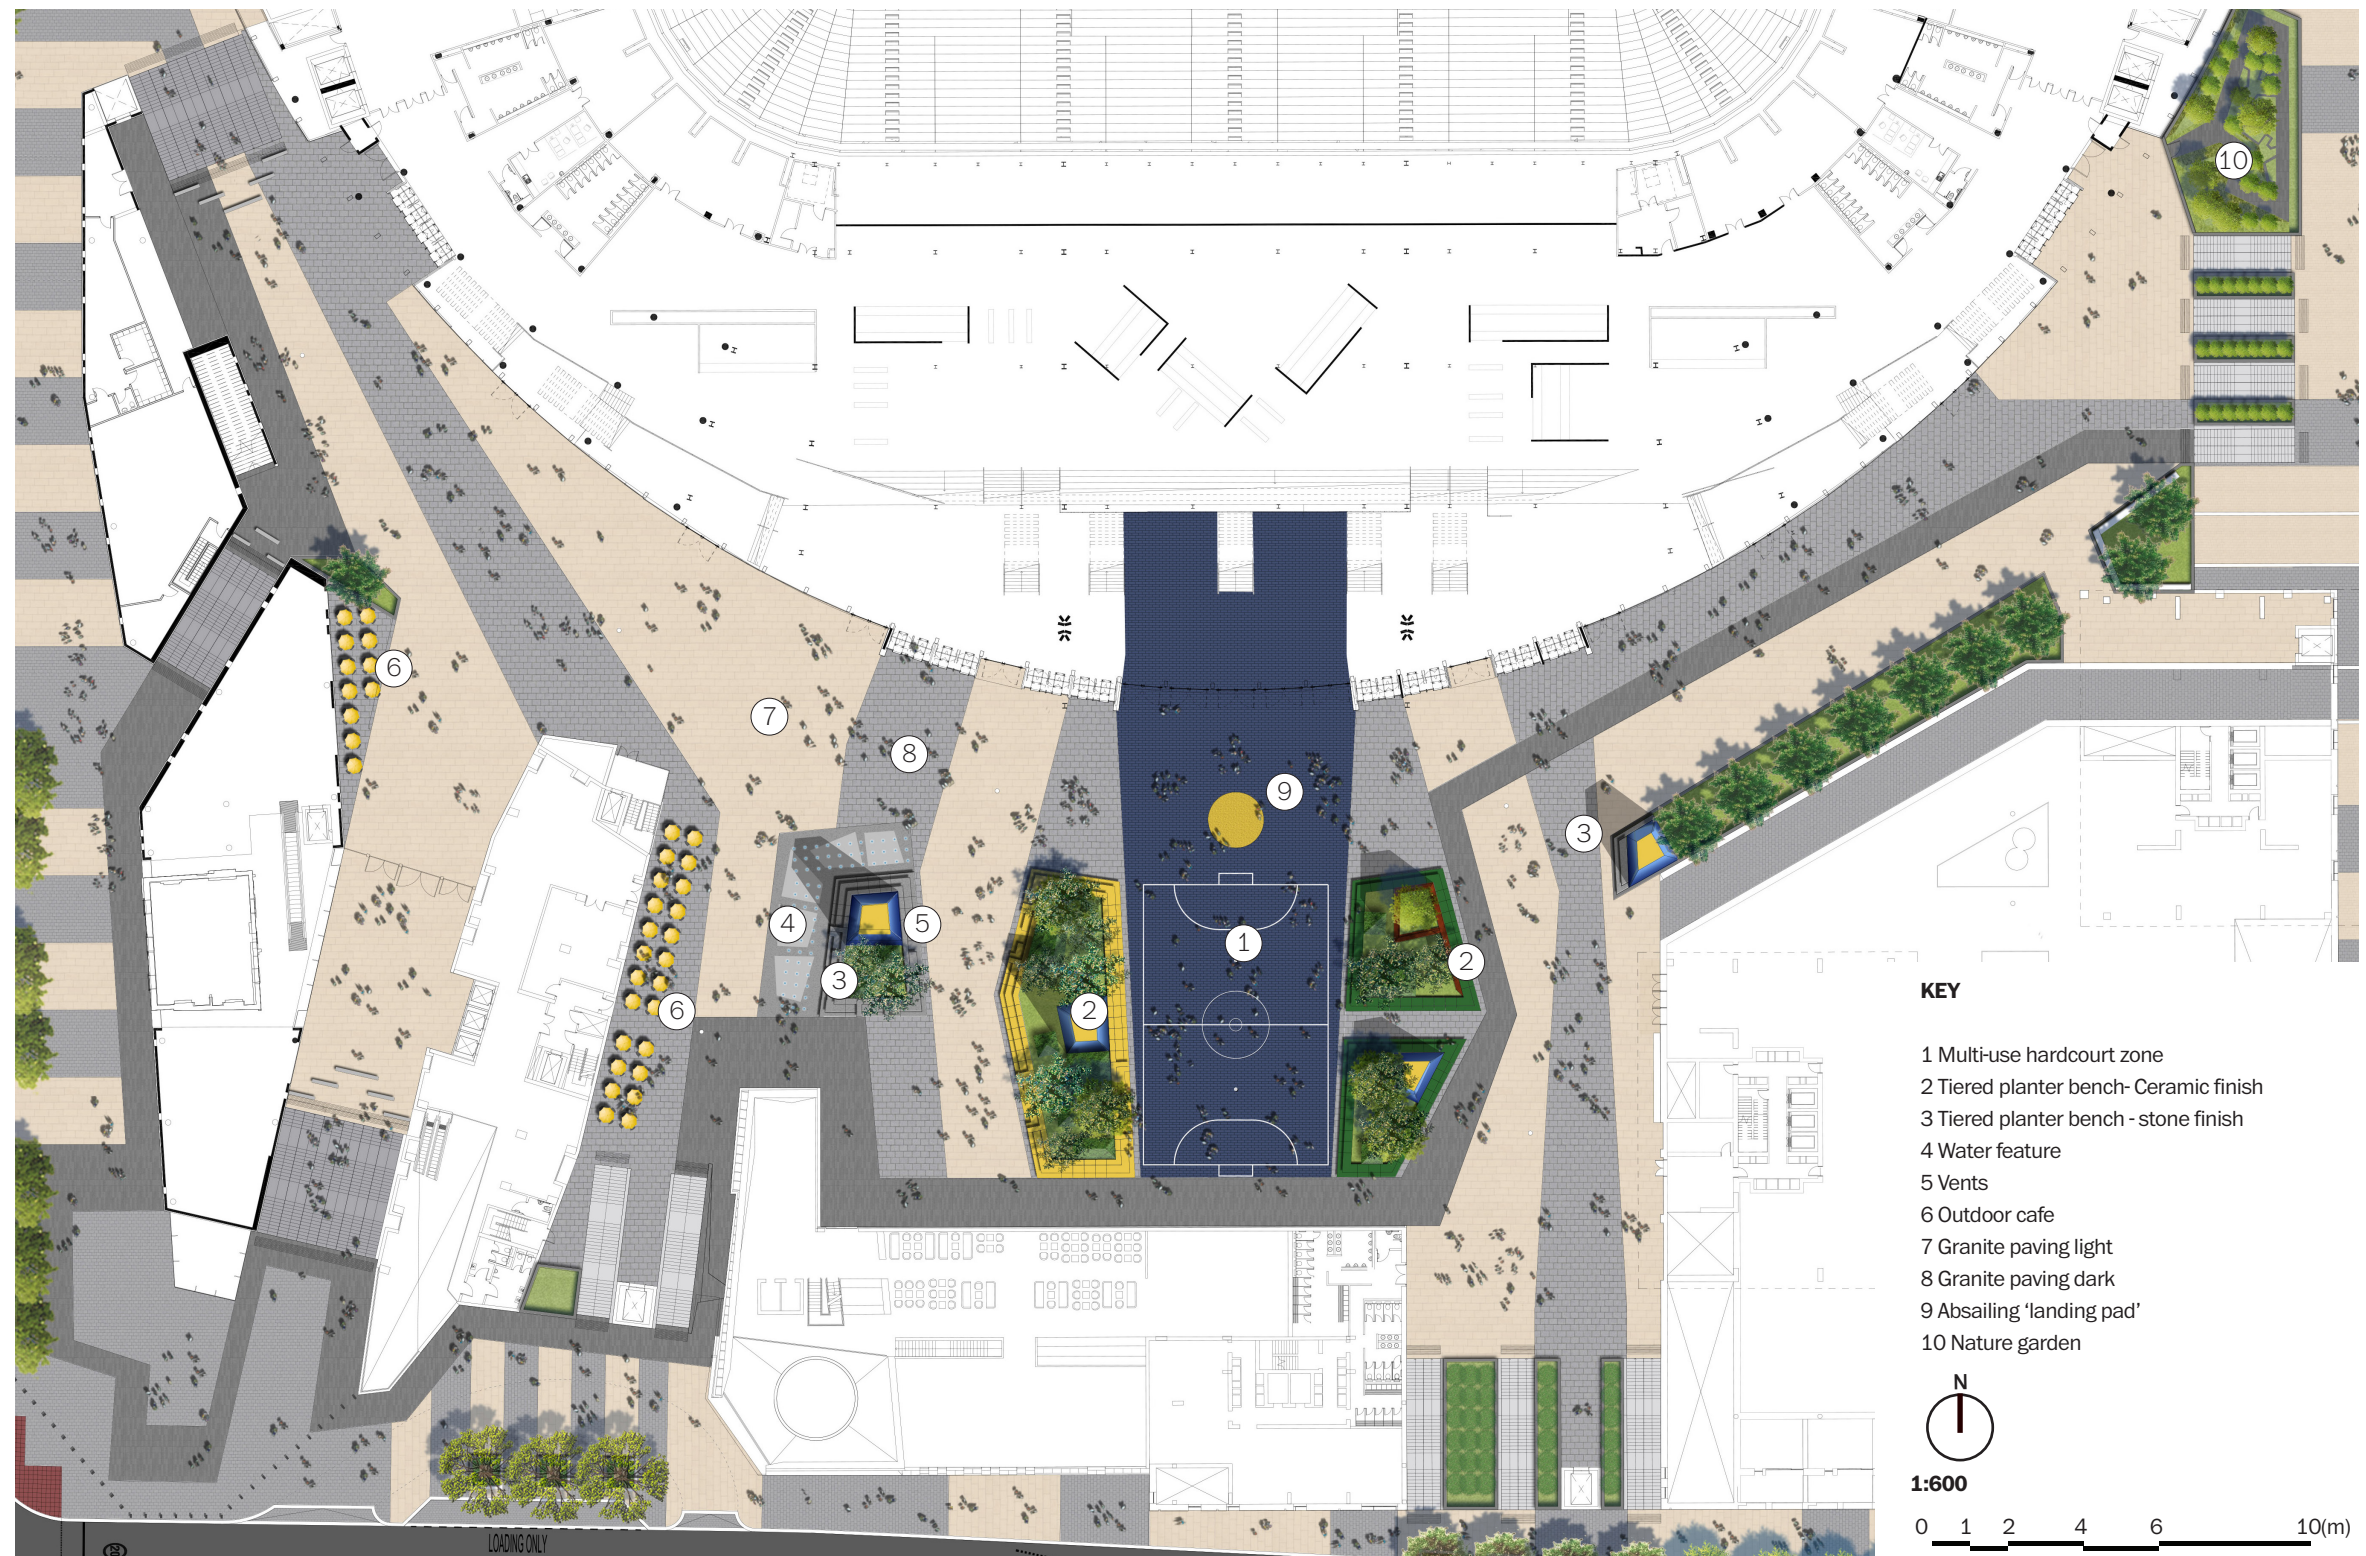


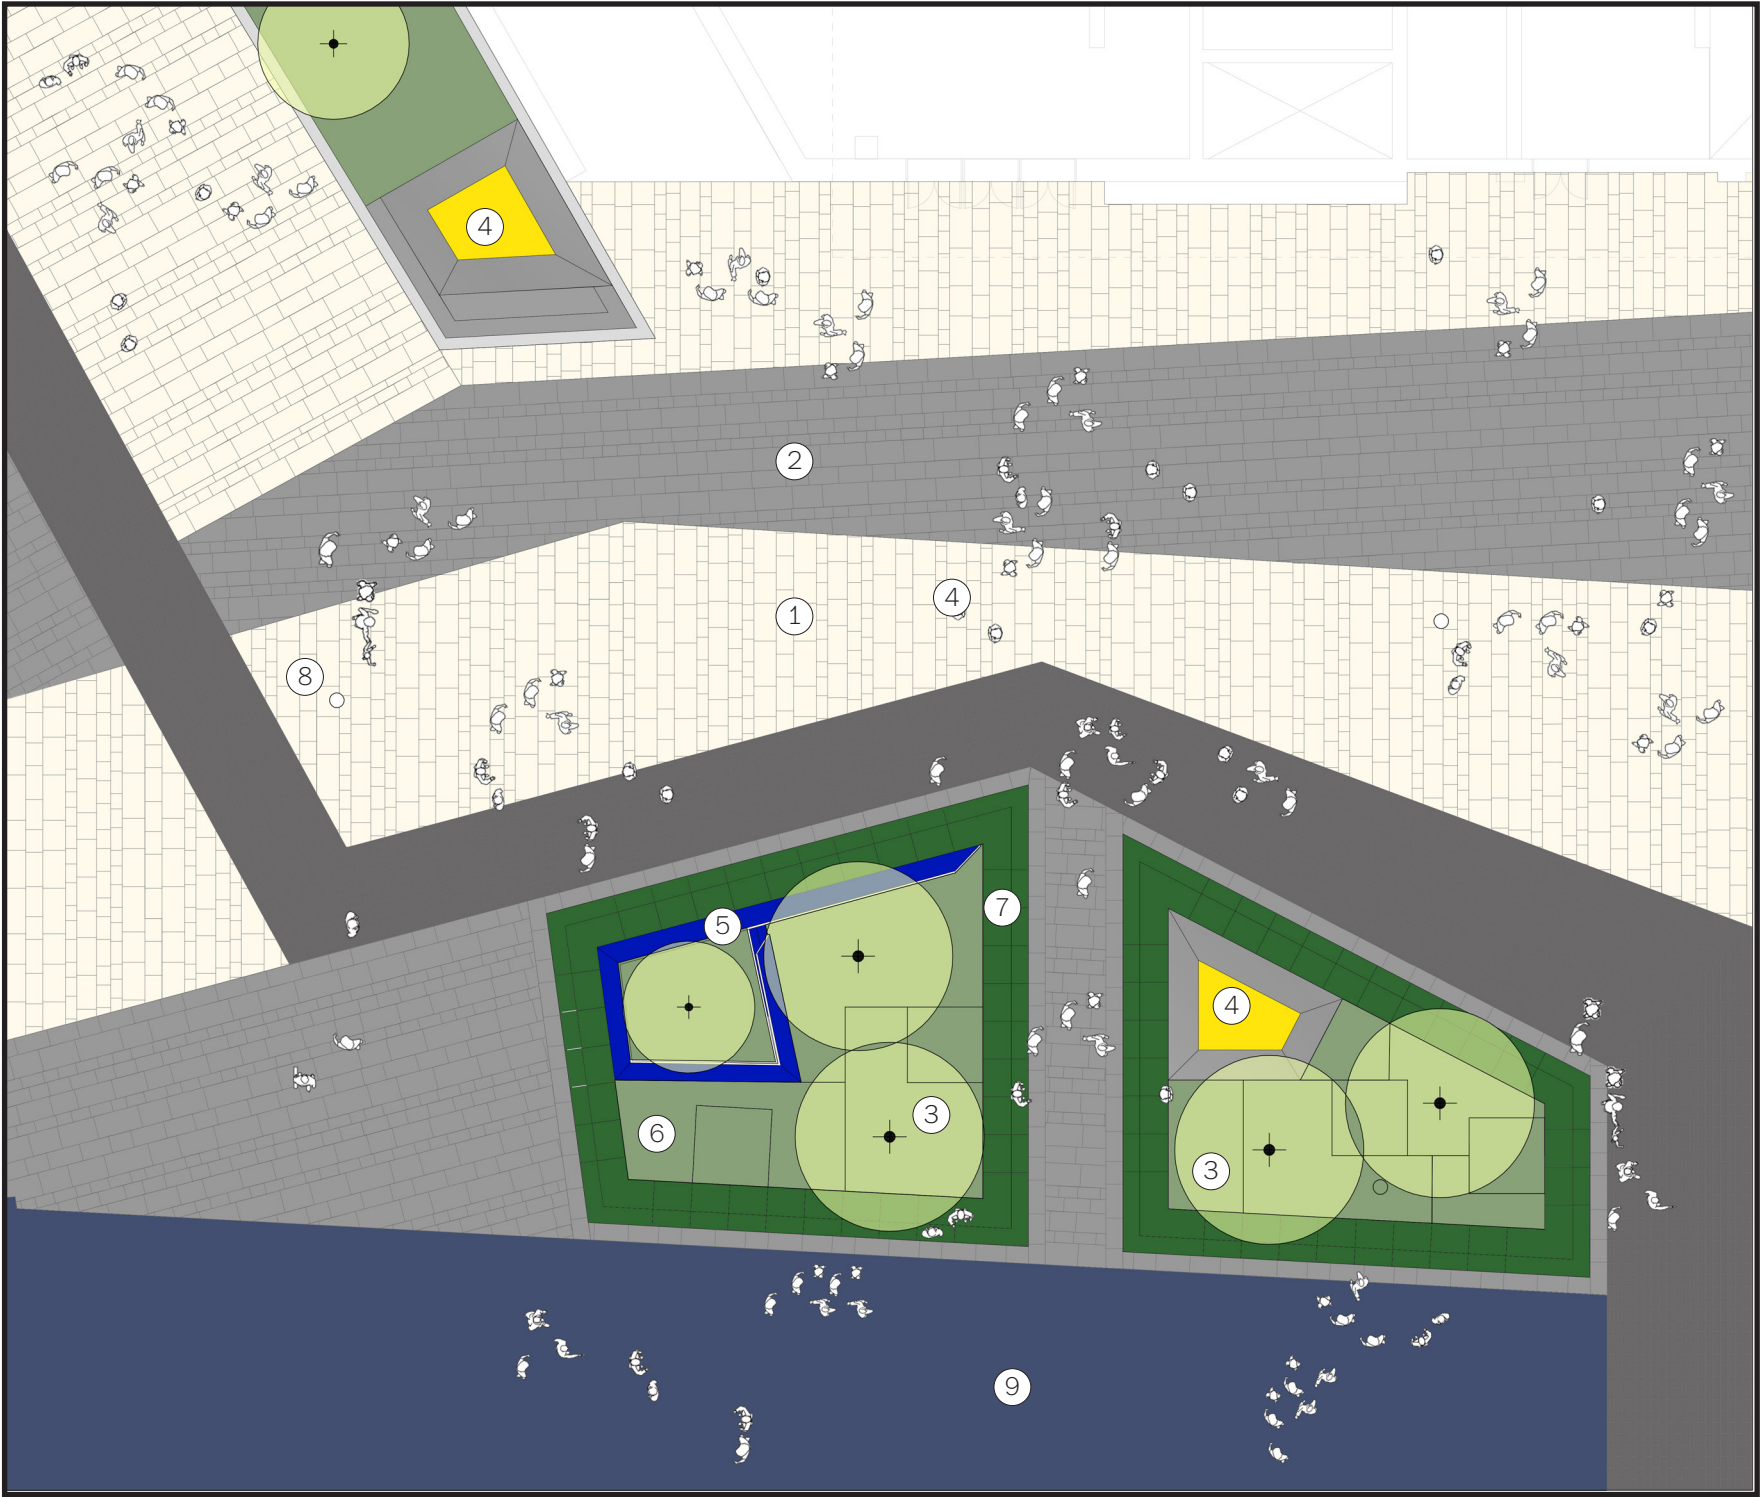

PARK LANE

KEY

- 1 Paving (yellow granite)
- 2 Paving (Dark granite)
- 3 Trees (Metasequoia Glyptostroboides)
- 4 Vent
- 5 Sculpture Wall
- 6 Yew Hedges (Varying Heights)
- 7 Raised Planters Bench
- 8 Lighting Column
- 9 Multi-purpose five-a-side pitch

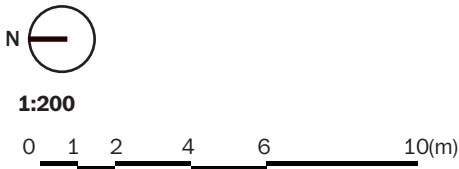

WORCESTER AVENUE

KEY

- 1 Paving (York stone)
- 2 Paving (Granite)
- 3 Bollards
- 4 Seating bollards
- 5 Trees in resin bound gravel (Whitebeam)
- 6 Climbing plants on wall
- 7 Street pole luminaires

