



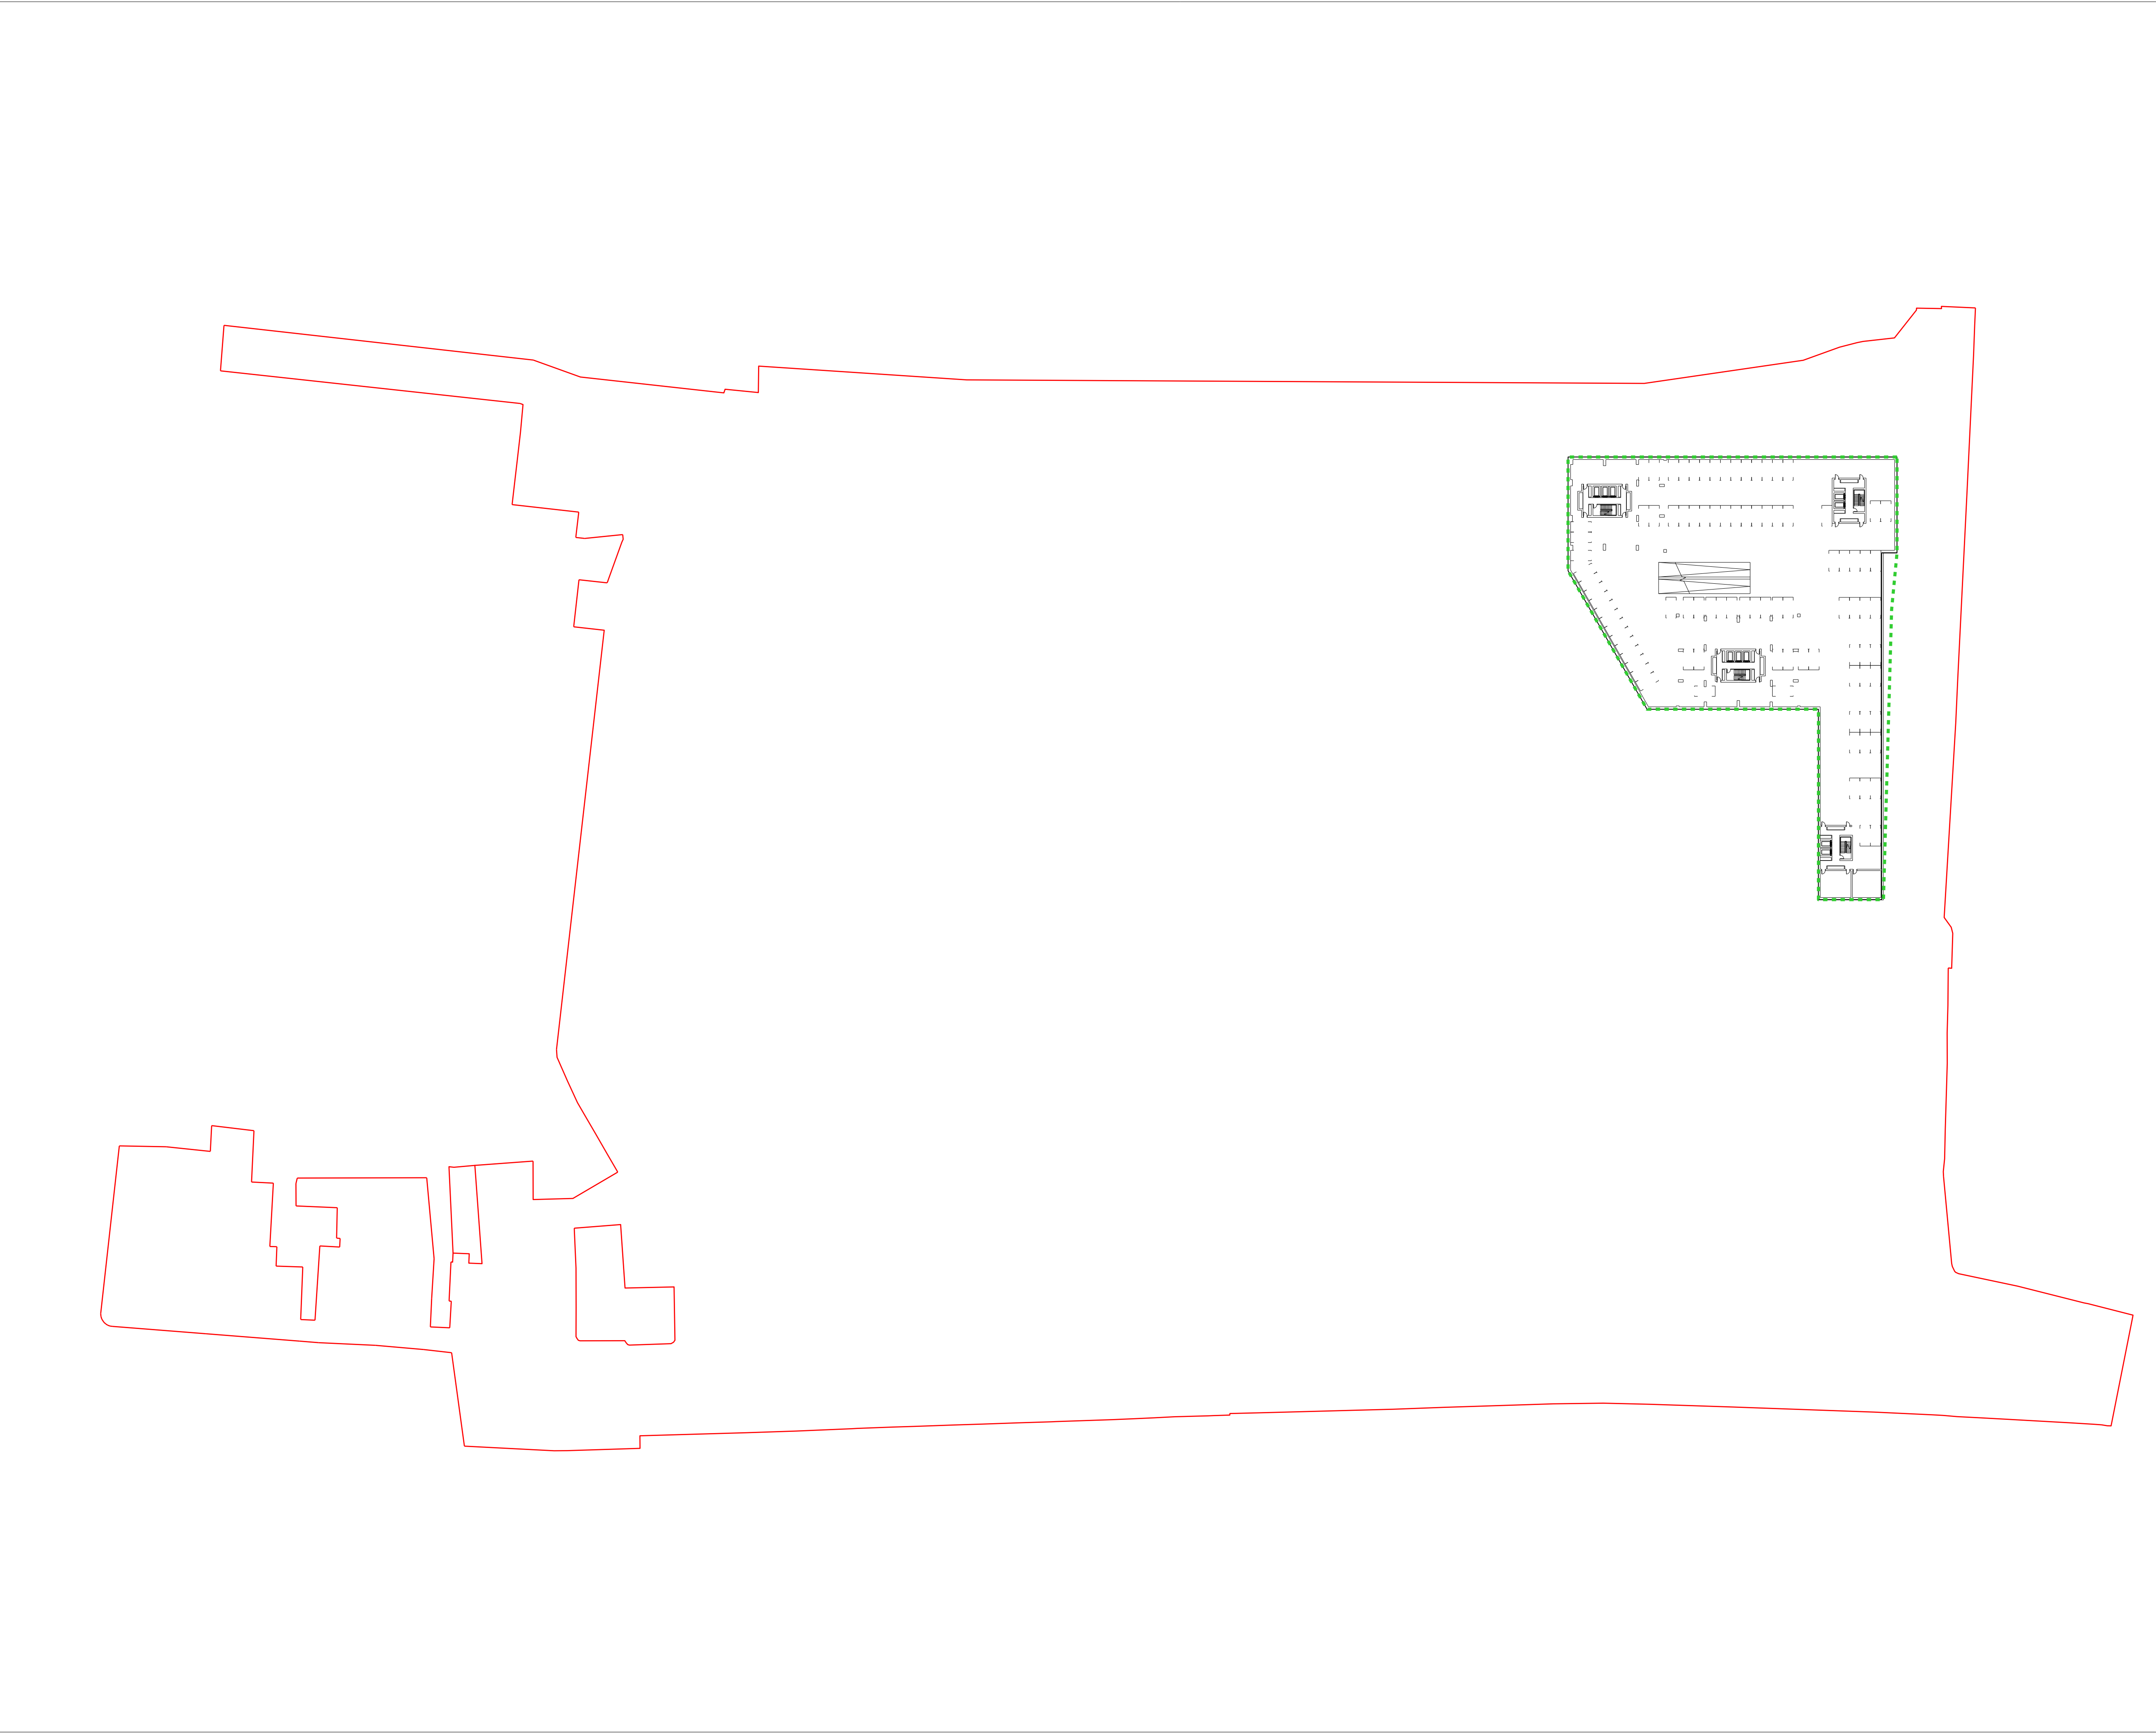

REVISIONS		
No.	DATE	DESCRIPTION
0	18/09/2015	PLANNING ISSUE

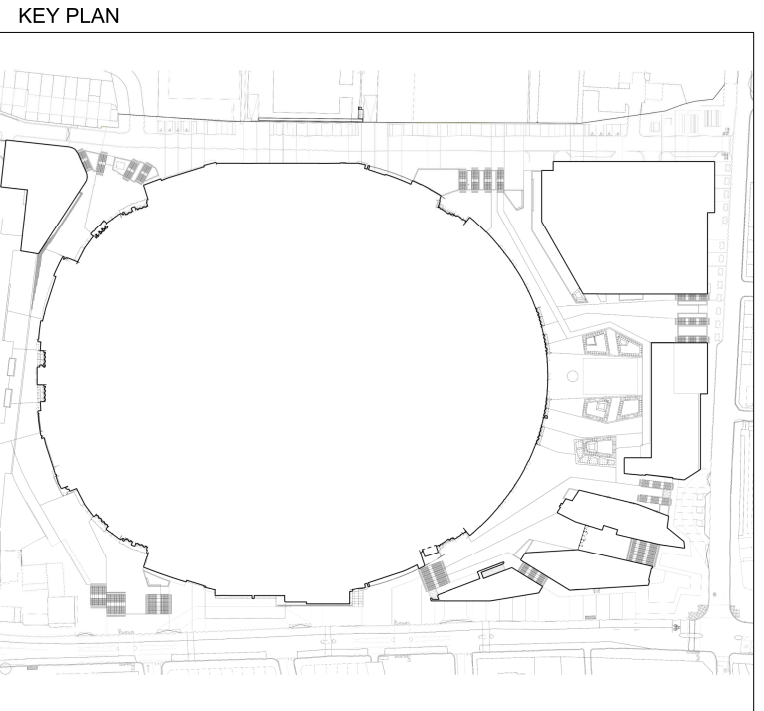

NOTES

FOR SOUTHERN RESIDENTIAL SCHEME. INFORMATION, PLEASE REFER TO OUTLINE APPLICATION DRAWINGS BY ALLIES & MORRISON

GENERAL KEY

PLANNING APPLICATION BOUNDARY

OUTLINE PLANNING APPLICATION BOUNDARY

© COPYRIGHT. ALL RIGHTS RESERVED.
THIS WORK IS COPYRIGHT AND CANNOT BE REPRODUCED OR COPIED IN ANY FORM OR BY ANY OTHER MEANS (GRAPHIC, ELECTRONIC OR MECHANICAL, INCLUDING PHOTOCOPYING) WITHOUT THE WRITTEN PERMISSION OF DESIGN TEAM. ANY LICENSE, EXPRESS OR IMPLIED, TO USE THIS DOCUMENT FOR ANY PURPOSE WHATSOEVER IS RESTRICTED TO THE TERMS OF THE AGREEMENT OR IMPLIED AGREEMENT BETWEEN DESIGN TEAM AND THE INSTRUCTING PARTY.
USE FIGURED DIMENSIONS ONLY. CHECK ALL DIMENSIONS ON SITE BEFORE FABRICATION OR SETTING OUT.

ARCHITECT

POPULOUS™

ALL PRODUCTION & INTELLECTUAL PROPERTY RIGHTS RESERVED © POPULOUS 2009

PROJECT NAME
NORTHUMBERLAND DEVELOPMENT PROJECT

DRAWING TITLE
NORTHUMBERLAND PARK
LEVEL BASEMENT B2
MASTERPLAN

STATUS		PROJECT No.			
PLANNING		4494			
DATE	SCALE	SIZE			
18/09/15	1:750	A1			
DRAWN	CHECKED	APPROVED			
TM	DJ	TJ			
AGENT	JOB No.	PHASE	TYPE	DRAWING	REV
POP	-4494	-PLN	-GA	-0132	00