



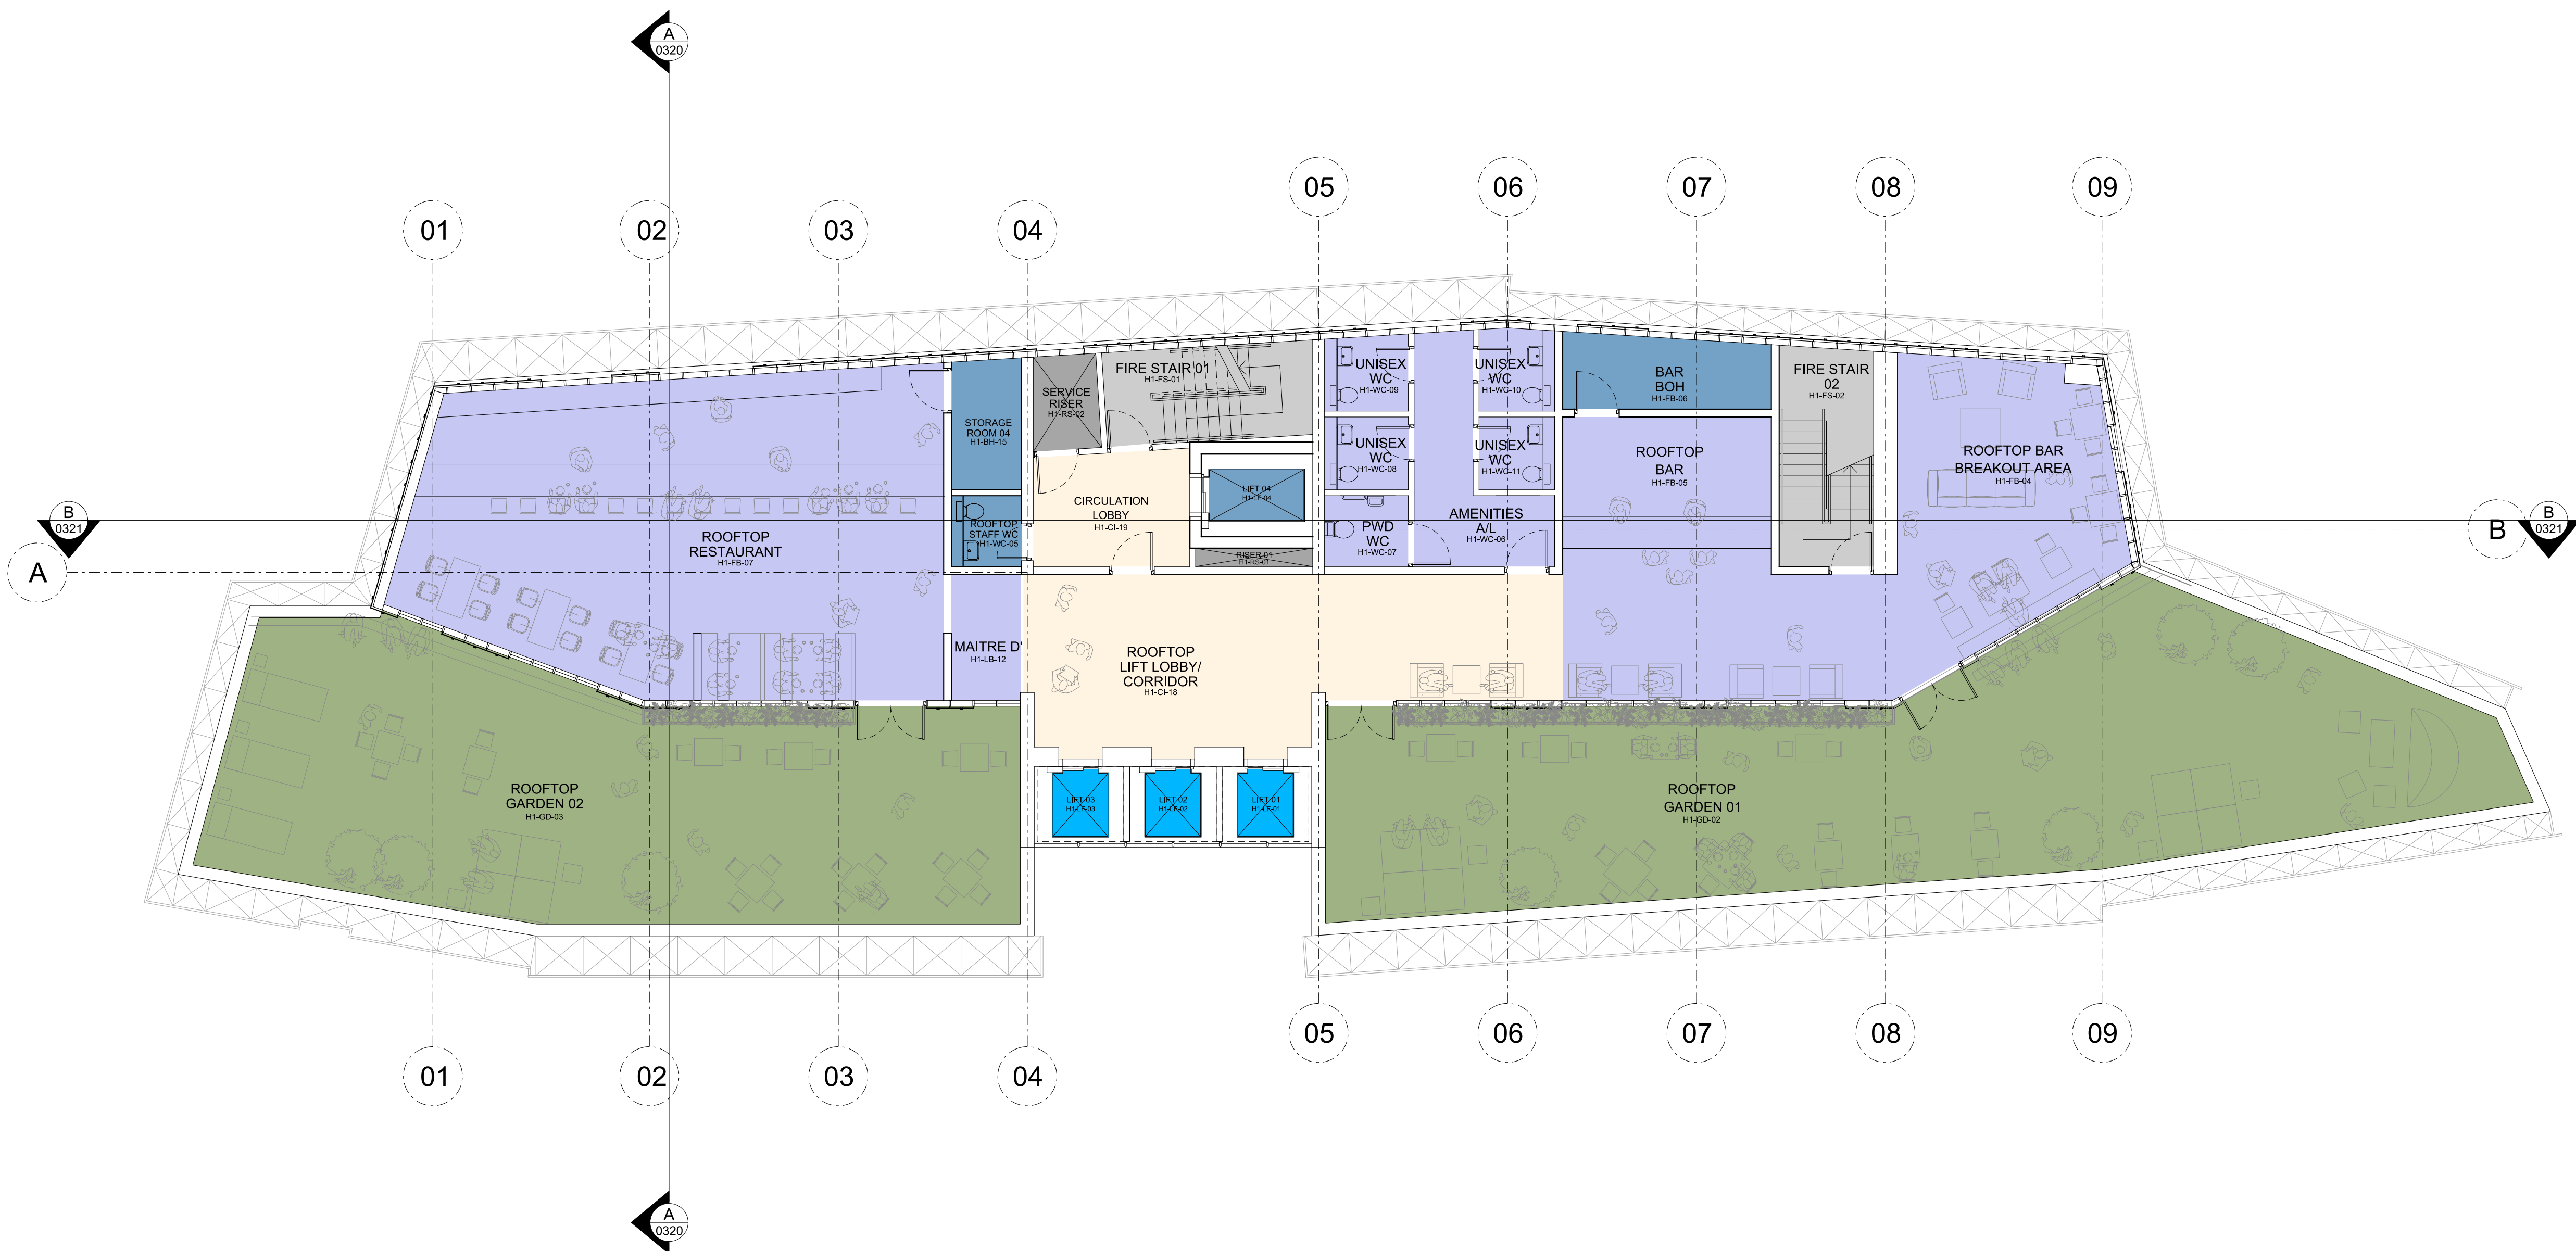

REVISIONS		
No.	DATE	DESCRIPTION
0	18/09/2015	Planning Issue

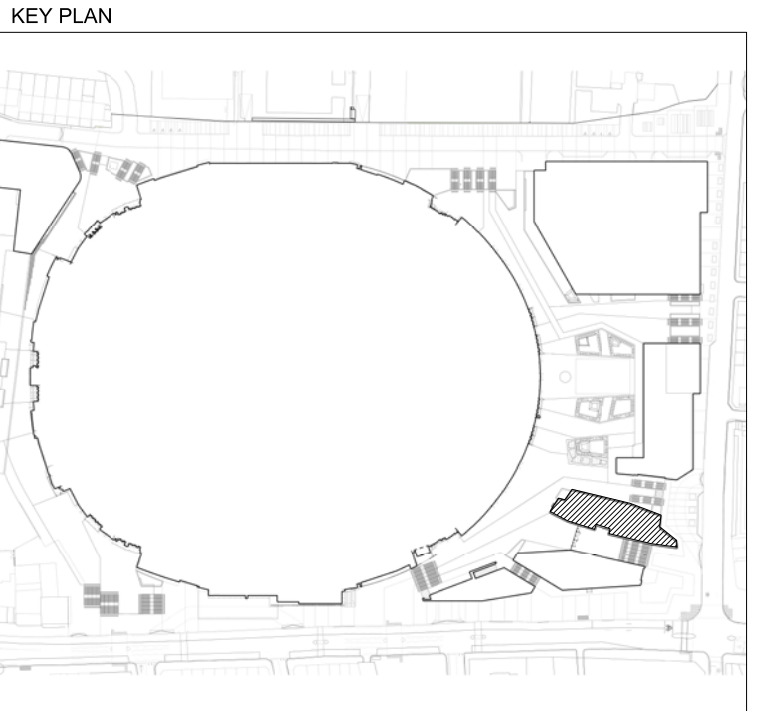

COLOUR KEY	
	Guestroom - Double Queen
	Guestroom - Standard King
	Guestroom - Suite King
	Residential - 1 Bed Apartment
	Residential - 2 Bed Apartment
	Public Space
	Outdoor Public Space
	Car Parking
	Plant and Risers
	Back of House/Administration
	Circulation - Corridors/Lobbies
	Circulation Lifts
	Circulation - Fire Stairs

© COPYRIGHT. ALL RIGHTS RESERVED.
THIS WORK IS COPYRIGHT AND CANNOT BE REPRODUCED OR COPIED IN ANY FORM OR BY ANY OTHER MEANS (GRAPHIC, ELECTRONIC OR MECHANICAL INCLUDING PHOTOCOPYING) WITHOUT THE WRITTEN PERMISSION OF DESIGN TEAM ANY LICENSE, EXPRESS OR IMPLIED, TO USE THIS DOCUMENT FOR ANY PURPOSE WHATSOEVER IS RESTRICTED TO THE TERMS OF THE AGREEMENT OR IMPLIED AGREEMENT BETWEEN DESIGN TEAM AND THE INSTRUCTING PARTY.

USE FIGURED DIMENSIONS ONLY. CHECK ALL DIMENSIONS ON SITE BEFORE FABRICATION OR SETTING OUT.

ARCHITECT

POPULOUS™

14 BLADES COURT | DEODAR ROAD | LONDON | SW15 2NU | UNITED KINGDOM
TELEPHONE +44 (0)20 8874 7666 FACSIMILE +44 (0)20 8874 7470
ALL PRODUCTION & INTELLECTUAL PROPERTY RIGHTS RESERVED © POPULOUS 2009

PROJECT NAME
NORTHUMBERLAND DEVELOPMENT PROJECT

DRAWING TITLE
HOTEL
LEVEL 22
GENERAL ARRANGEMENT

STATUS PLANNING		PROJECT No. 4494	
DATE 18/09/2015	SCALE 1:100	SIZE A1	
DRAWN NF	CHECKED CM	APPROVED TJ	
AGENT POP	JOB No. - 4494	PHASE - PLN	TYPE - GA
DRAWING - 0306		REV - 0	