



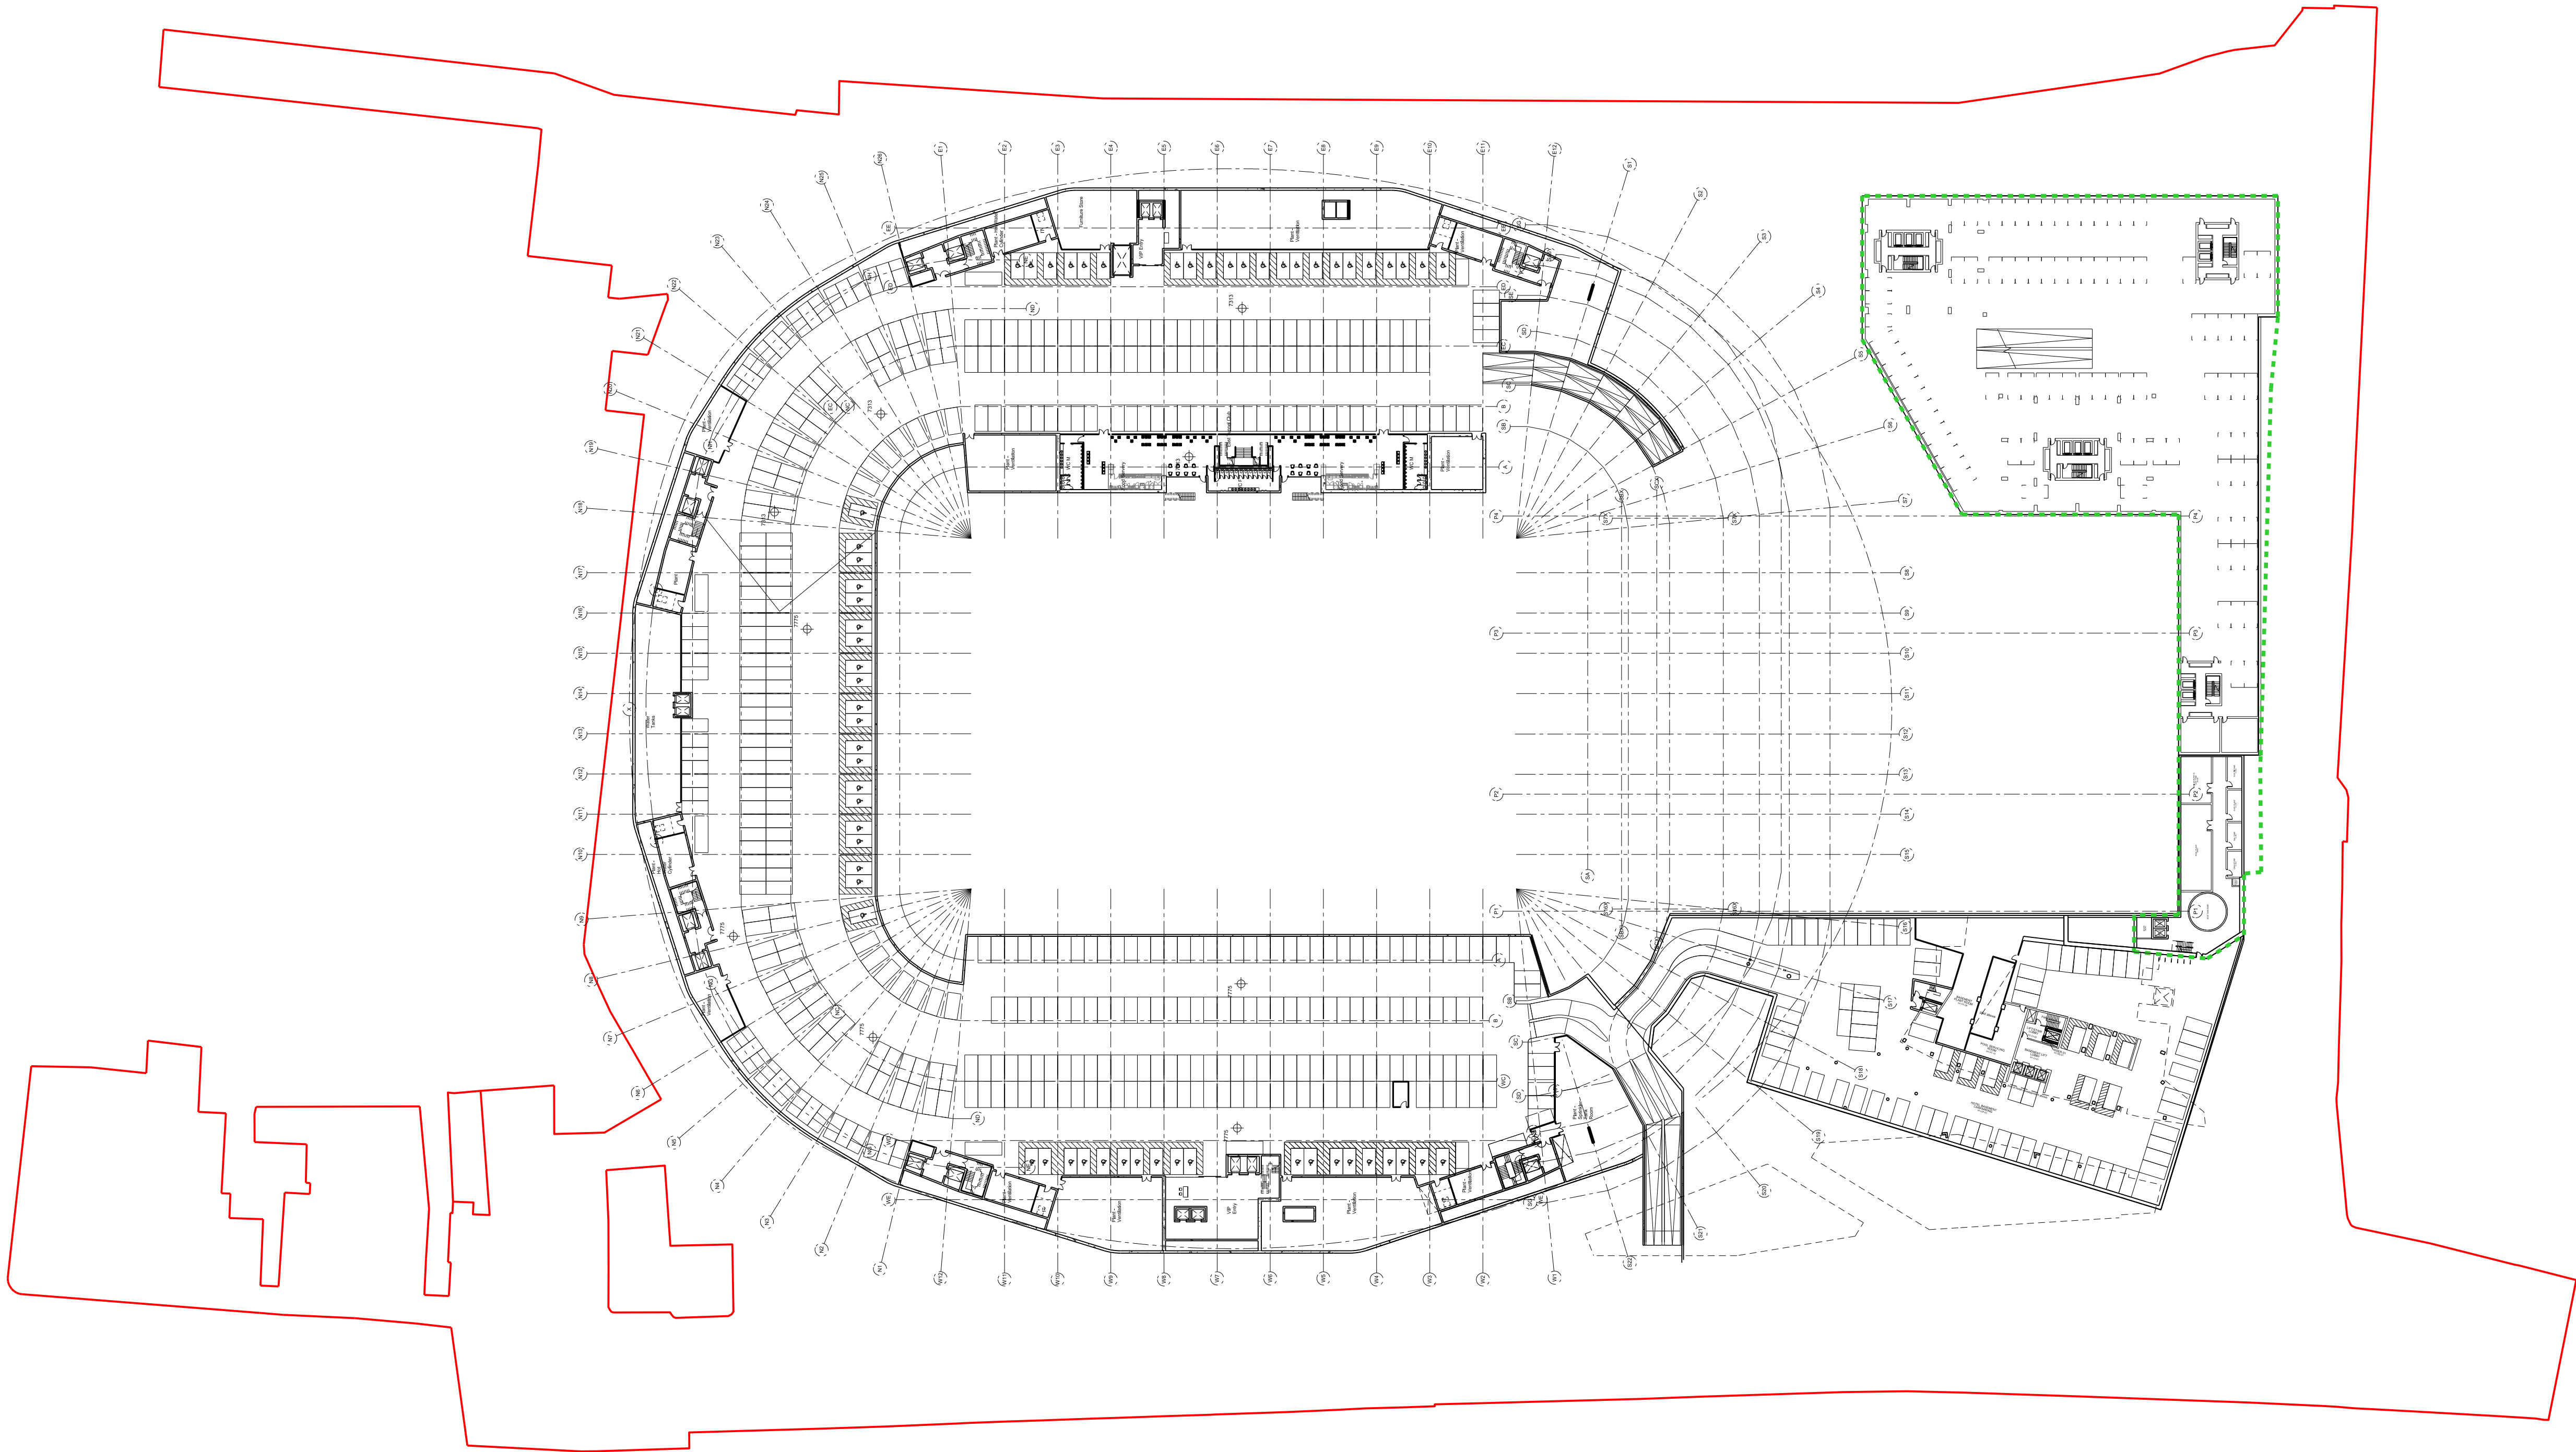

REVISIONS		
No.	DATE	DESCRIPTION
0	18/09/2015	PLANNING ISSUE

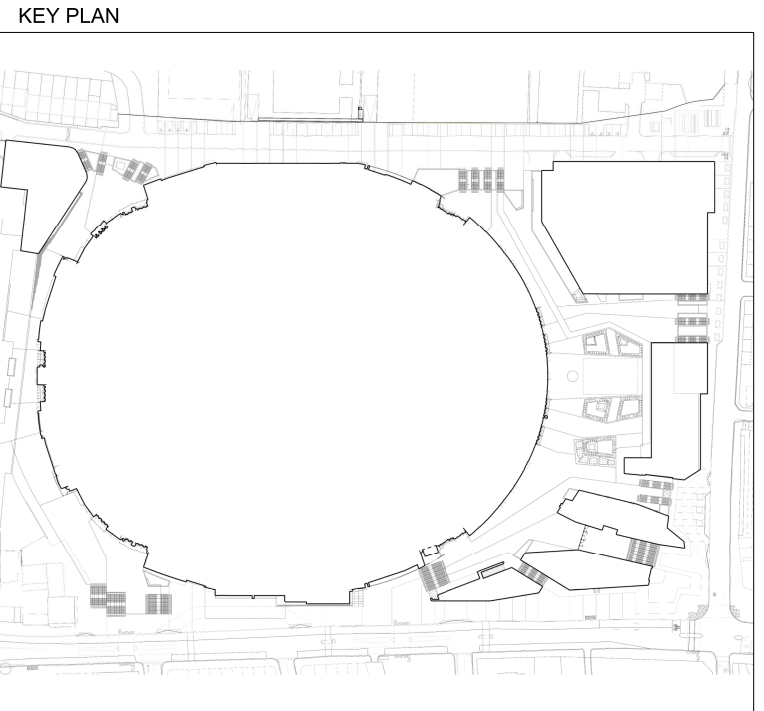

NOTES
FOR SOUTHERN RESIDENTIAL SCHEME. INFORMATION,
PLEASE REFER TO OUTLINE APPLICATION DRAWINGS
BY ALLIES & MORRISON

- GENERAL KEY
- PLANNING APPLICATION BOUNDARY
 - OUTLINE PLANNING APPLICATION BOUNDARY

© COPYRIGHT. ALL RIGHTS RESERVED.
THIS WORK IS COPYRIGHT AND CANNOT BE REPRODUCED OR COPIED IN ANY
FORM OR BY ANY OTHER MEANS (GRAPHIC, ELECTRONIC OR MECHANICAL,
INCLUDING PHOTOCOPYING) WITHOUT THE WRITTEN PERMISSION OF DESIGN
TEAM ANY LICENSE, EXPRESS OR IMPLIED, TO USE THIS DOCUMENT FOR ANY
PURPOSE WHATSOEVER IS RESTRICTED TO THE TERMS OF THE AGREEMENT
OR IMPLIED AGREEMENT BETWEEN DESIGN TEAM AND THE INSTRUCTING
PARTY.

USE FIGURED DIMENSIONS ONLY. CHECK ALL DIMENSIONS ON SITE BEFORE
FABRICATION OR SETTING OUT.

ARCHITECT

POPULOUS™

ALL PRODUCTION & INTELLECTUAL PROPERTY RIGHTS RESERVED © POPULOUS 2009

PROJECT NAME
NORTHUMBERLAND DEVELOPMENT PROJECT

DRAWING TITLE
NORTHUMBERLAND PARK
LEVEL BASEMENT
MASTERPLAN

STATUS		PROJECT No.	
PLANNING		4494	
DATE	SCALE	SIZE	
18/09/15	1:750	A1	

DRAWN	CHECKED	APPROVED			
TM	DJ	TJ			
AGENT	JOB No.	PHASE	TYPE	DRAWING	REV
POP	- 4494	- PLN	- GA -	0131	00