



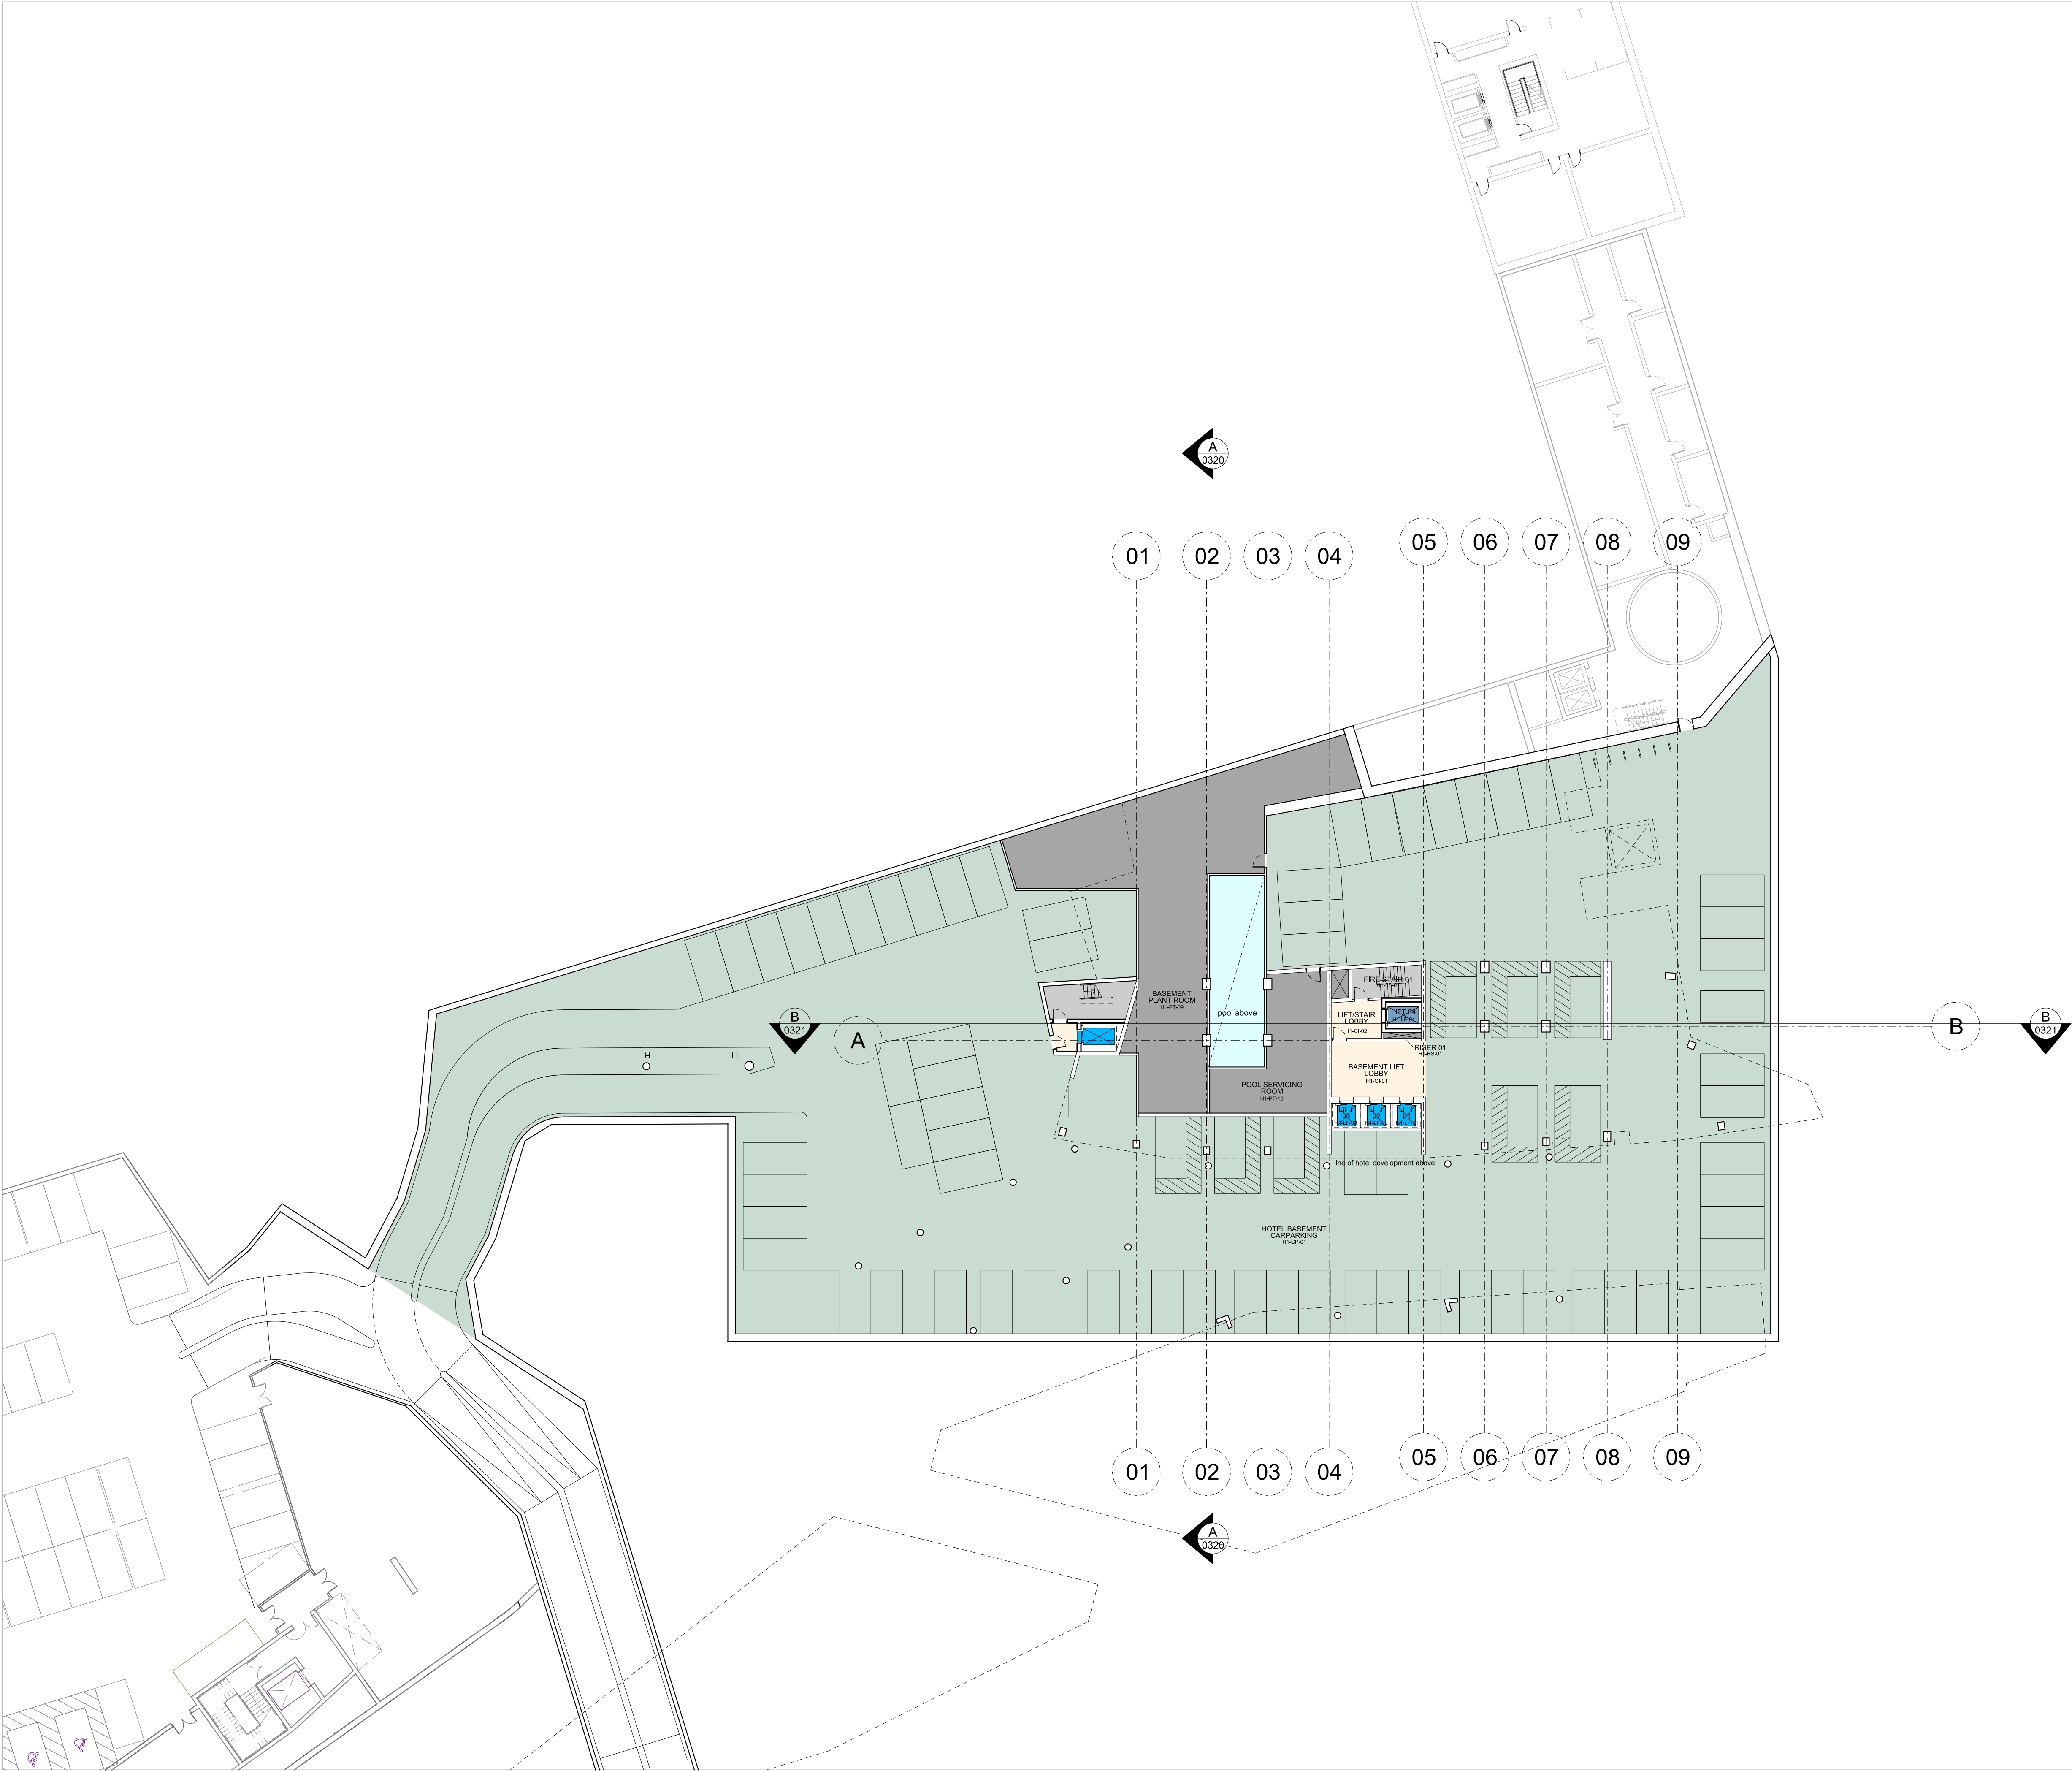

| REVISIONS |            |                |
|-----------|------------|----------------|
| No.       | DATE       | DESCRIPTION    |
| 0         | 18/09/2015 | Planning Issue |
|           |            |                |
|           |            |                |
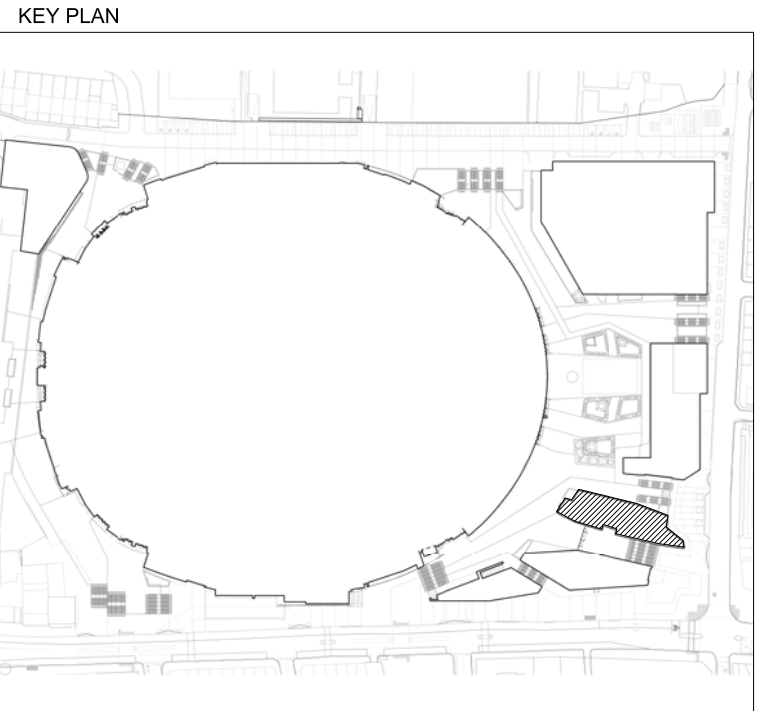

| COLOUR KEY   |                                 |
|---|---------------------------------|
| <span style="display:inline-block; width:15px; height:10px; background-color:yellow; border:1px solid black;"></span>      | Guestroom - Double Queen        |
| <span style="display:inline-block; width:15px; height:10px; background-color:orange; border:1px solid black;"></span>      | Guestroom - Standard King       |
| <span style="display:inline-block; width:15px; height:10px; background-color:darkorange; border:1px solid black;"></span>  | Guestroom - Suite King          |
| <span style="display:inline-block; width:15px; height:10px; background-color:purple; border:1px solid black;"></span>      | Residential - 1 Bed Apartment   |
| <span style="display:inline-block; width:15px; height:10px; background-color:darkpurple; border:1px solid black;"></span>  | Residential - 2 Bed Apartment   |
| <span style="display:inline-block; width:15px; height:10px; background-color:lightblue; border:1px solid black;"></span>   | Public Space                    |
| <span style="display:inline-block; width:15px; height:10px; background-color:lightgreen; border:1px solid black;"></span>  | Outdoor Public Space            |
| <span style="display:inline-block; width:15px; height:10px; background-color:lightgrey; border:1px solid black;"></span>   | Car Parking                     |
| <span style="display:inline-block; width:15px; height:10px; background-color:darkgrey; border:1px solid black;"></span>    | Plant and Risers                |
| <span style="display:inline-block; width:15px; height:10px; background-color:blue; border:1px solid black;"></span>        | Back of House/Administration    |
| <span style="display:inline-block; width:15px; height:10px; background-color:lightyellow; border:1px solid black;"></span> | Circulation - Corridors/Lobbies |
| <span style="display:inline-block; width:15px; height:10px; background-color:blue; border:1px solid black;"></span>        | Circulation Lifts               |
| <span style="display:inline-block; width:15px; height:10px; background-color:grey; border:1px solid black;"></span>        | Circulation - Fire Stairs       |

© COPYRIGHT. ALL RIGHTS RESERVED.  
THIS WORK IS COPYRIGHT AND CANNOT BE REPRODUCED OR COPIED IN ANY FORM OR BY ANY OTHER MEANS (GRAPHIC, ELECTRONIC OR MECHANICAL, INCLUDING PHOTOCOPYING) WITHOUT THE WRITTEN PERMISSION OF DESIGN TEAM ANY LICENSE, EXPRESS OR IMPLIED, TO USE THIS DOCUMENT FOR ANY PURPOSE WHATSOEVER IS RESTRICTED TO THE TERMS OF THE AGREEMENT OR IMPLIED AGREEMENT BETWEEN DESIGN TEAM AND THE INSTRUCTING PARTY.

USE FIGURED DIMENSIONS ONLY. CHECK ALL DIMENSIONS ON SITE BEFORE FABRICATION OR SETTING OUT.

ARCHITECT

**POPULOUS™**

14 BLADES COURT | DEODAR ROAD | LONDON | SW15 2NU | UNITED KINGDOM  
TELEPHONE +44 (0)20 8874 7666 FACSIMILE +44 (0)20 8874 7470  
ALL PRODUCTION & INTELLECTUAL PROPERTY RIGHTS RESERVED © POPULOUS 2009

PROJECT NAME

NORTHUMBERLAND DEVELOPMENT PROJECT

DRAWING TITLE

HOTEL  
BASEMENT  
GENERAL ARRANGEMENT

|            |          |             |      |
|------------|----------|-------------|------|
| STATUS     |          | PROJECT No. |      |
| PLANNING   |          | 4494        |      |
| DATE       | SCALE    | SIZE        |      |
| 18/09/2015 | 1:250    | A1          |      |
| DRAWN      | CHECKED  | APPROVED    |      |
| NF         | CM       | TJ          |      |
| AGENT      | JOB No.  | PHASE       | TYPE |
| POP        | - 4494 - | PLN         | - GA |
| DRAWING    |          | REV         |      |
| - 0300     |          | - 0         |      |