


A key plan of the stadium, showing the pitch, seating bowl, and surrounding urban context. The pitch is a standard rectangular field with a center circle and goal areas. The seating bowl is a large, semi-circular structure surrounding the pitch. The plan also shows the stadium's location relative to the city grid, with streets and other buildings visible. A north arrow is located in the bottom right corner.

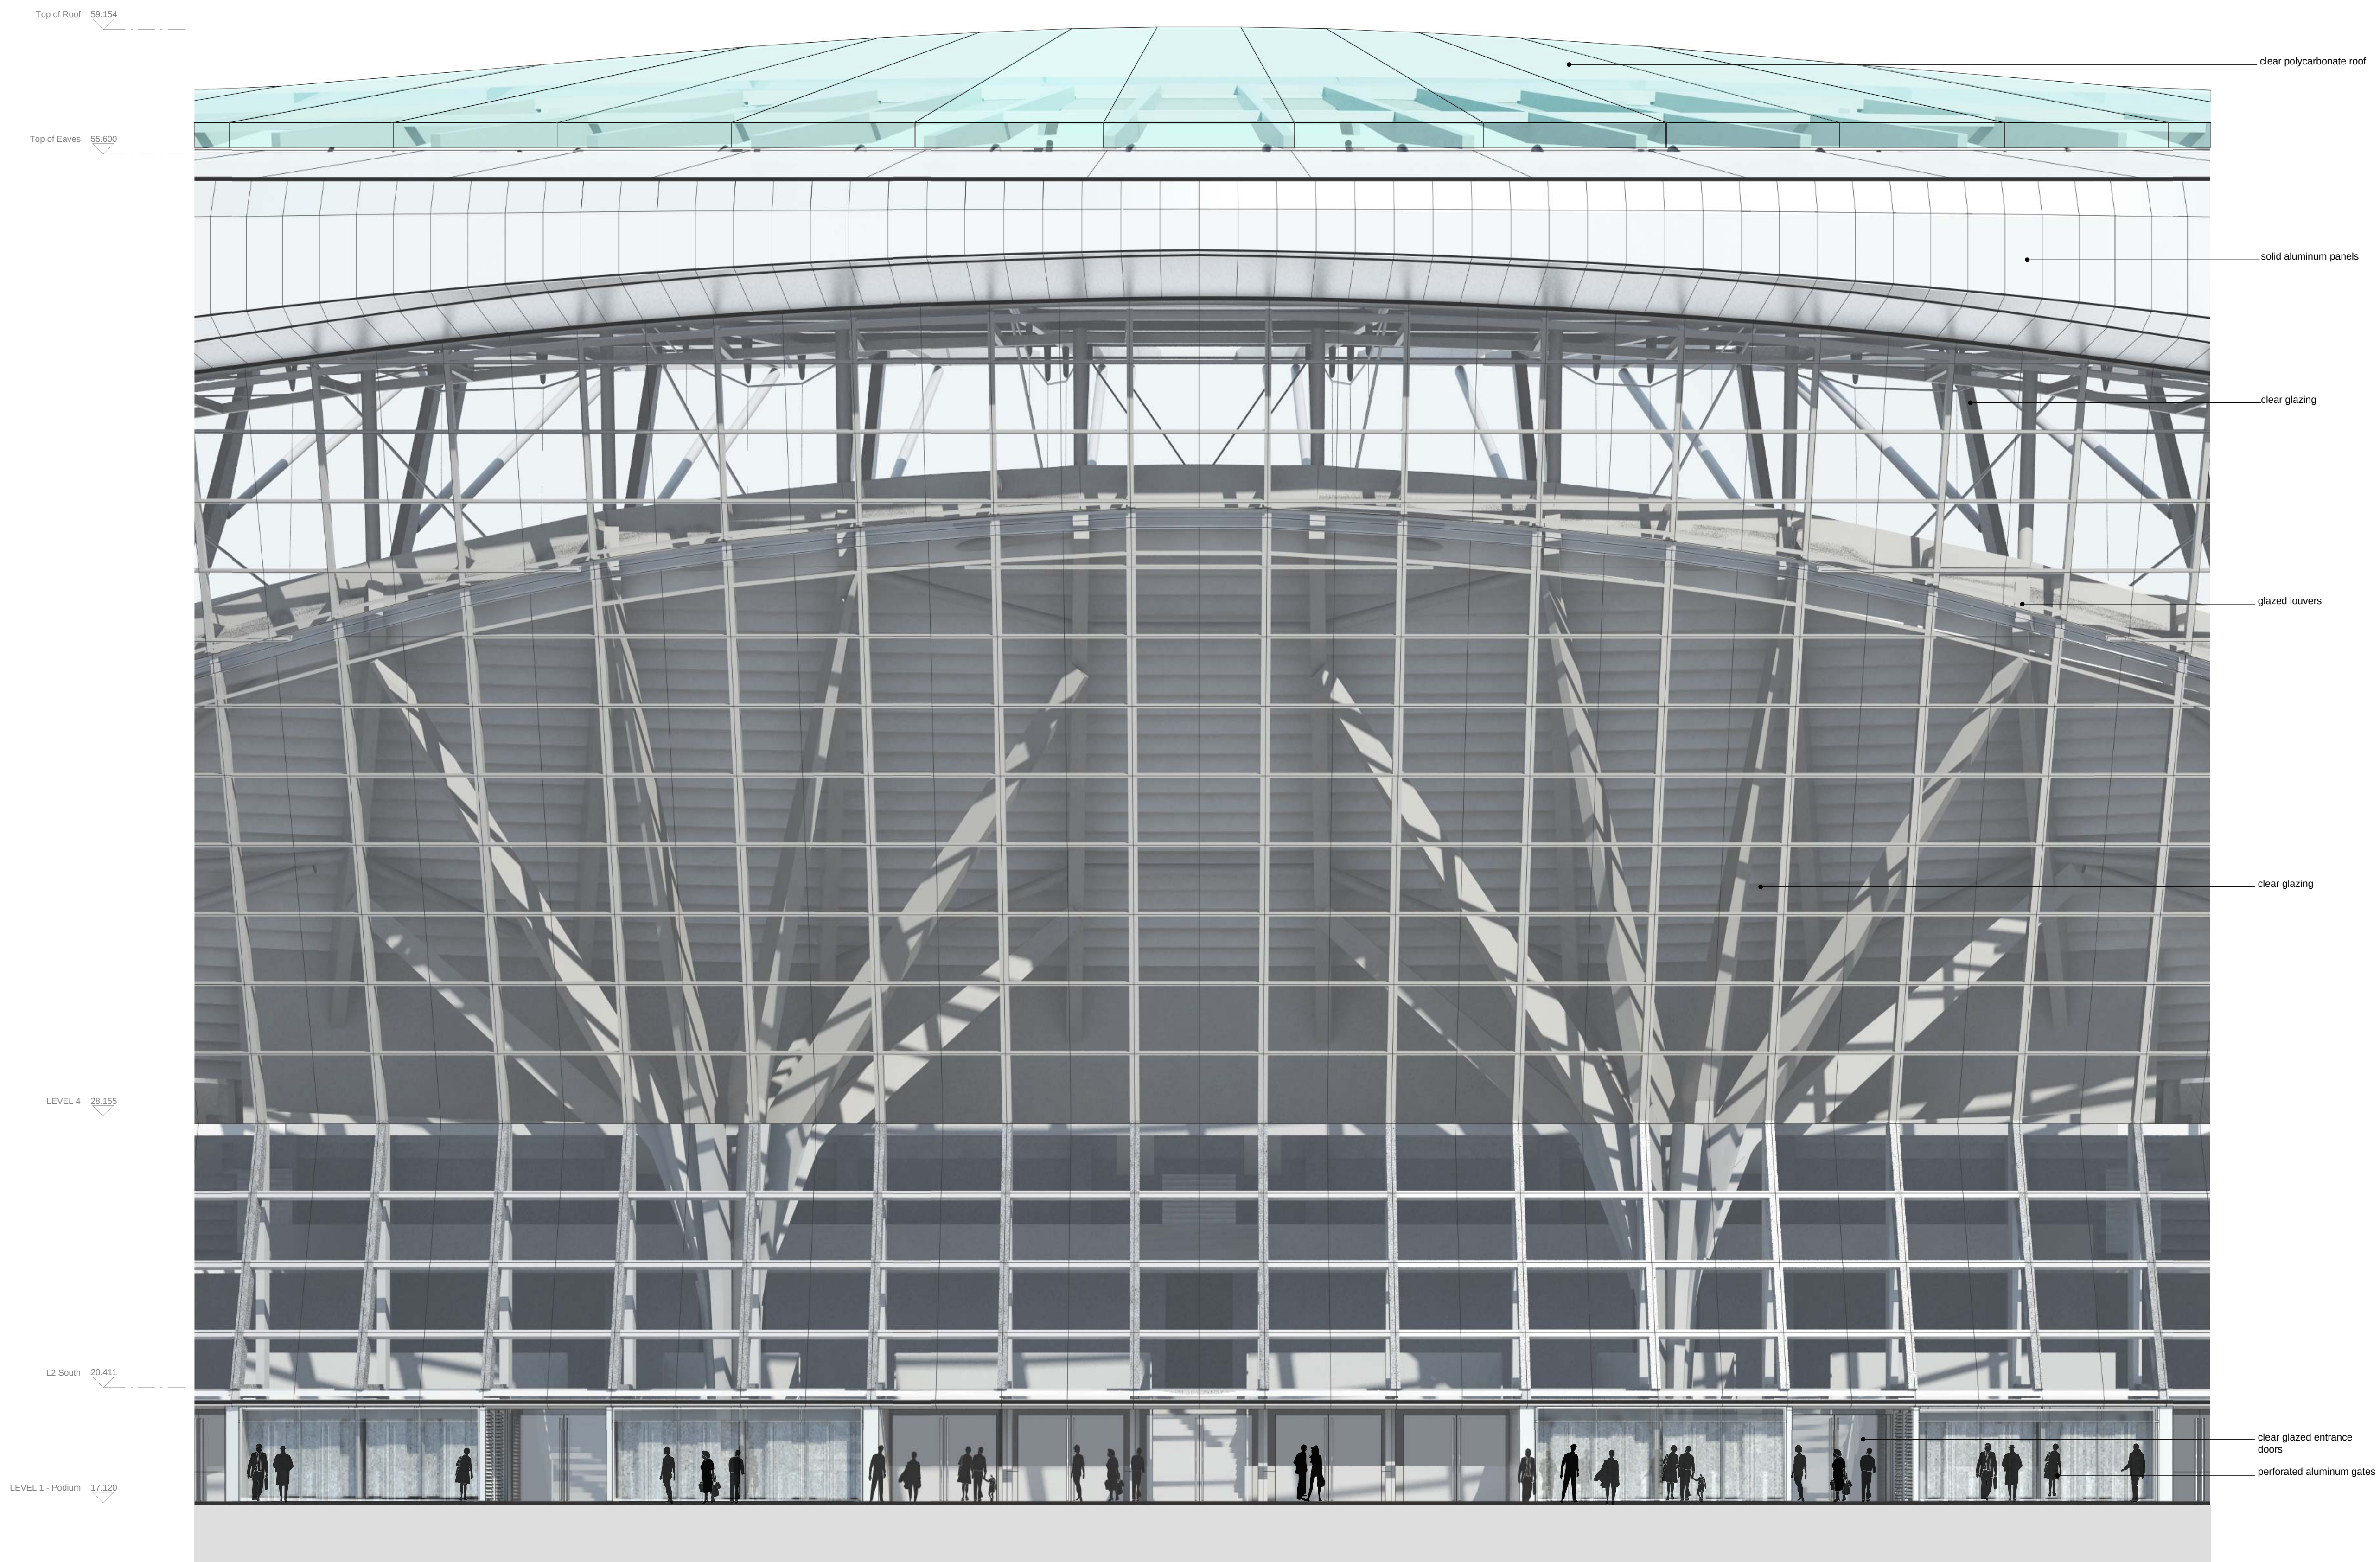

PROJECT NAME

NORTHUMBERLAND DEVELOPMENT PROJECT

DRAWING TITLE

THFC Stadium
South Entrance Elevation

STATUS			PROJECT No.	
PLANNING			4494	
DATE		SCALE	SIZE	
18/09/2015		1 : 100	A1	
DRAWN	CHECKED	APPROVED		
LW	DJ	TJ		
AGENT	JOB No.	PHASE	TYPE	DRAWING
POP	- 4494	- PLN	- EL	- 0193
				- O