

Top of Roof 59.154


Top of Eaves 55.600

LEVEL 4 28.155

LEVEL 3 24.155

LEVEL 2 19.530

LEVEL 1 15.530

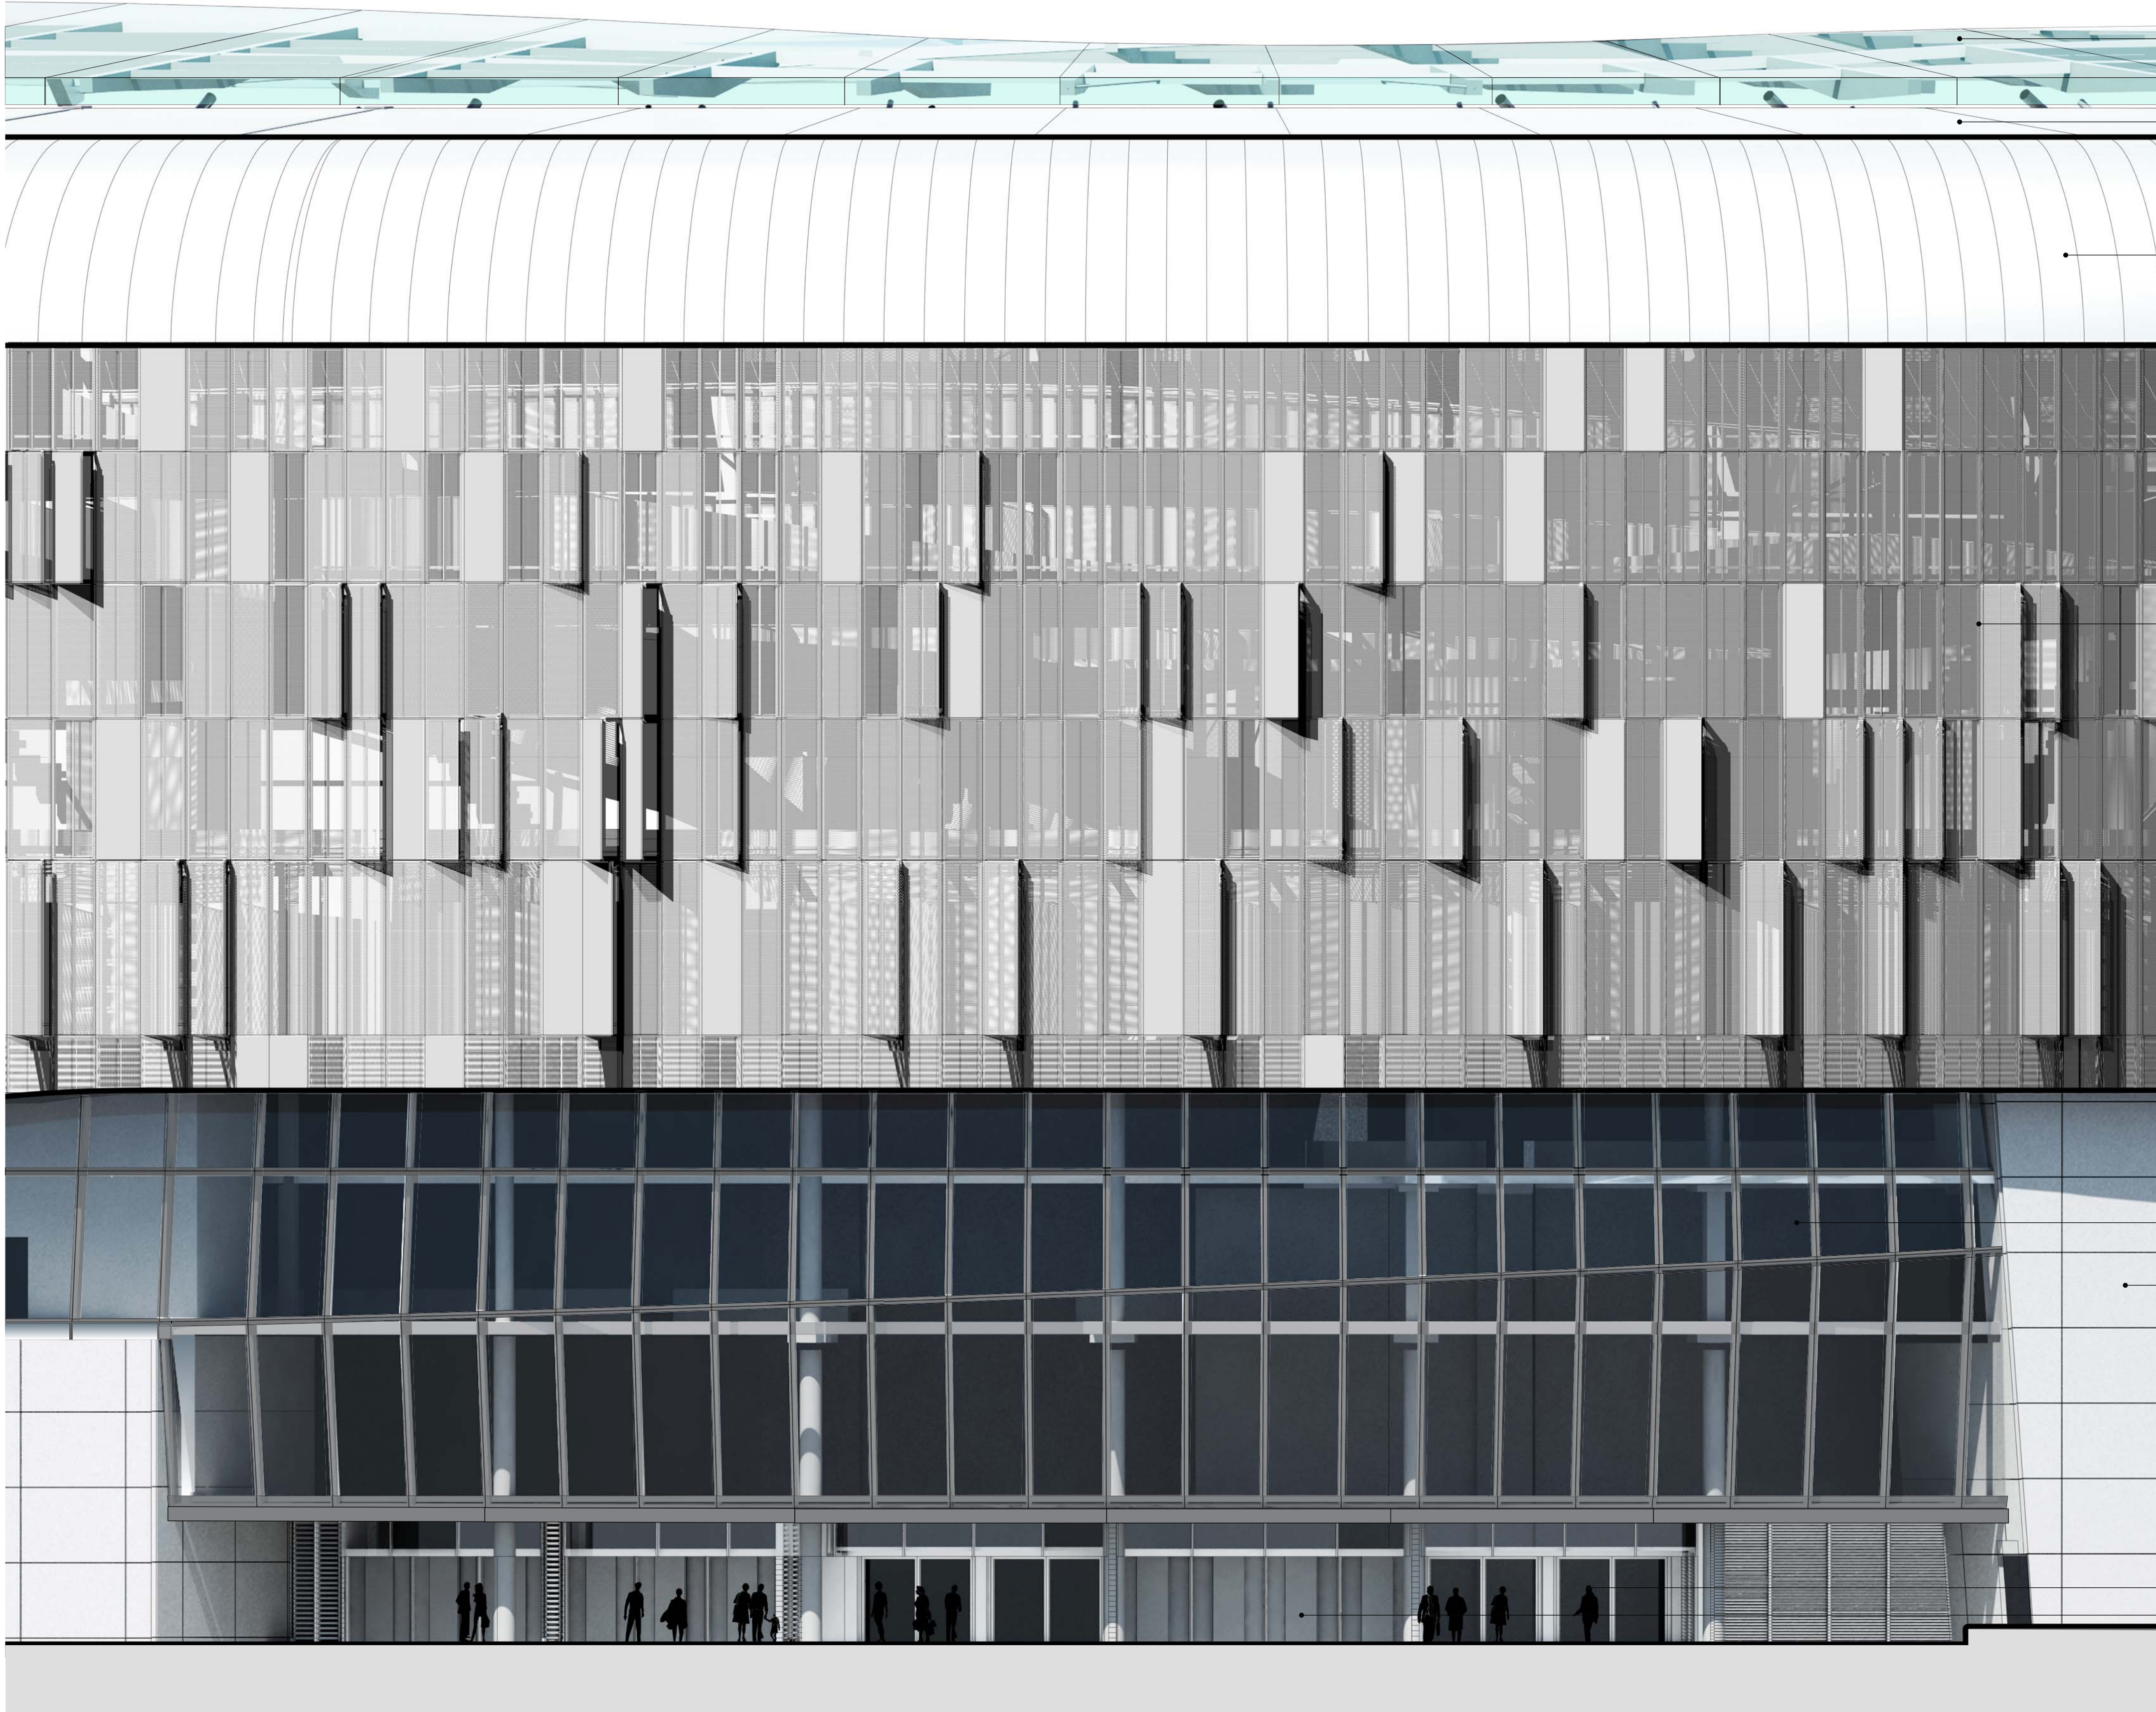

clear polycarbonate roof

aluminum standing seam roof

curved aluminum standing seam eave

perforated and solid aluminum panels

clear glazing

precast concrete panels


clear glazed entrance doors

perforated aluminum gates

REVISIONS

No.	DATE	DESCRIPTION
O	18/09/2015	PLANNING ISSUE

KEY PLAN

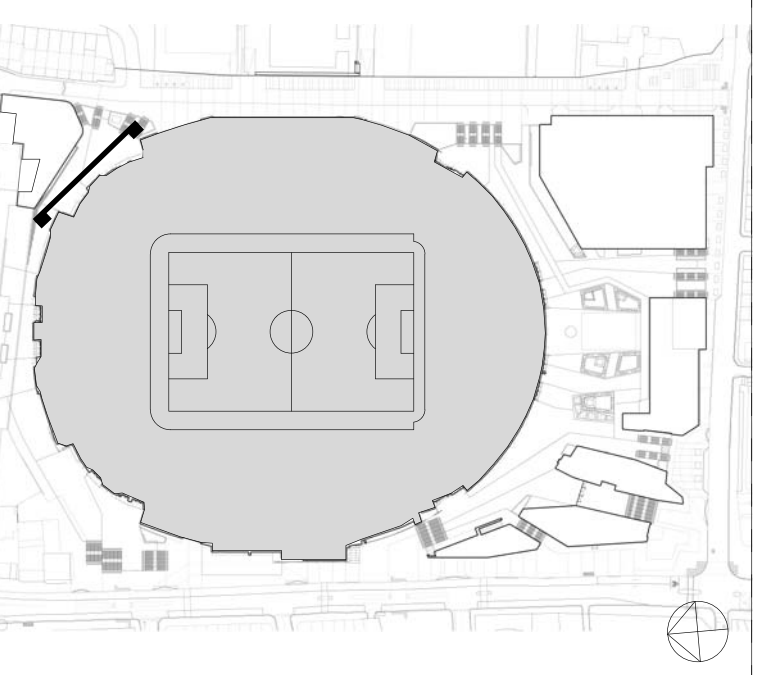

© COPYRIGHT. ALL RIGHTS RESERVED

THIS WORK IS COPYRIGHT AND CANNOT BE REPRODUCED OR COPIED IN ANY FORM OR BY ANY OTHER MEANS (GRAPHIC, ELECTRONIC OR MECHANICAL INCLUDING PHOTOCOPYING) WITHOUT THE WRITTEN PERMISSION OF POPULOUS ANY LICENSE, EXPRESS OR IMPLIED, TO USE THIS DOCUMENT FOR ANY PURPOSE WHATSOEVER IS RESTRICTED TO THE TERMS OF THE AGREEMENT OR IMPLIED AGREEMENT BETWEEN POPULOUS AND THE INSTRUCTING PARTY.

USE FIGURED DIMENSIONS IN PREFERENCE TO SCALED. CHECK ALL DIMENSIONS ON SITE BEFORE FABRICATION OR SETTING OUT

ARCHITECT

POPULOUS™

14 BLADES COURT | DEODAR ROAD | LONDON | SW15 2NU | UNITED KINGDOM
TELEPHONE +44 (0)20 8874 7566 FACSIMILE +44 (0)20 8874 7470
ALL PRODUCTION & INTELLECTUAL PROPERTY RIGHTS RESERVED © POPULOUS 2009

PROJECT NAME

NORTHUMBERLAND DEVELOPMENT PROJECT

DRAWING TITLE

THFC Stadium
North East Entrance Elevation

STATUS

PLANNING

PROJECT No.

4494

DATE

18/09/2015

SCALE

1 : 100

SIZE

A1

DRAWN

LW

CHECKED

DJ

APPROVED

TJ



AGENT

POP

JOB No.

- 4494

PHASE

- PLN

TYPE

- EL

DRAWING

- 0191

REV

- O