



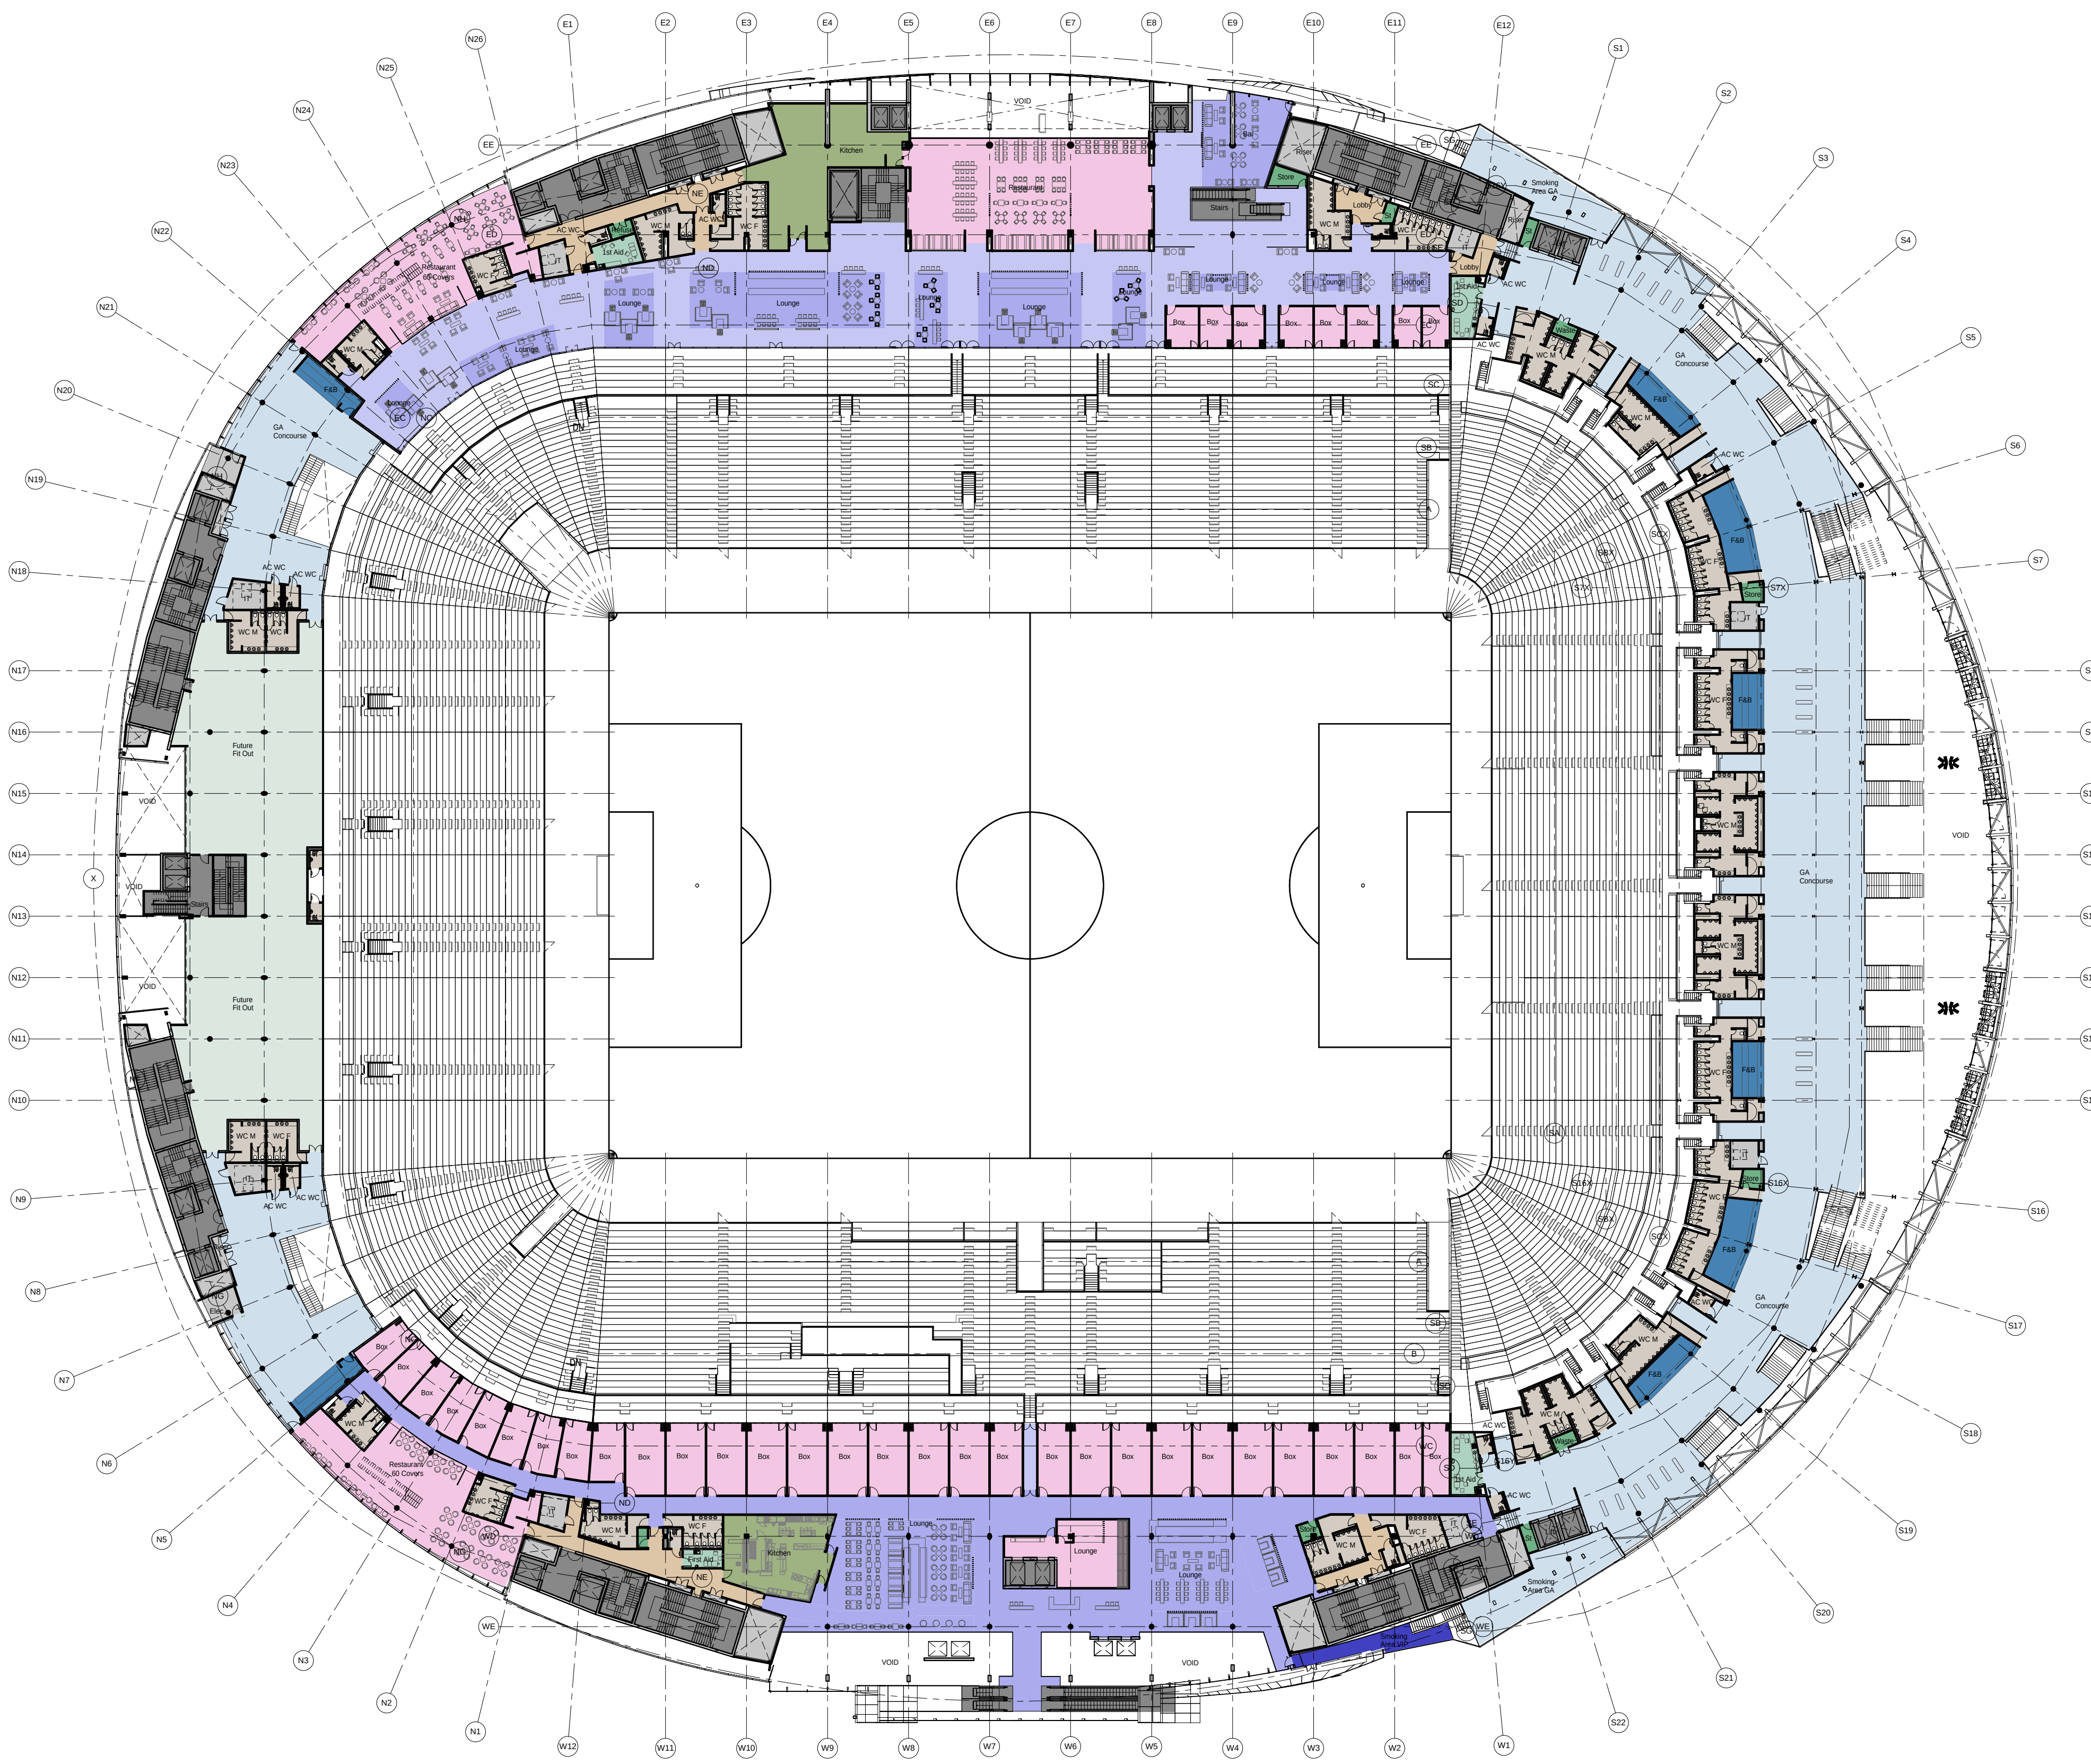

REVISIONS		
No.	DATE	DESCRIPTION
O	18/09/2015	Planning Issue

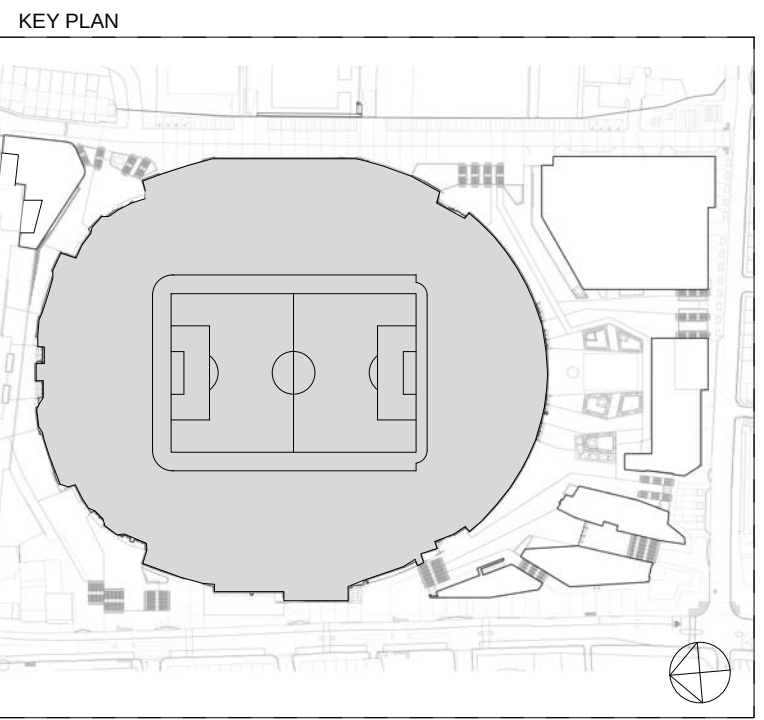

- COLOUR KEY
- GA Concourse
 - GA F&B
 - Corporate Circulation
 - Corporate Bars
 - Restaurants & Suites
 - Toilets
 - Kitchens
 - Stadium Facilities & Storage
 - Venue Staff / Police / Medical
 - Vertical Circulation
 - Plant & Risers
 - Back of House Circulation
 - Future fit out
 - Hospitality

© COPYRIGHT. ALL RIGHTS RESERVED

THIS WORK IS COPYRIGHT AND CANNOT BE REPRODUCED OR COPIED IN ANY FORM OR BY ANY OTHER MEANS (GRAPHIC, ELECTRONIC OR MECHANICAL INCLUDING PHOTOCOPYING) WITHOUT THE WRITTEN PERMISSION OF POPULOUS ANY LICENSE, EXPRESS OR IMPLIED, TO USE THIS DOCUMENT FOR ANY PURPOSE WHATSOEVER IS RESTRICTED TO THE TERMS OF THE AGREEMENT OR IMPLIED AGREEMENT BETWEEN POPULOUS AND THE INSTRUCTING PARTY.

USE FIGURED DIMENSIONS IN PREFERENCE TO SCALED. CHECK ALL DIMENSIONS ON SITE BEFORE FABRICATION OR SETTING OUT

ARCHITECT

POPULOUS™

14 BLADES COURT | DEODAR ROAD | LONDON | SW15 2NU | UNITED KINGDOM
TELEPHONE +44 (0)20 8874 7666 FACSIMILE +44 (0)20 8874 7470
ALL PRODUCTION & INTELLECTUAL PROPERTY RIGHTS RESERVED © POPULOUS 2009

PROJECT NAME

NORTHUMBERLAND DEVELOPMENT PROJECT

DRAWING TITLE

THFC STADIUM
LEVEL 02
GENERAL ARRANGEMENT

STATUS		PROJECT No.	
PLANNING		4494	
DATE	SCALE	SIZE	
18/09/2015	1 : 500	A1	

DRAWN	CHECKED	APPROVED			
CR	CM	TJ			
AGENT	JOB No.	PHASE	TYPE	DRAWING	REV
POP - 4494 - PLN - GA				- 0152	- O