



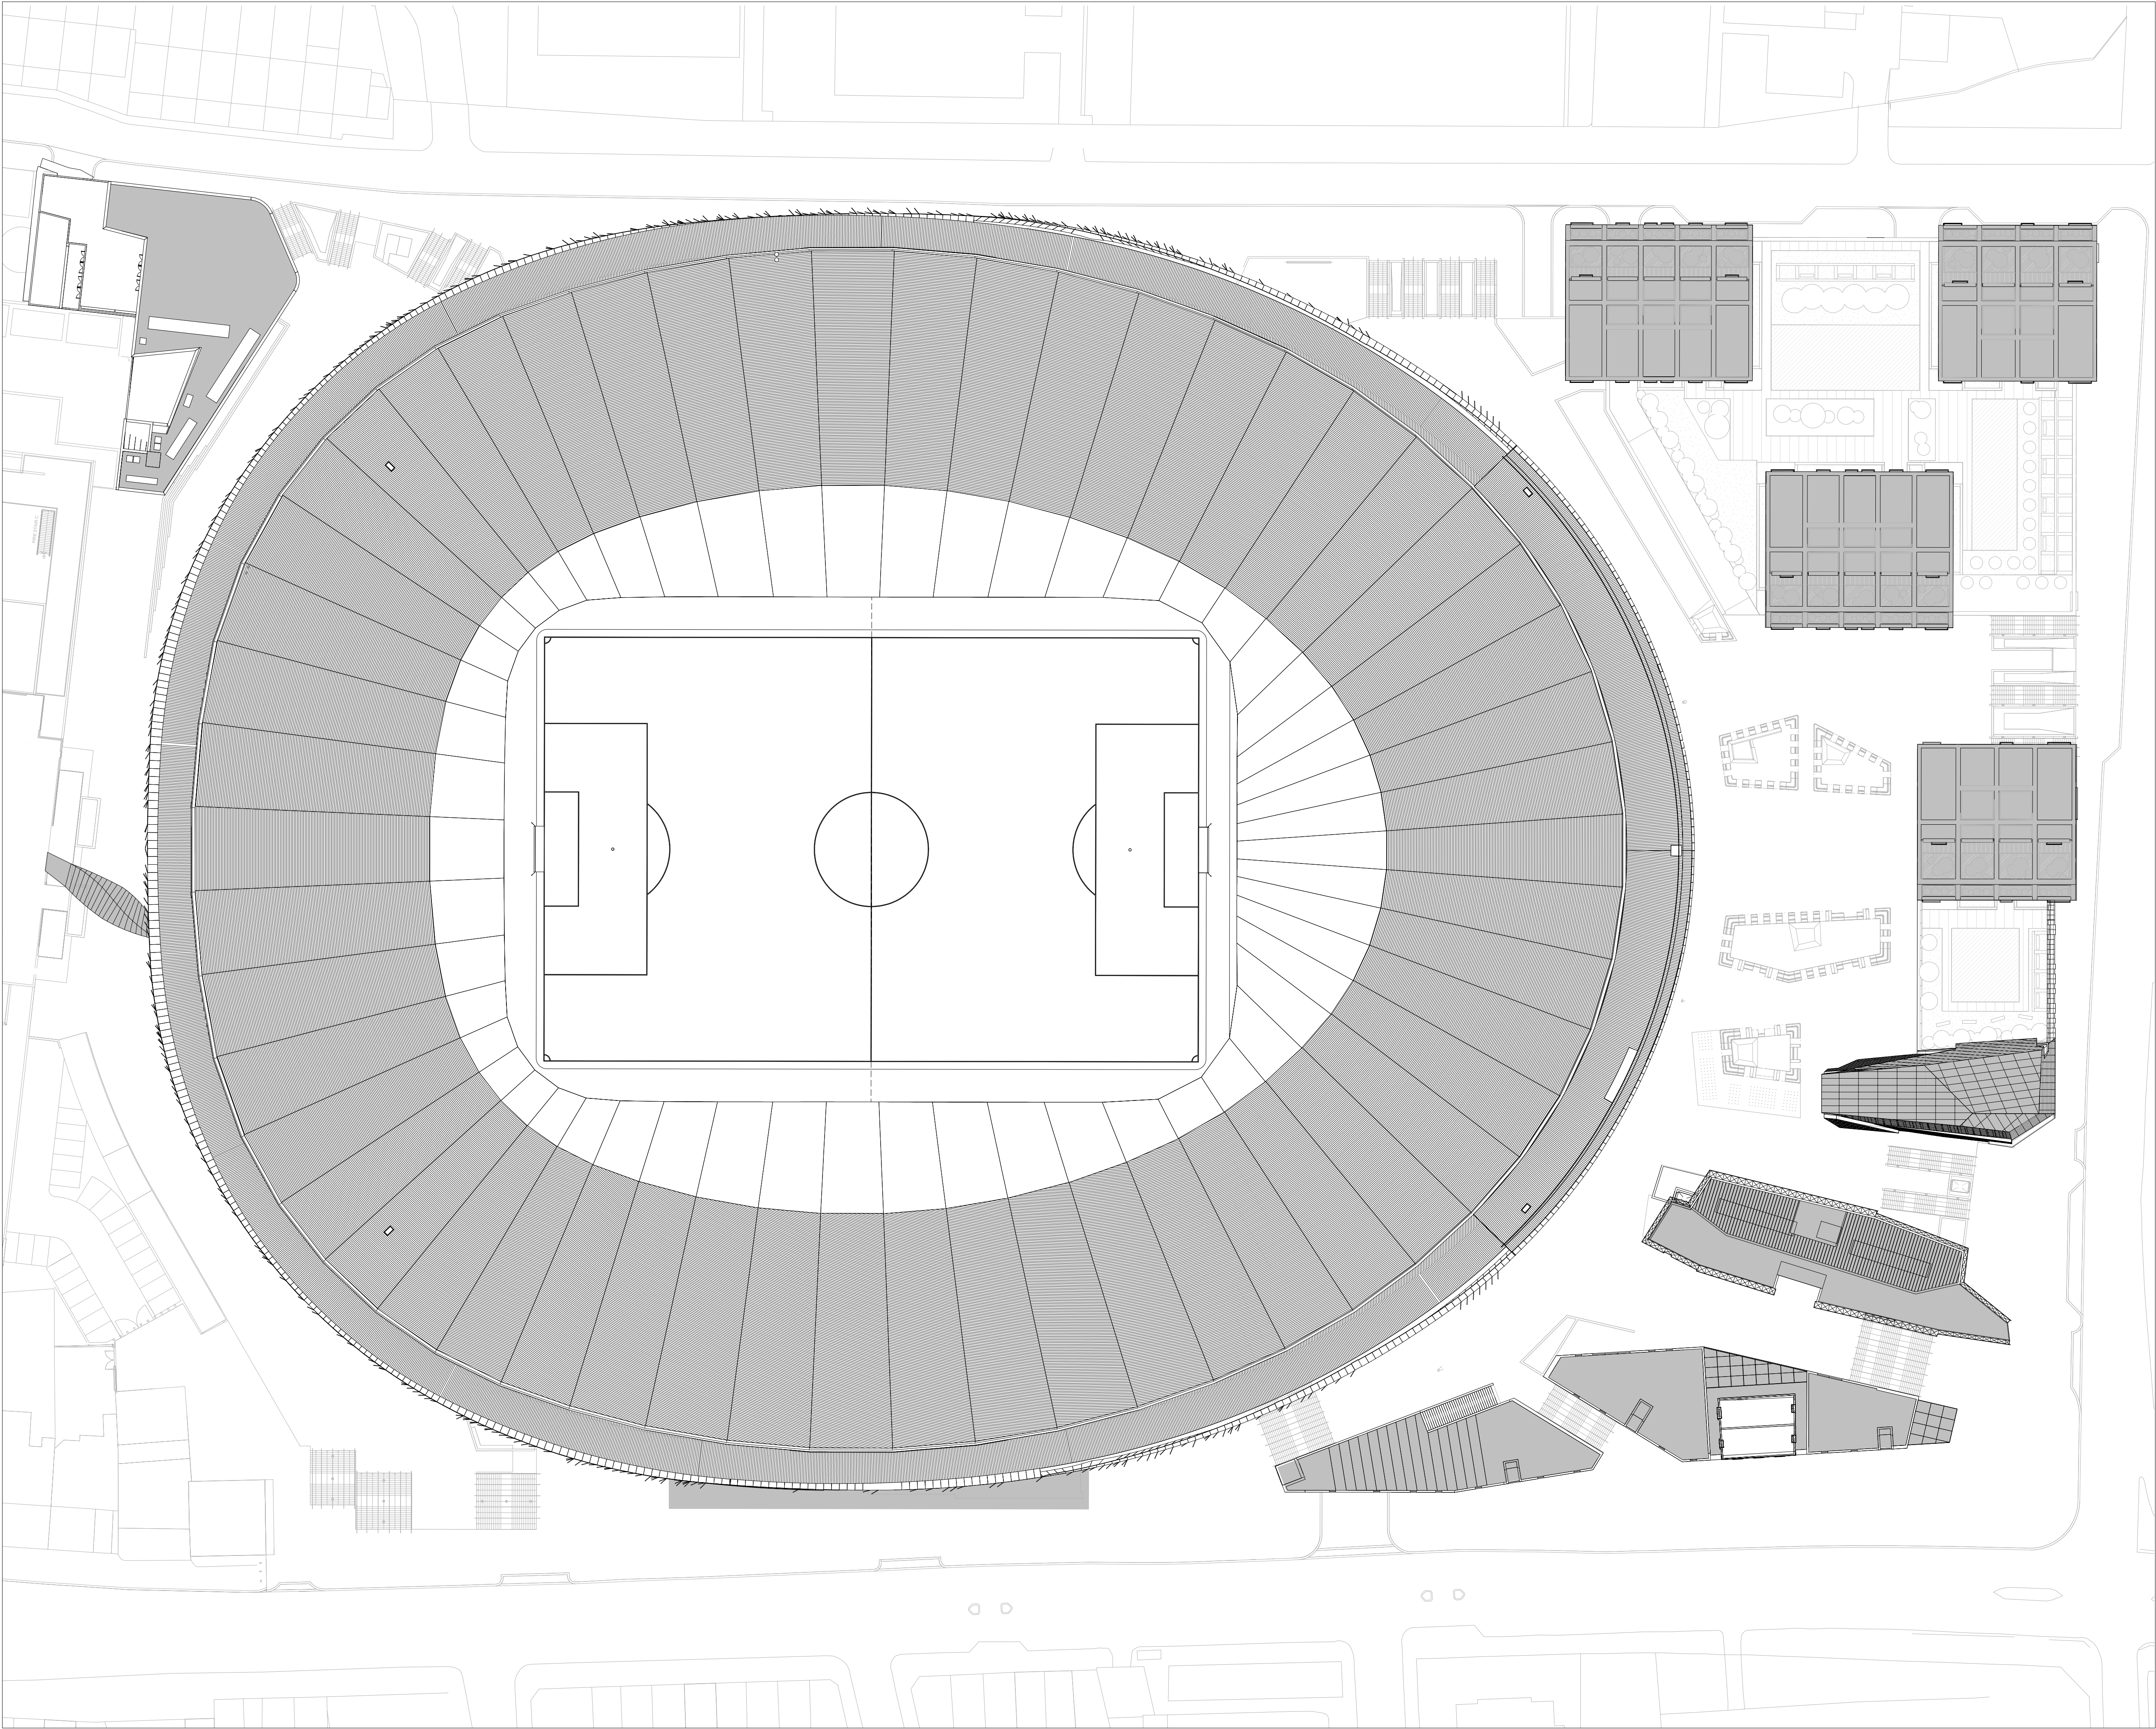

REVISIONS		
No.	DATE	DESCRIPTION
O	18/09/2015	Planning Issue

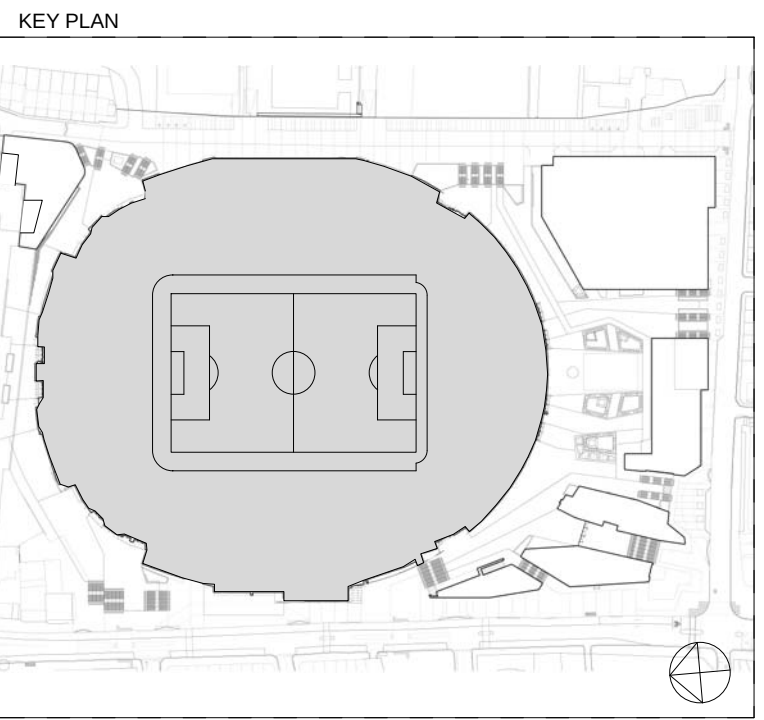

© COPYRIGHT. ALL RIGHTS RESERVED

THIS WORK IS COPYRIGHT AND CANNOT BE REPRODUCED OR COPIED IN ANY FORM OR BY ANY OTHER MEANS (GRAPHIC, ELECTRONIC OR MECHANICAL INCLUDING PHOTOCOPYING) WITHOUT THE WRITTEN PERMISSION OF POPULOUS ANY LICENSE, EXPRESS OR IMPLIED, TO USE THIS DOCUMENT FOR ANY PURPOSE WHATSOEVER IS RESTRICTED TO THE TERMS OF THE AGREEMENT OR IMPLIED AGREEMENT BETWEEN POPULOUS AND THE INSTRUCTING PARTY.

USE FIGURED DIMENSIONS IN PREFERENCE TO SCALED. CHECK ALL DIMENSIONS ON SITE BEFORE FABRICATION OR SETTING OUT

ARCHITECT

POPULOUS™

14 BLADES COURT | DEODAR ROAD | LONDON | SW15 2NU | UNITED KINGDOM
TELEPHONE +44 (0)20 8874 7666 FACSIMILE +44 (0)20 8874 7470
ALL PRODUCTION & INTELLECTUAL PROPERTY RIGHTS RESERVED © POPULOUS 2009

PROJECT NAME		
NORTHUMBERLAND DEVELOPMENT PROJECT		
DRAWING TITLE		
THFC STADIUM ROOF LEVEL GENERAL ARRANGEMENT		
STATUS		PROJECT No.
PLANNING		4494
DATE	SCALE	SIZE
18/09/2015	1 : 500	A1
DRAWN	CHECKED	APPROVED
CR	CM	TJ
AGENT	JOB No.	PHASE TYPE
POP - 4494 - PLN - GA		DRAWING REV
		- 0161 - O