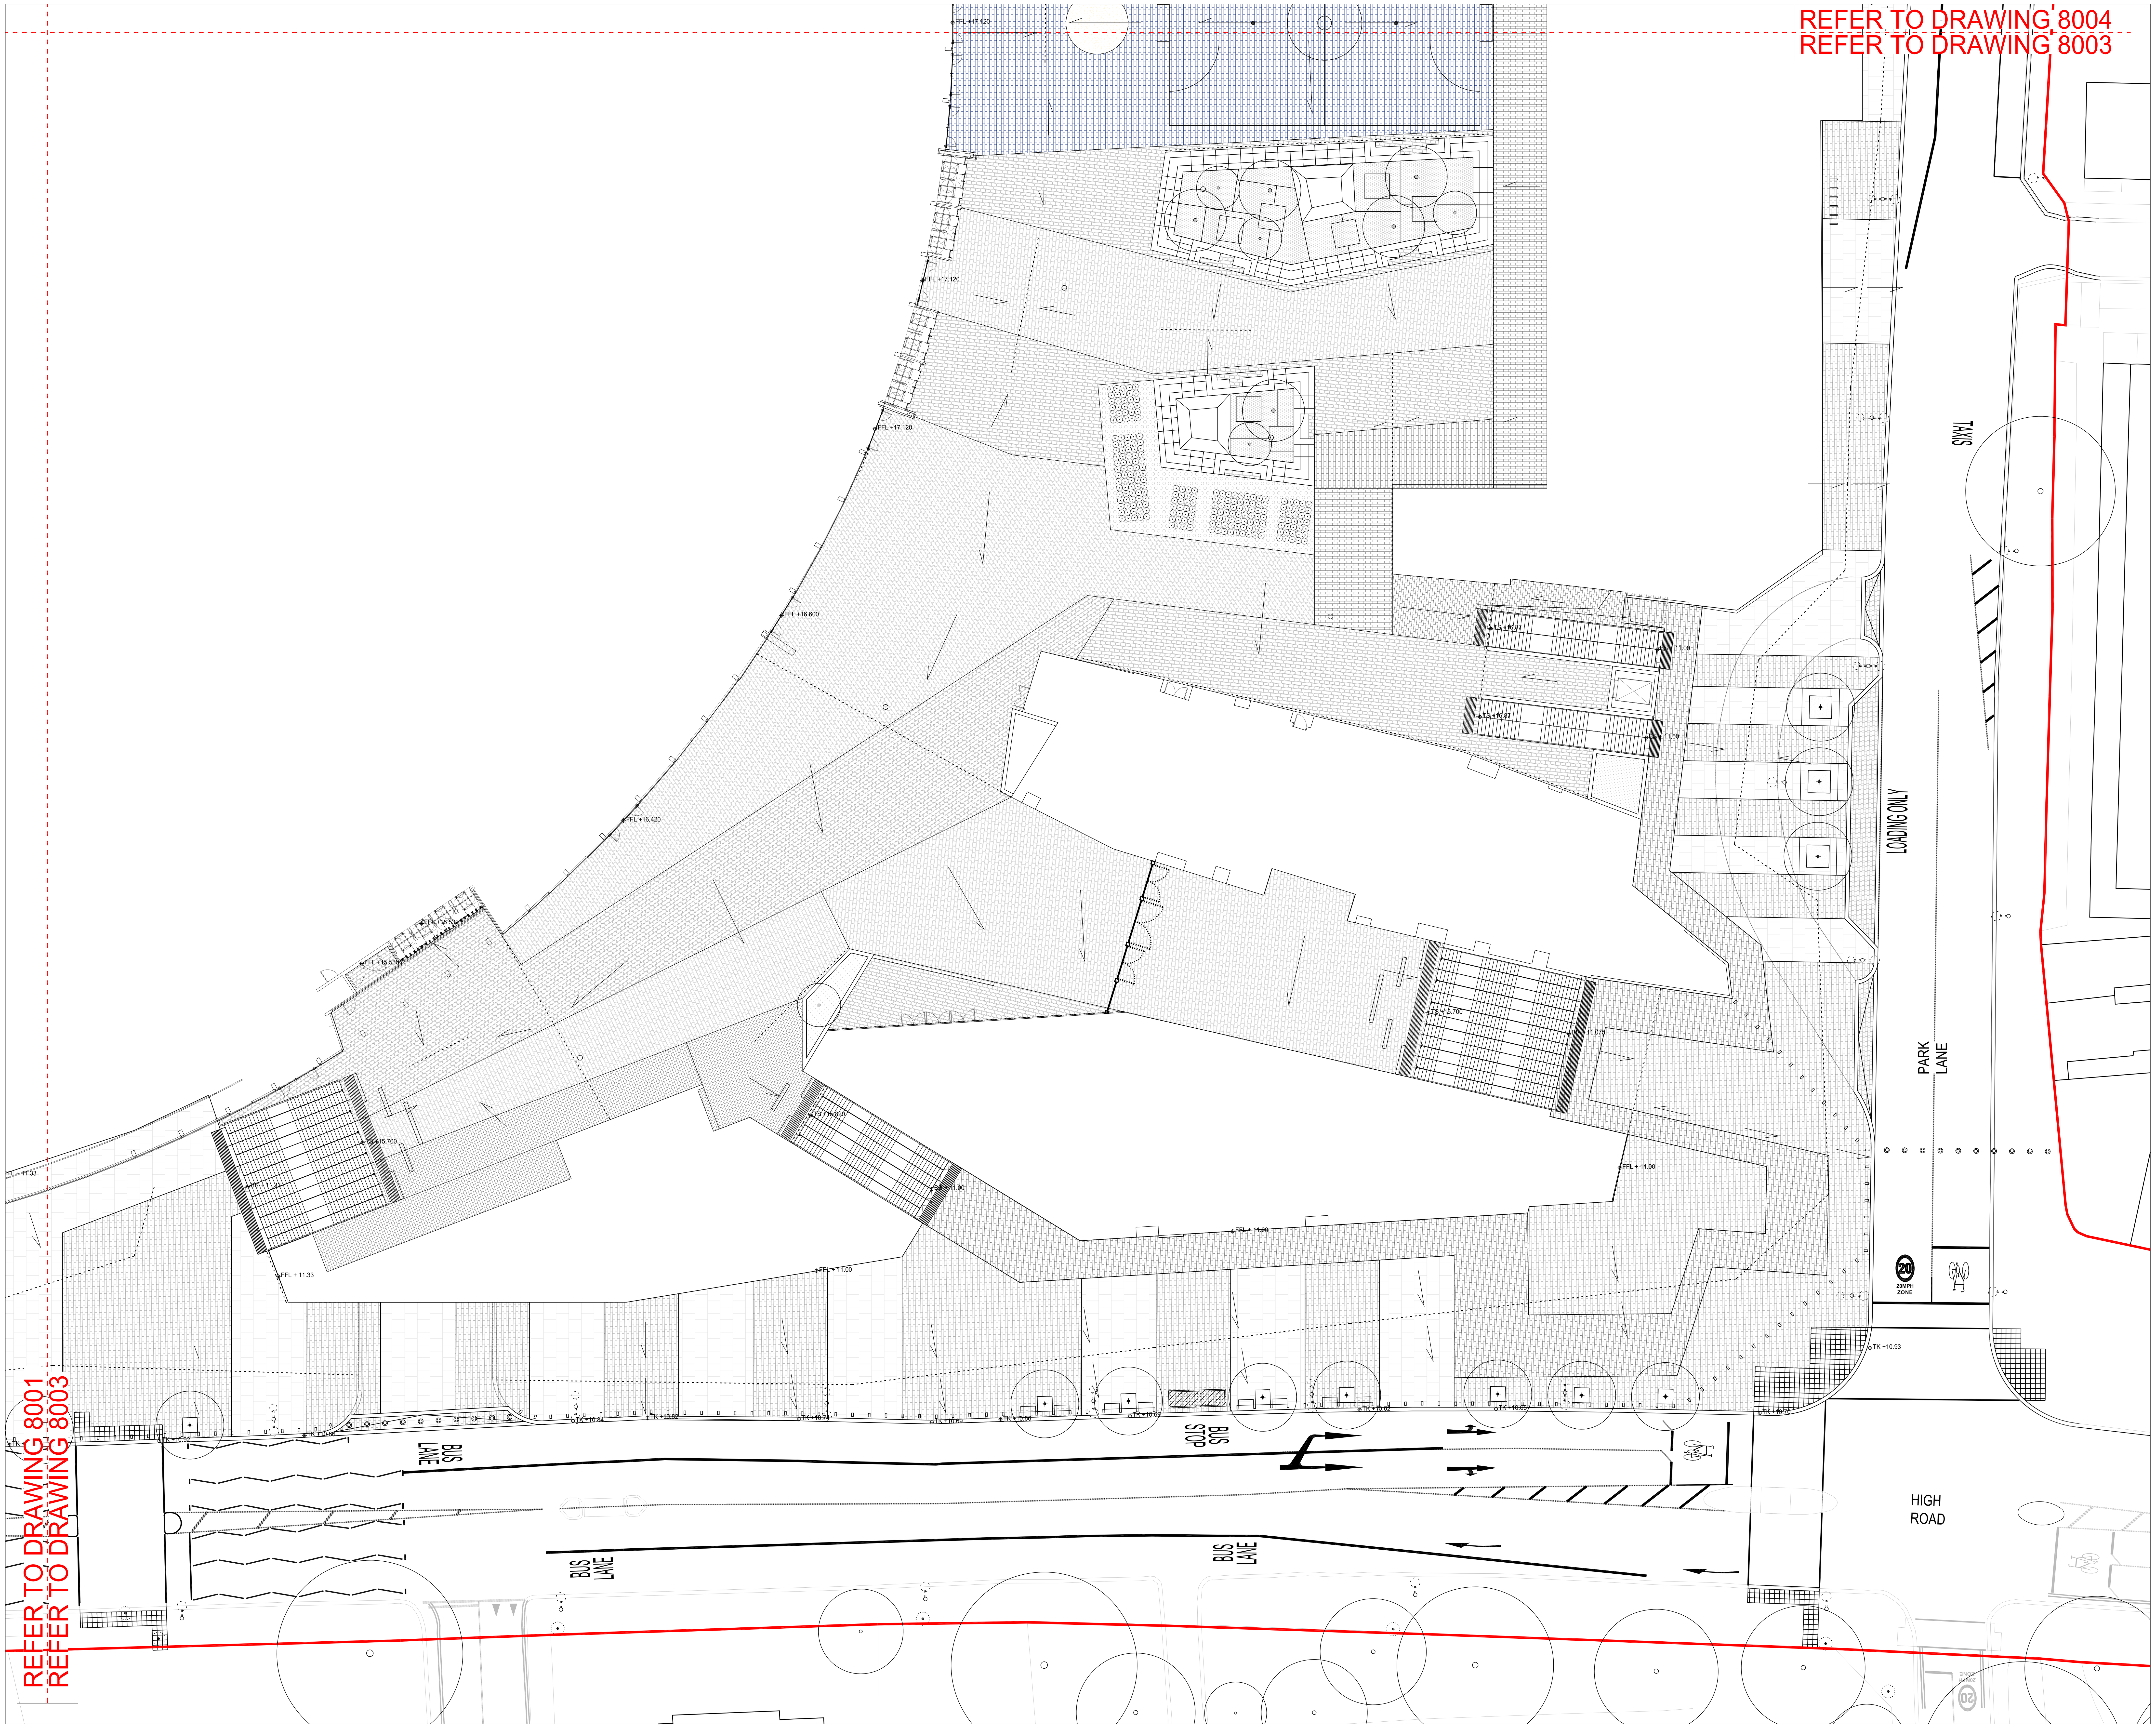


REVISIONS

No.	DATE	DESCRIPTION
0	14/09/2015	For Planning

KEY PLAN

KEY

- Planning application boundary
- Yorkstone 600mm Wide (Varying length)
- Black/Charcoal Granite 200x100mm
- Yellow granite 200x100mm
- Basalt 200x100
- Resin bound gravel
- Yellow granite Varies widths/lenghts
- Dark granite Varies widths/lenghts
- Sports surface coloured
- Tactile paving
- Corduroy tactile (stairs)
- Step/ramp
- Existing tree
- Proposed tree
- Planting
- Hedge
- Bench
- Raised planter/Tiered seating
- Security bollard
- Retractable bollard
- Bus shelter
- Podium Lighting column
- Street lighting post
- Channel drain
- Drainage gully
- FFL Finish floor level
- Spot elevation
- FALL Fall
- Carpark vents
- Stairs (concrete and stone)
- Head of stairs barriers
- Blue badge carparks
- Water jets (Dry deck)
- Assistance dog facility

© COPYRIGHT. ALL RIGHTS RESERVED
THIS WORK IS COPYRIGHT AND CANNOT BE REPRODUCED OR COPIED IN ANY FORM OR BY ANY OTHER MEANS (GRAPHIC, ELECTRONIC OR MECHANICAL INCLUDING PHOTOCOPYING) WITHOUT THE WRITTEN PERMISSION OF POPULOUS ANY LICENSE, EXPRESS OR IMPLIED, TO USE THIS DOCUMENT FOR ANY PURPOSE WHATSOEVER IS RESTRICTED TO THE TERMS OF THE AGREEMENT OR IMPLIED AGREEMENT BETWEEN POPULOUS AND THE INSTRUCTING PARTY.

USE FIGURED DIMENSIONS IN PREFERENCE TO SCALED. CHECK ALL DIMENSIONS ON SITE BEFORE FABRICATION OR SETTING OUT

ARCHITECT

POPULOUS™

14 BLADES COURT | DEODAR ROAD | LONDON | SW15 2NU | UNITED KINGDOM
TELEPHONE +44 (0)20 8874 7666 FACSIMILE +44 (0)20 8874 7470
ALL PRODUCTION & INTELLECTUAL PROPERTY RIGHTS RESERVED © POPULOUS 2009

PROJECT NAME
NORTHUMBERLAND DEVELOPMENT PROJECT

DRAWING TITLE
LANDSCAPE
DETAILED AREA
SHEET 03 OF 04

STATUS		PROJECT No.
PLANNING		4494
DATE	SCALE	SIZE
14/09/2015	1:250	A1
DRAWN	CHECKED	APPROVED
PH	TJI	NK

AGENT	JOB No.	PHASE	TYPE	DRAWING	REV
POP	- 4494	- PLN	- GA	- 8003	- O