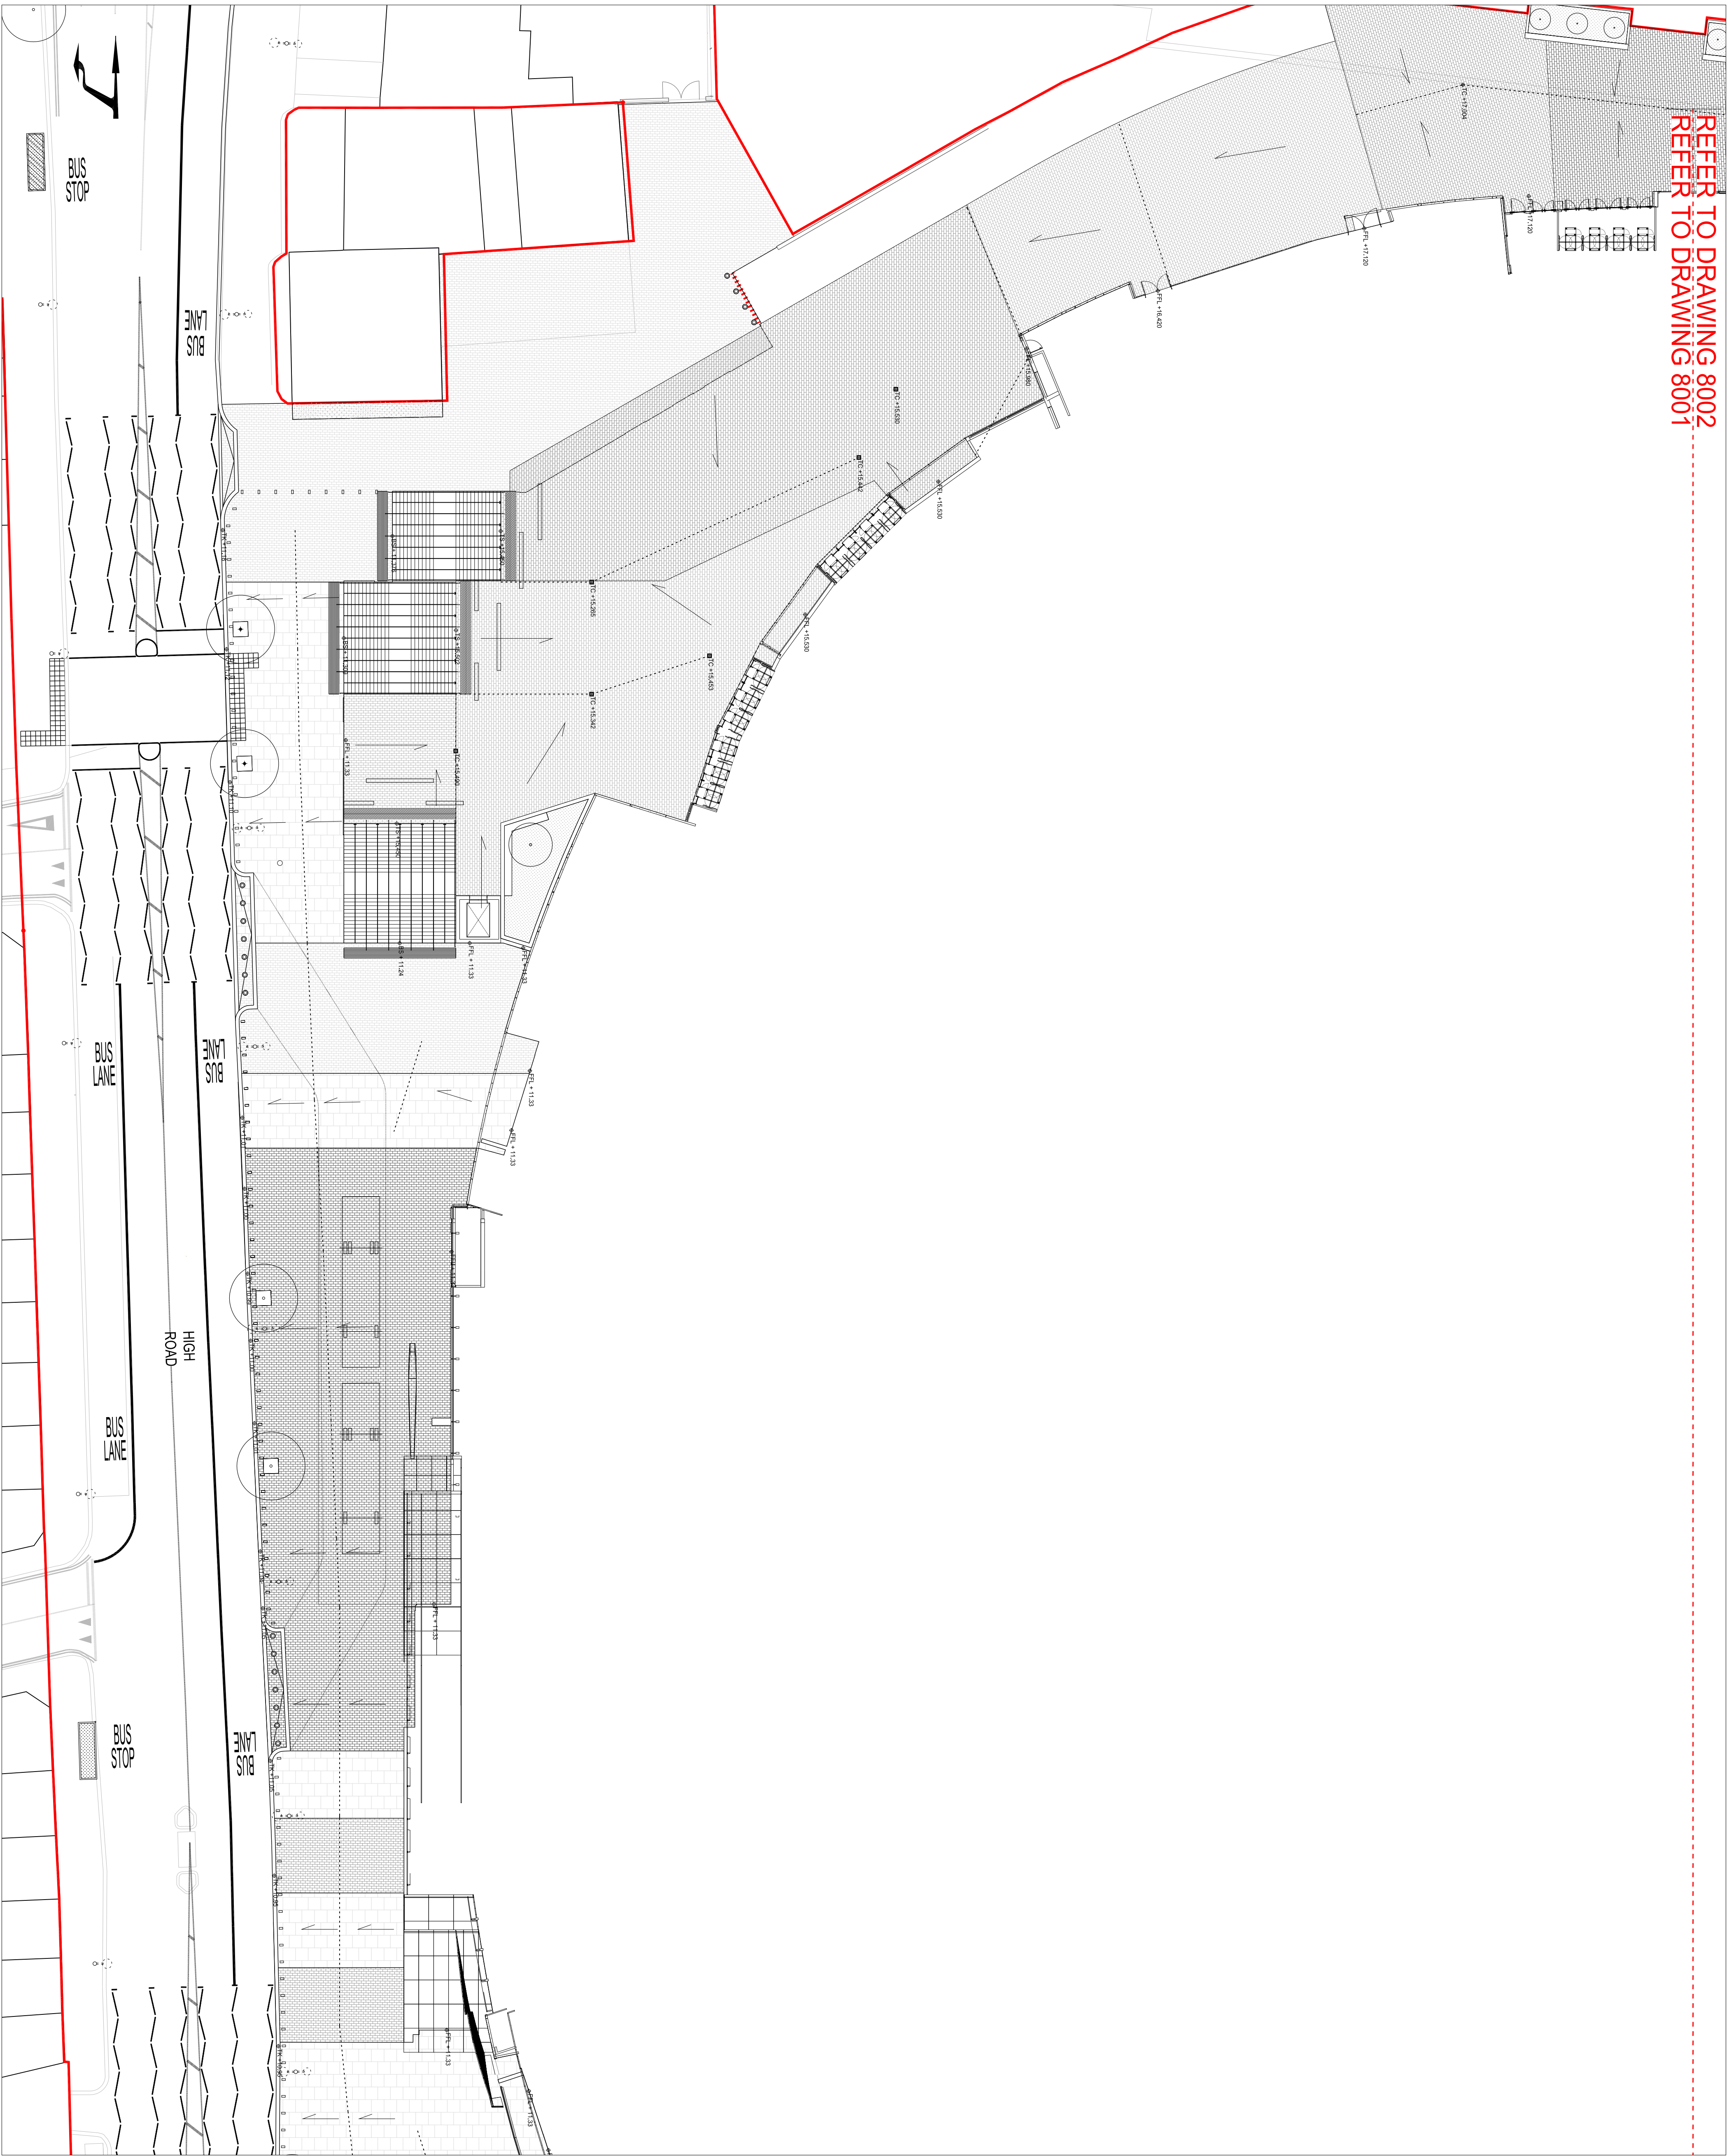
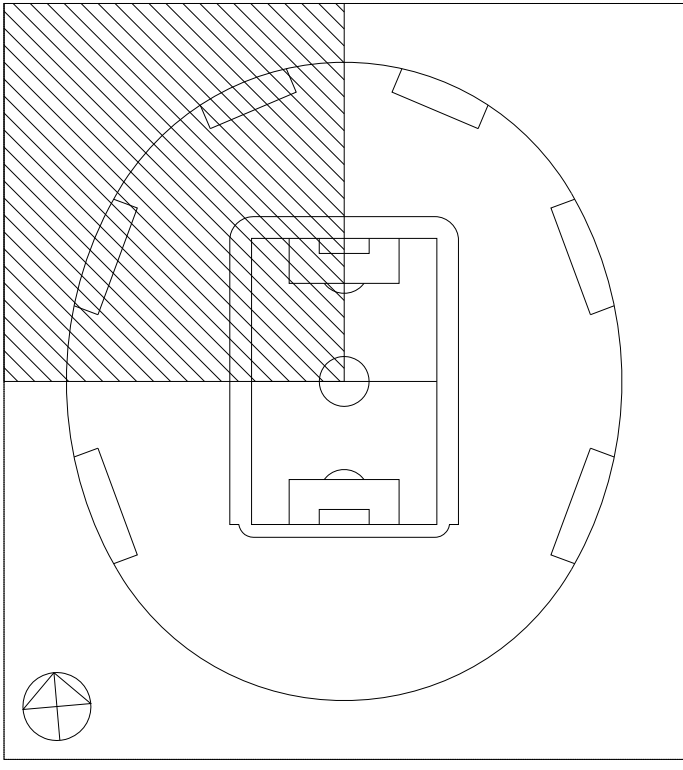


REFER TO DRAWING 8002
REFER TO DRAWING 8001

[illegible]

© COPYRIGHT, ALL RIGHTS RESERVED
THIS WORK IS COPYRIGHTED AND CANNOT BE REPRODUCED OR COPIED IN ANY FORM OR BY ANY OTHER MEANS (GRAPHIC, ELECTRONIC OR MECHANICAL INCLUDING PHOTOCOPYING) WITHOUT THE WRITTEN PERMISSION OF POPULOUS AND ITS LICENSEE. EXPRESSED OR IMPLIED. TO USE THIS DOCUMENT FOR ANY PURPOSE WHATSOEVER IS RESTRICTED TO THE TERMS OF THE AGREEMENT OR IMPLIED AGREEMENT BETWEEN POPULOUS AND THE INSTRUCTING PARTY.

USE FIGURED DIMENSIONS IN PREFERENCE TO SCALED. CHECK ALL DIMENSIONS ON SITE BEFORE FABRICATION OR SETTING OUT

ARCHITECT

POPULOUS™

14 BLADES COURT | DEODAR ROAD | LONDON | SW15 2NU | UNITED KINGDOM
TELEPHONE +44 (0)20 8874 7666 FACSIMILE +44 (0)20 8874 7470
ALL PRODUCTION & INTELLECTUAL PROPERTY RIGHTS RESERVED © POPULOUS 2009

ALL PRODUCTION & INTELLECTUAL PROPERTY RIGHTS RESERVED © POPULOUS 2009

PROJECT NAME

NORTHUMBERLAND DEVELOPMENT PROJECT

DRAWING TITLE

LANDS

DETAILED AREA

SHEET 01 OF 04

STATUS	PROJECT No.
--------	-------------

PLANNING 4494

DATE	SCALE	SIZE
------	-------	------

14/09/2015 1:2

DRAWN	CHECKED	APPROVED
-------	---------	----------

PH TJI NK

AGENT	JOB No.	PHASE	TYPE
-------	---------	-------	------

POP - 4494 - PLN - GA - 8001 - O