



Top of Roof 59.154
Top of Eaves 55.600
Level 9 Skybridge 48.895
LEVEL 6 36.970
LEVEL 5 32.345
LEVEL 4 28.155
LEVEL 3 24.155
LEVEL 2 19.530
LEVEL 1 - Podium 17.120
LEVEL 1 15.530
LEVEL 00 11.530
Level B1 North 7.775

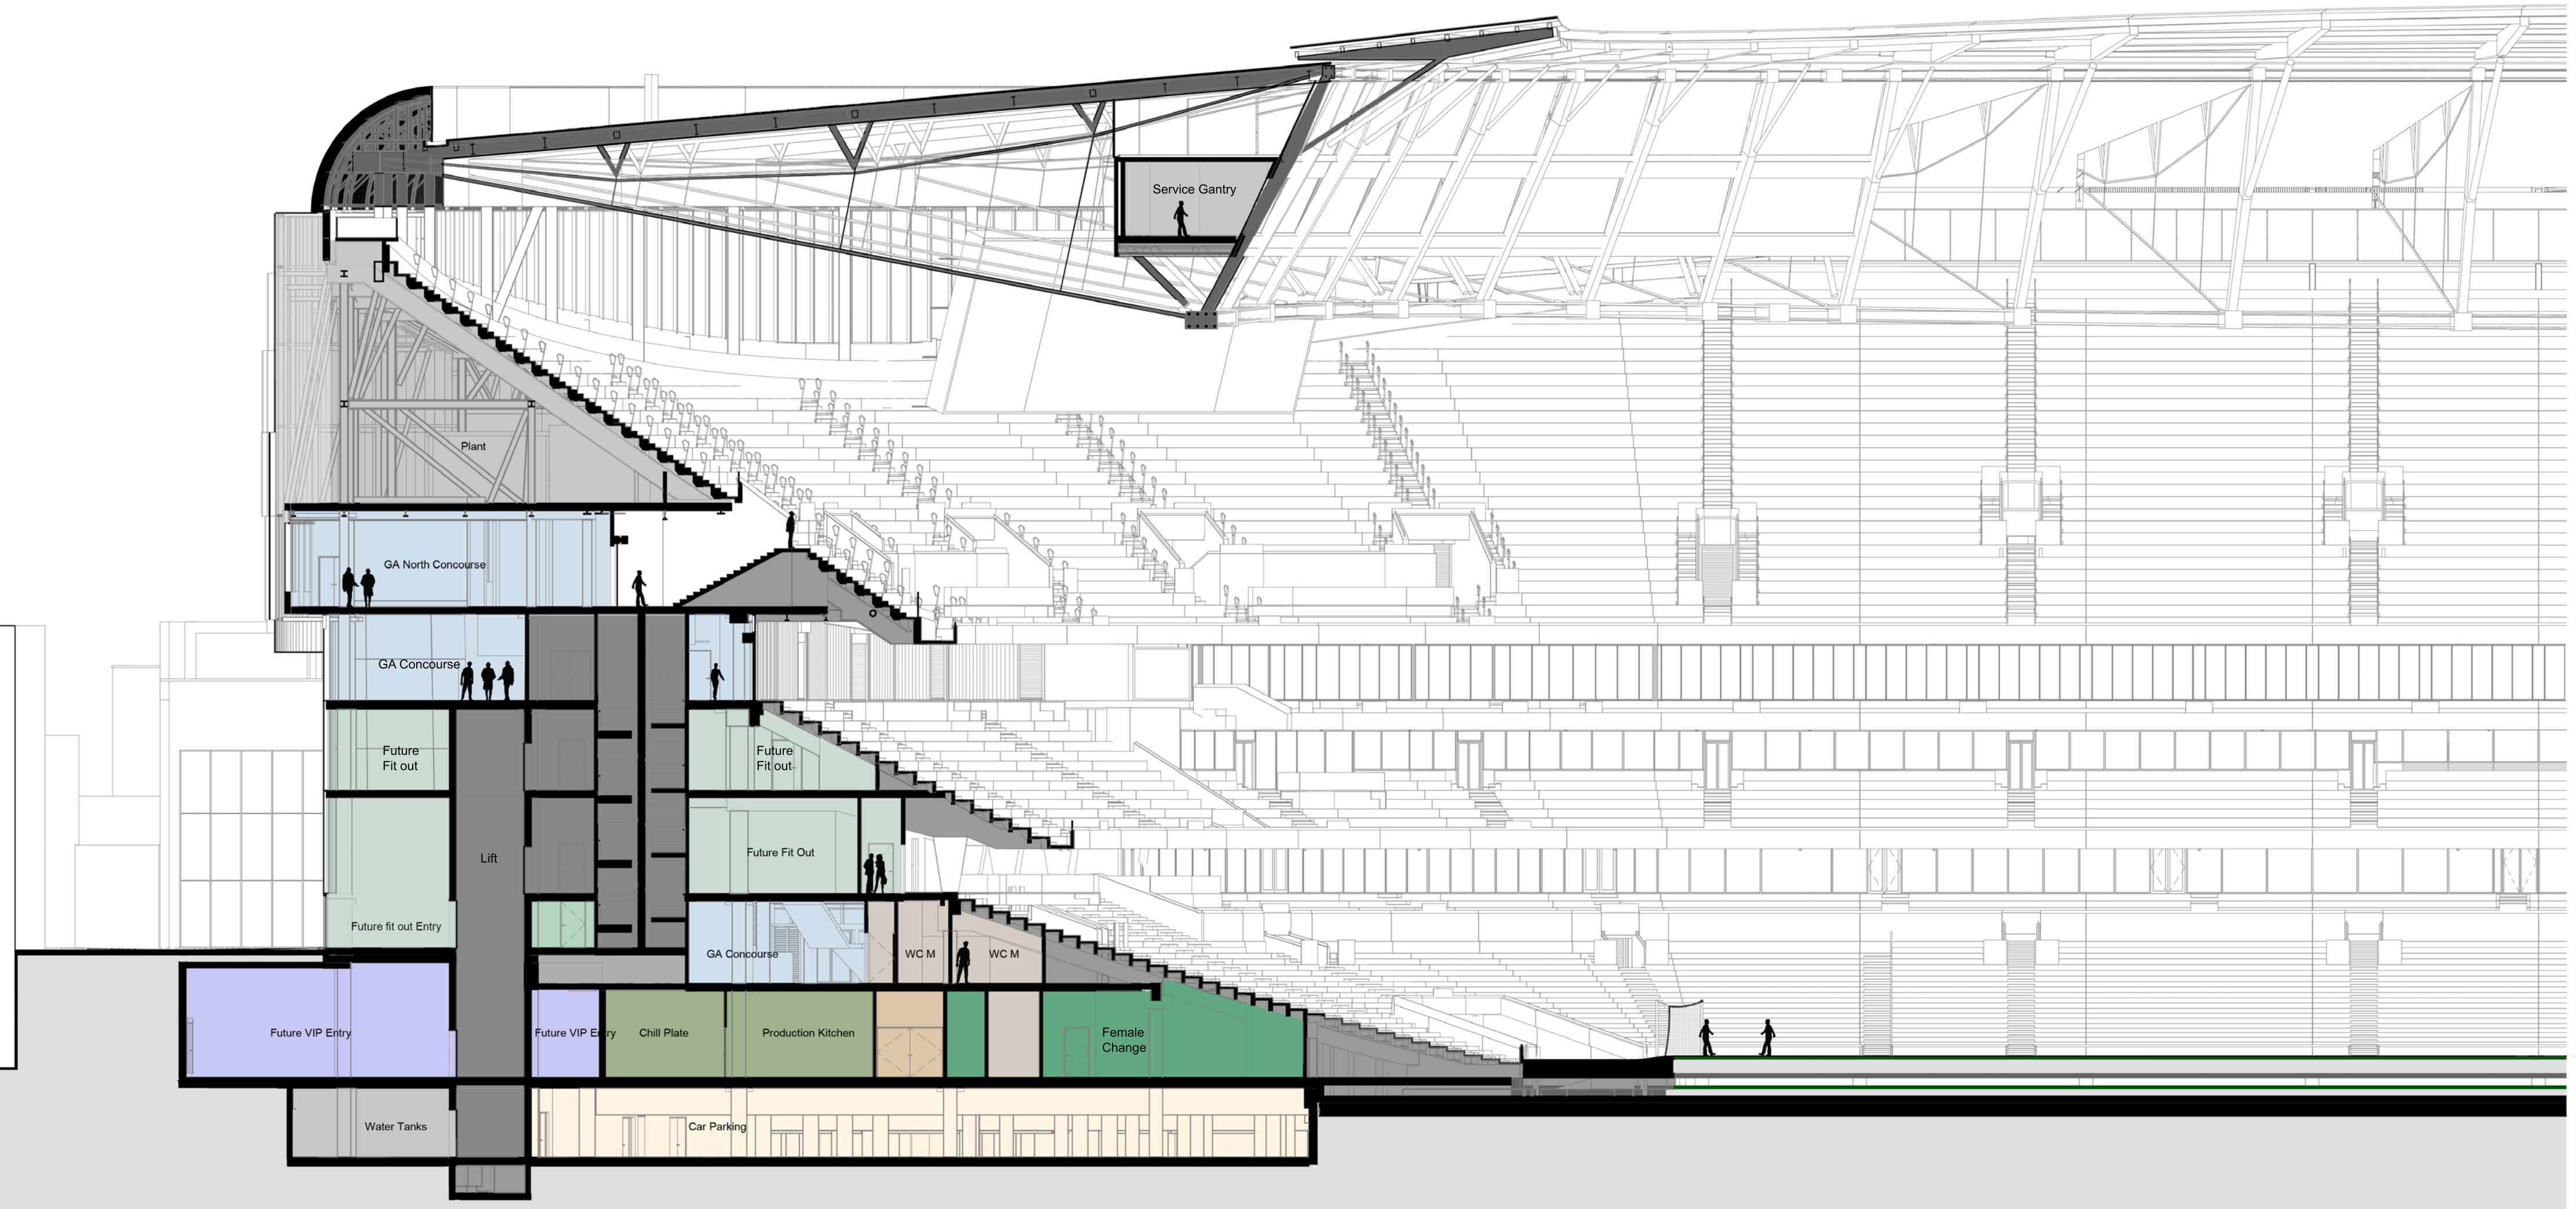

REVISIONS		
No.	DATE	DESCRIPTION
O	18/09/2015	PLANNING ISSUE

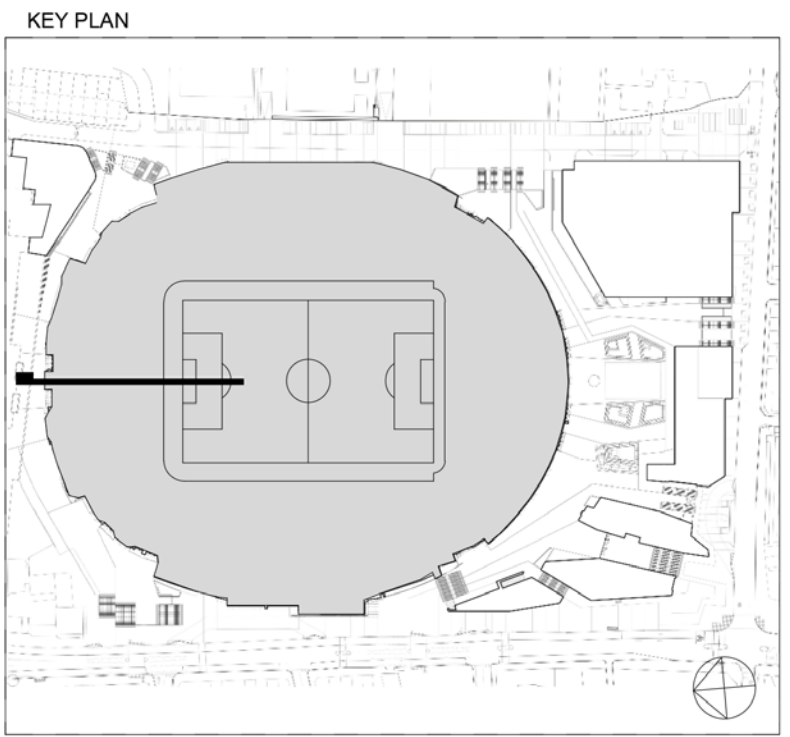

- COLOUR KEY
- GA Concourse
 - GA F&B
 - Premium Hospitality
 - Corporate Circulation
 - Corporate Bars
 - Restaurants & Suites
 - Toilets
 - Kitchens
 - Player Facilities
 - Press Facilities
 - THFC Offices
 - THFC Retail & Museum
 - Stadium Facilities & Storage
 - Venue Staff / Police / Medical
 - Vertical Circulation
 - Plant & Risers
 - Back of House Circulation
 - Parking
 - Future fit out
 - Press Facilities
 - Hospitality

© COPYRIGHT. ALL RIGHTS RESERVED
THIS WORK IS COPYRIGHT AND CANNOT BE REPRODUCED OR COPIED IN ANY FORM OR BY ANY OTHER MEANS (GRAPHIC, ELECTRONIC OR MECHANICAL INCLUDING PHOTOCOPYING) WITHOUT THE WRITTEN PERMISSION OF POPULOUS ANY LICENSE, EXPRESS OR IMPLIED, TO USE THIS DOCUMENT FOR ANY PURPOSE WHATSOEVER IS RESTRICTED TO THE TERMS OF THE AGREEMENT OR IMPLIED AGREEMENT BETWEEN POPULOUS AND THE INSTRUCTING PARTY
USE FIGURED DIMENSIONS IN PREFERENCE TO SCALED: CHECK ALL DIMENSIONS ON SITE BEFORE FABRICATION OR SETTING OUT
ARCHITECT
POPULOUS™
14 BLADES COURT | DEODAR ROAD | LONDON | SW15 2NU | UNITED KINGDOM
TELEPHONE +44 (0)20 8874 7666 FACSIMILE +44 (0)20 8874 7470
ALL PRODUCTION & INTELLECTUAL PROPERTY RIGHTS RESERVED © POPULOUS 2009

PROJECT NAME
NORTHUMBERLAND DEVELOPMENT PROJECT
DRAWING TITLE
THFC STADIUM
North Stand Section

STATUS		PROJECT No.	
PLANNING		4494	
DATE	SCALE	SIZE	
18/09/2015	1 : 200	A1	
DRAWN	CHECKED	APPROVED	
IL	DJ	TJ	
AGENT	JOB No.	PHASE	TYPE
POP	- 4494	- PLN	- SC
DRAWING		REV	
- 0184		- O	