



REVISIONS	
No.	DATE DESCRIPTION
0	14/09/2015 For Planning

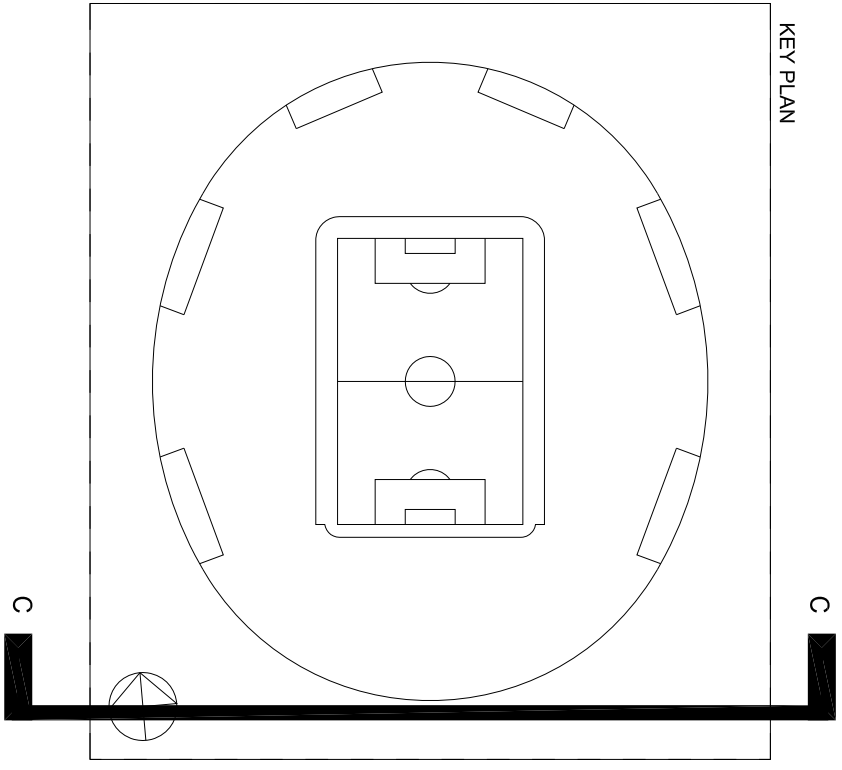

- ① STONE ROAD KERB
② SECURITY BOLLARD
③ PLATANUS X HISPANICA TREE
④ LIGHTING COLUMN
⑤ GRANITE YORKSTONE PAVING
⑥ RAISED PLANTER BENCH
⑦ METASECOIA GLYPSTROBOIDES TREE
⑧ YEW HEDGES (VARYING HEIGHTS)
⑨ VENTS

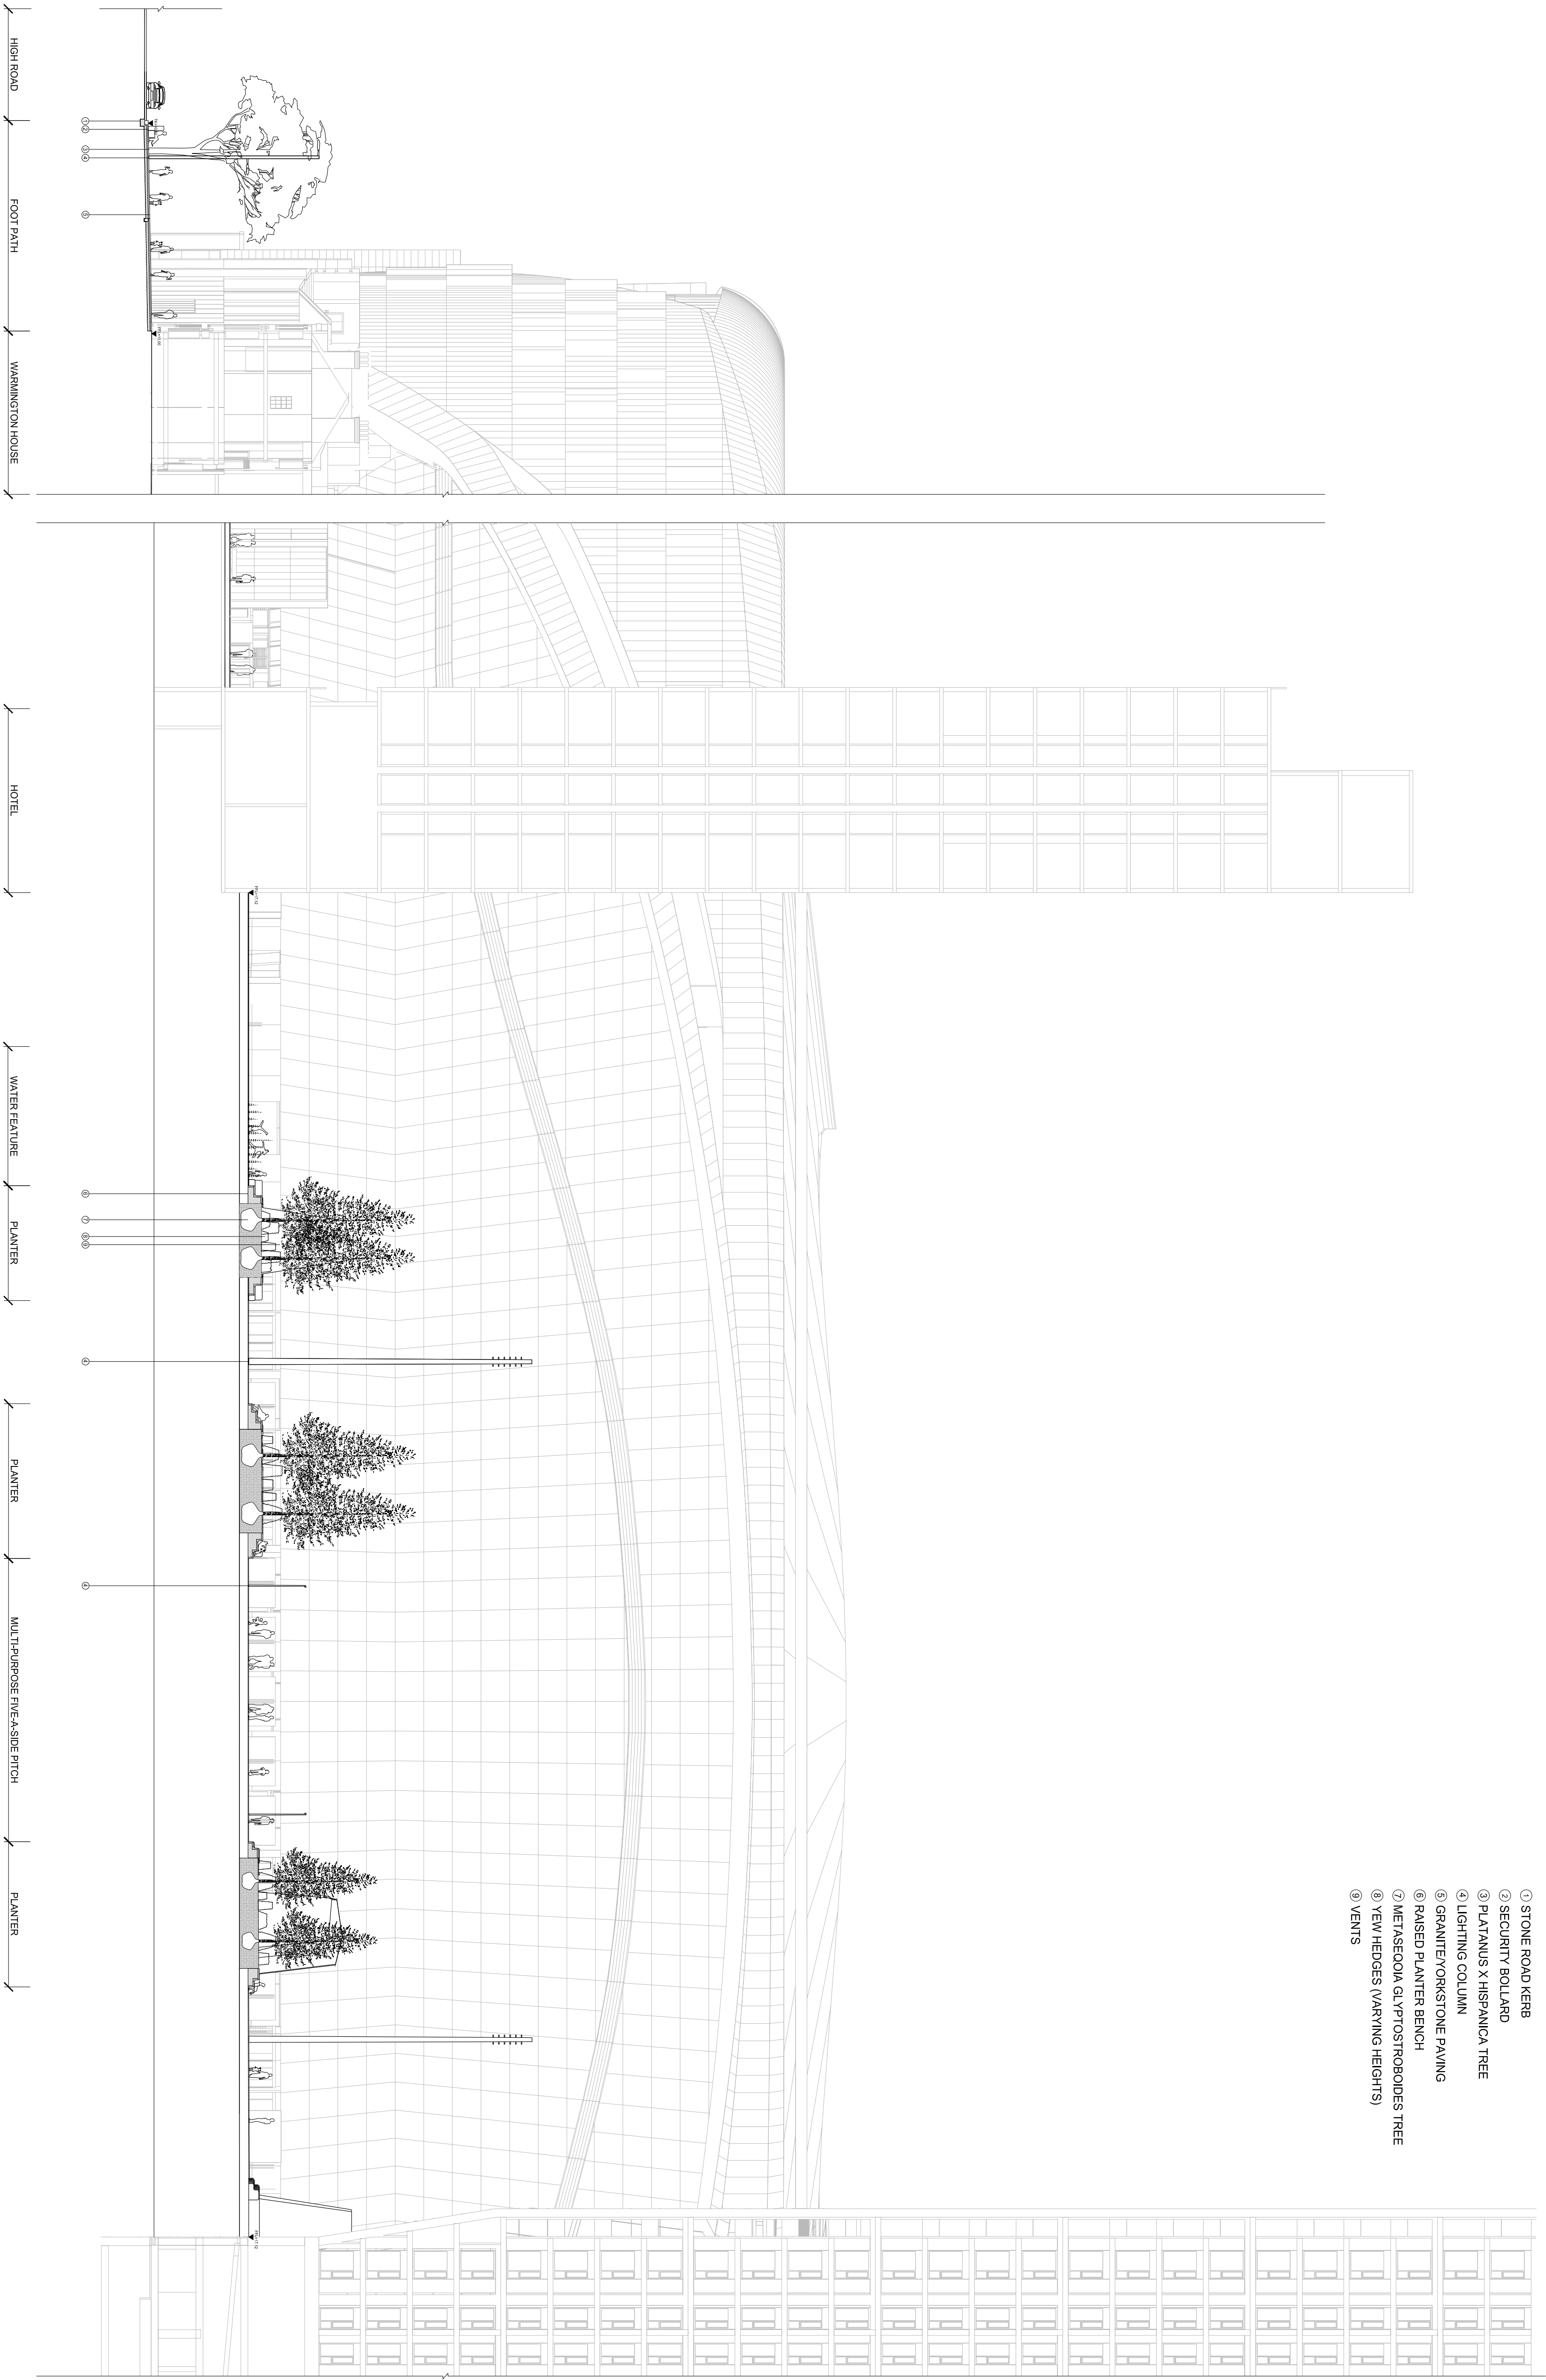

© COPYRIGHT. ALL RIGHTS RESERVED

THIS WORK IS COPYRIGHT AND CANNOT BE REPRODUCED OR COPIED IN ANY FORM OR BY ANY MEANS, ELECTRONIC OR MECHANICAL, INCLUDING PHOTOCOPYING, RECORDING, OR BY ANY INFORMATION STORAGE AND RETRIEVAL SYSTEM, WITHOUT THE WRITTEN PERMISSION OF POPULOUS. ANY UNAUTHORIZED REPRODUCTION OR USE OF THIS WORK IS STRICTLY PROHIBITED. THE DESIGNER ASSUMES NO LIABILITY FOR THE ACCURACY OF THE INFORMATION PROVIDED IN THIS DOCUMENT OR FOR THE RESULTS OF ANY ACTION TAKEN IN RELIANCE ON THE INFORMATION PROVIDED. THE DESIGNER'S LIABILITY IS LIMITED TO THE DESIGNER'S PROFESSIONAL FEES AND THE INSTRUCTIONS PROVIDED.

USE FIGURED DIMENSIONS AS REFERENCE. TO SCALE. CHECK ALL DIMENSIONS ON SITE. USE DATE OF REVISION ON SET AND SET.

ARCHITECT

POPULOUS™

14 BLAKES COURT LONDON ROAD 1 LONDON E15 2NU UNITED KINGDOM
TELEPHONE +44 (0)20 8874 7666 FACSIMILE +44 (0)20 8874 7470
ALL INTELLECTUAL PROPERTY RIGHTS RESERVED © POPULOUS 2009

PROJECT NAME

NORTHUMBERLAND DEVELOPMENT PROJECT

DRAWING TITLE

LANDSCAPE SITE SECTIONS SHEET 02 OF 02

STATUS

PROJECT No. 4494

PLANNING

DATE 14/09/2015

SCALE 1:250

SIZE A1

DRAWN

PH TJI

CHECKED NK

APPROVED

AGENT

JOB No.

PHASE

TYPE

DRAWING

REV

POP - 4494 - PLN - SC

- 8007 - O