

Top of Roof 59.154

Top of Eaves 55.600

LEVEL 9 47.865

LEVEL 8 44.420

LEVEL 7 40.770

LEVEL 6 38.970

LEVEL 5 32.345

LEVEL 4 28.155


LEVEL 3 24.155

LEVEL 2 19.530


LEVEL 1 15.530

LEVEL 00 11.530

Level B1 North 7.775

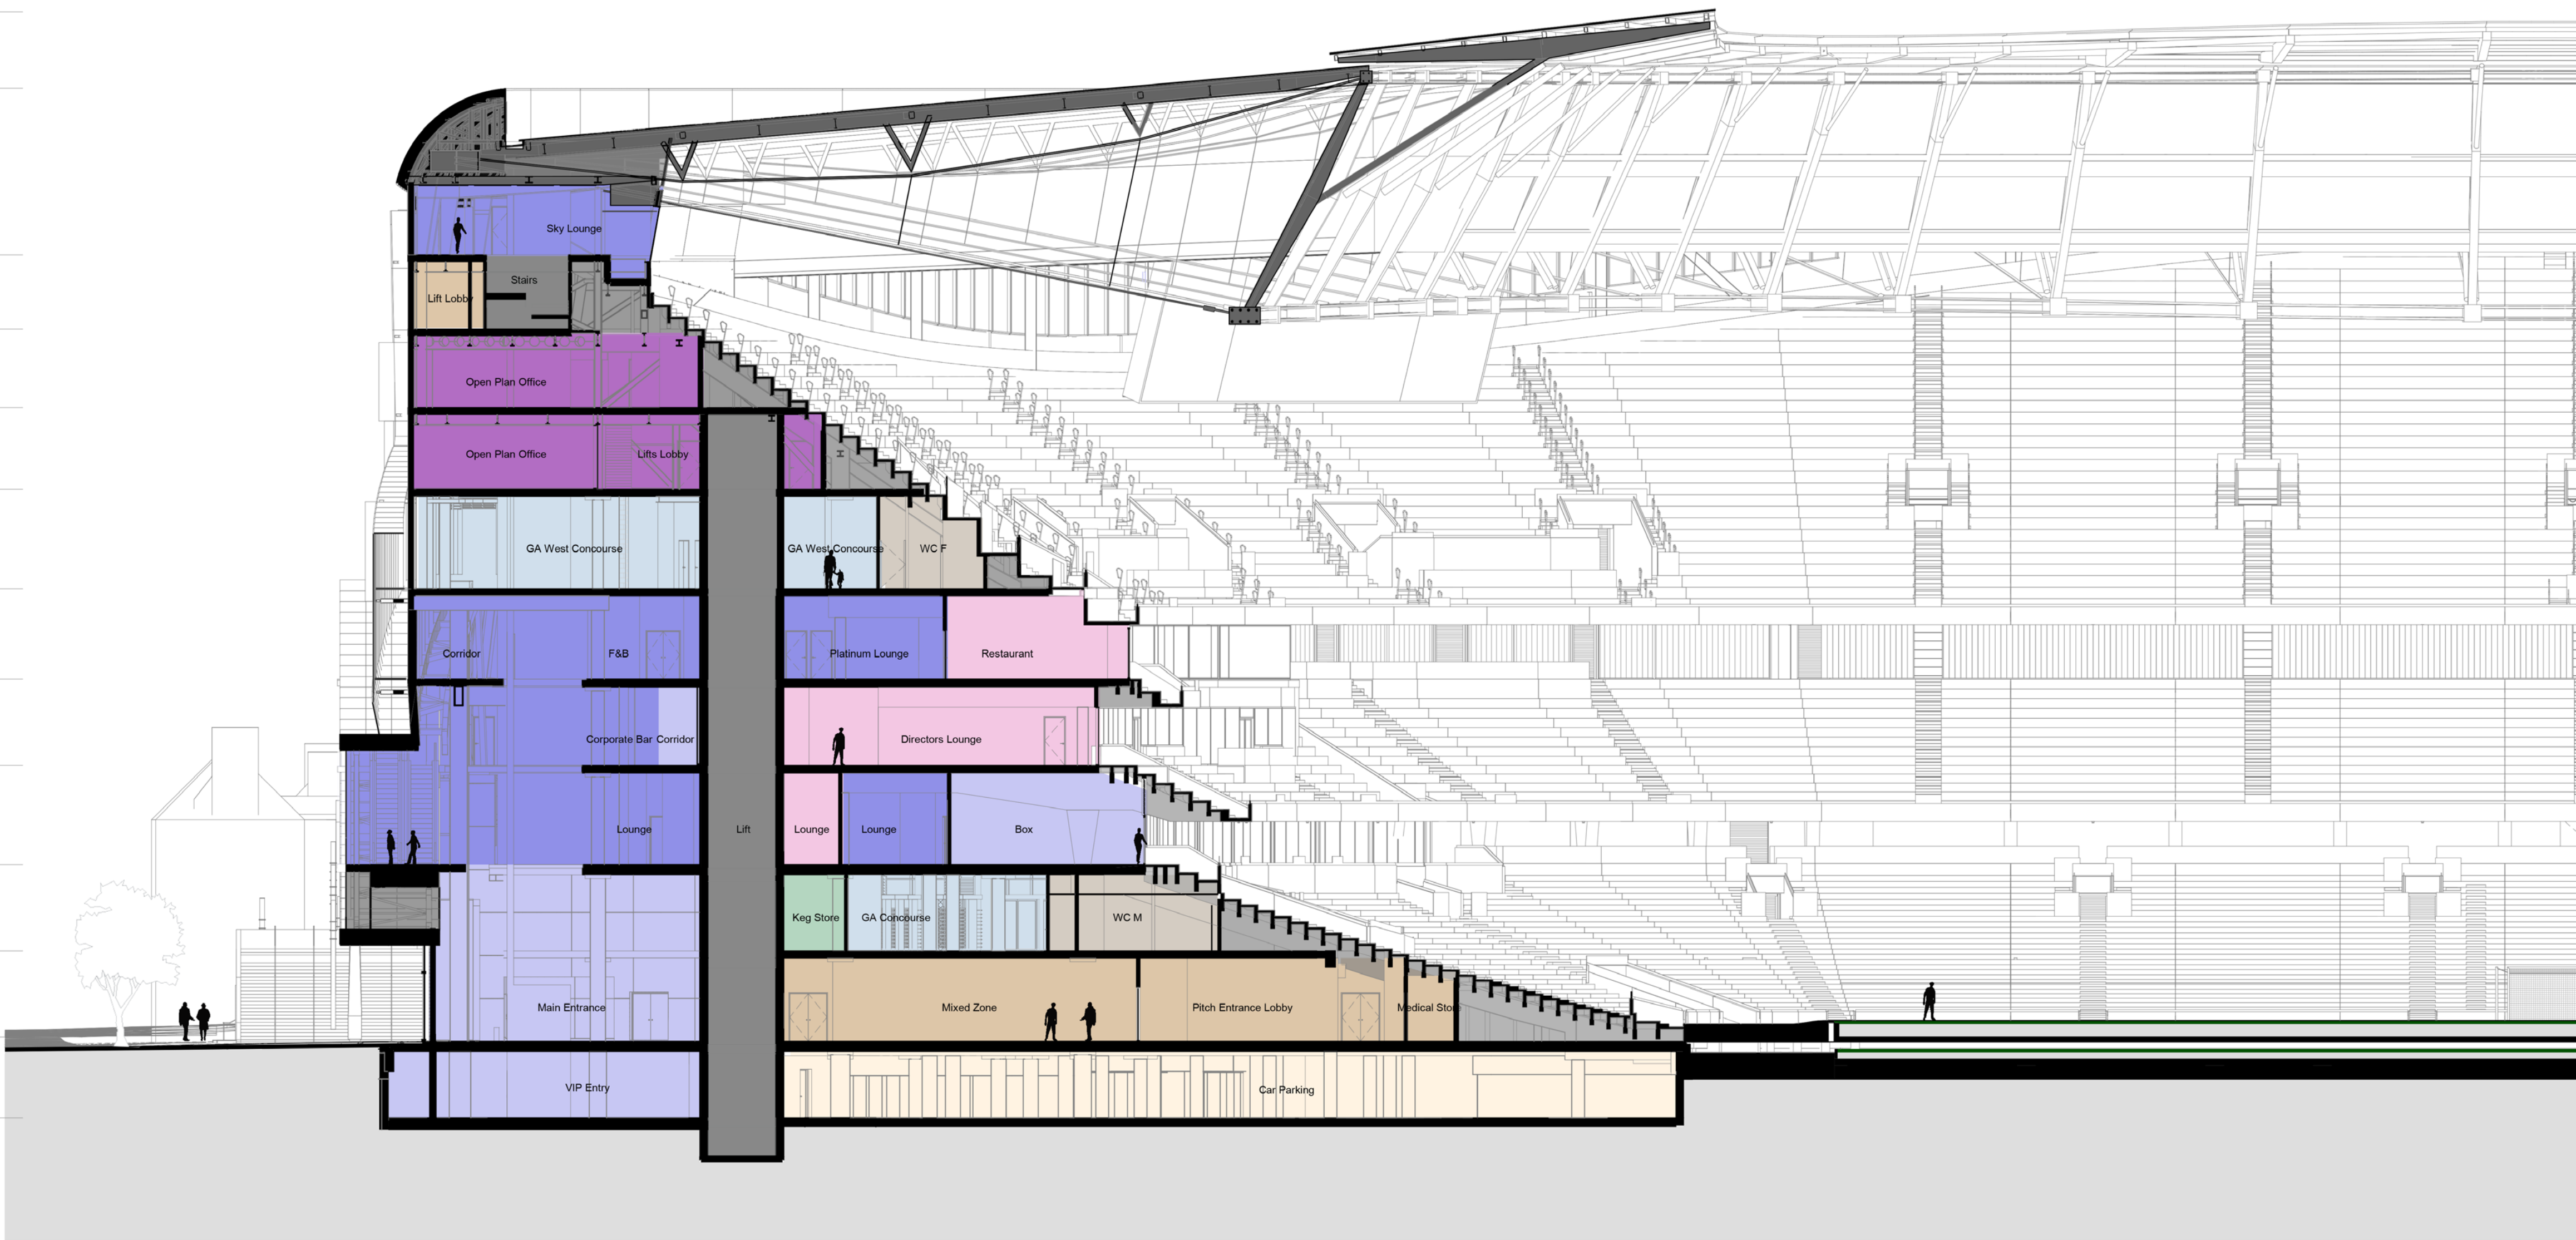

REVISIONS		
No.	DATE	DESCRIPTION
O	18/09/2015	PLANNING ISSUE

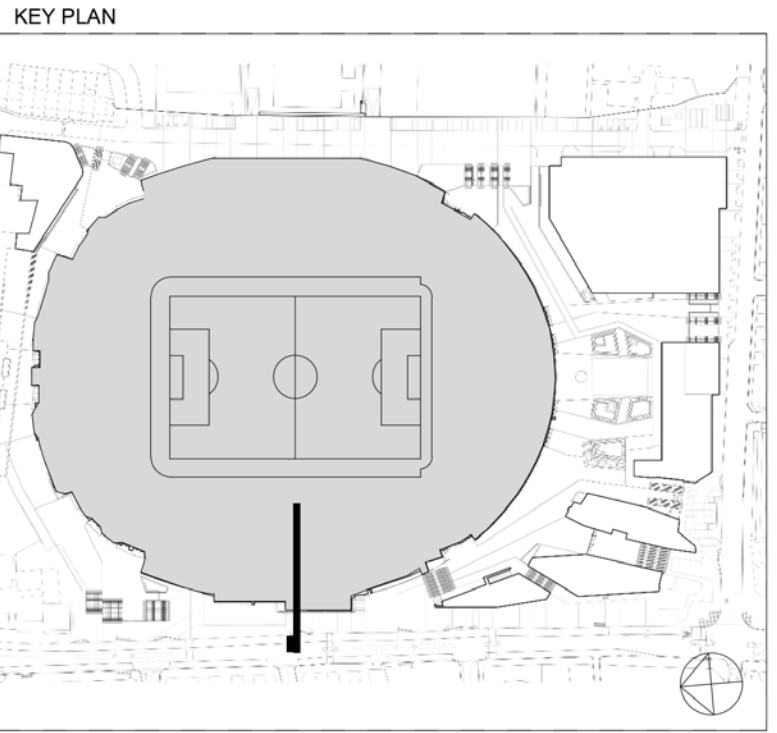

- COLOUR KEY
- GA Concourse
 - GA F&B
 - Premium Hospitality
 - Corporate Circulation
 - Corporate Bars
 - Restaurants & Suites
 - Toilets
 - Kitchens
 - Player Facilities
 - Press Facilities
 - THFC Offices
 - THFC Retail & Museum
 - Stadium Facilities & Storage
 - Venue Staff / Police / Medical
 - Vertical Circulation
 - Plant & Risers
 - Back of House Circulation
 - Parking
 - Future fit out
 - Press Facilities
 - Hospitality

© COPYRIGHT. ALL RIGHTS RESERVED

THIS WORK IS COPYRIGHT AND CANNOT BE REPRODUCED OR COPIED IN ANY FORM OR BY ANY OTHER MEANS (GRAPHIC, ELECTRONIC OR MECHANICAL INCLUDING PHOTOCOPYING) WITHOUT THE WRITTEN PERMISSION OF POPULOUS ANY LICENSE, EXPRESS OR IMPLIED, TO USE THIS DOCUMENT FOR ANY PURPOSE WHATSOEVER IS RESTRICTED TO THE TERMS OF THE AGREEMENT OR IMPLIED AGREEMENT BETWEEN POPULOUS AND THE INSTRUCTING PARTY

USE FIGURED DIMENSIONS IN PREFERENCE TO SCALED. CHECK ALL DIMENSIONS ON SITE BEFORE FABRICATION OR SETTING OUT

ARCHITECT

POPULOUS™

14 BLADES COURT | DEODAR ROAD | LONDON | SW15 2NU | UNITED KINGDOM
TELEPHONE +44 (0)20 8874 7666 FACSIMILE +44 (0)20 8874 7470
ALL PRODUCTION & INTELLECTUAL PROPERTY RIGHTS RESERVED © POPULOUS 2009

PROJECT NAME

NORTHUMBERLAND DEVELOPMENT PROJECT

DRAWING TITLE

THFC STADIUM
West Stand Section

STATUS				PROJECT No.	
PLANNING				4494	
DATE		SCALE		SIZE	
18/09/2015		1 : 200		A1	
DRAWN	CHECKED	APPROVED			
IL	DJ	TJ			
AGENT	JOB No.	PHASE	TYPE	DRAWING	REV
POP	- 4494	- PLN	- SC	- 0182	- O