


Notes : - For information regarding the detailed application please refer to main stadium development drawings by Populous  
- Detailed building envelope design may deviate by up to 500mm from the shown perimeter of buildings provided it remains within the Outline Application Boundary

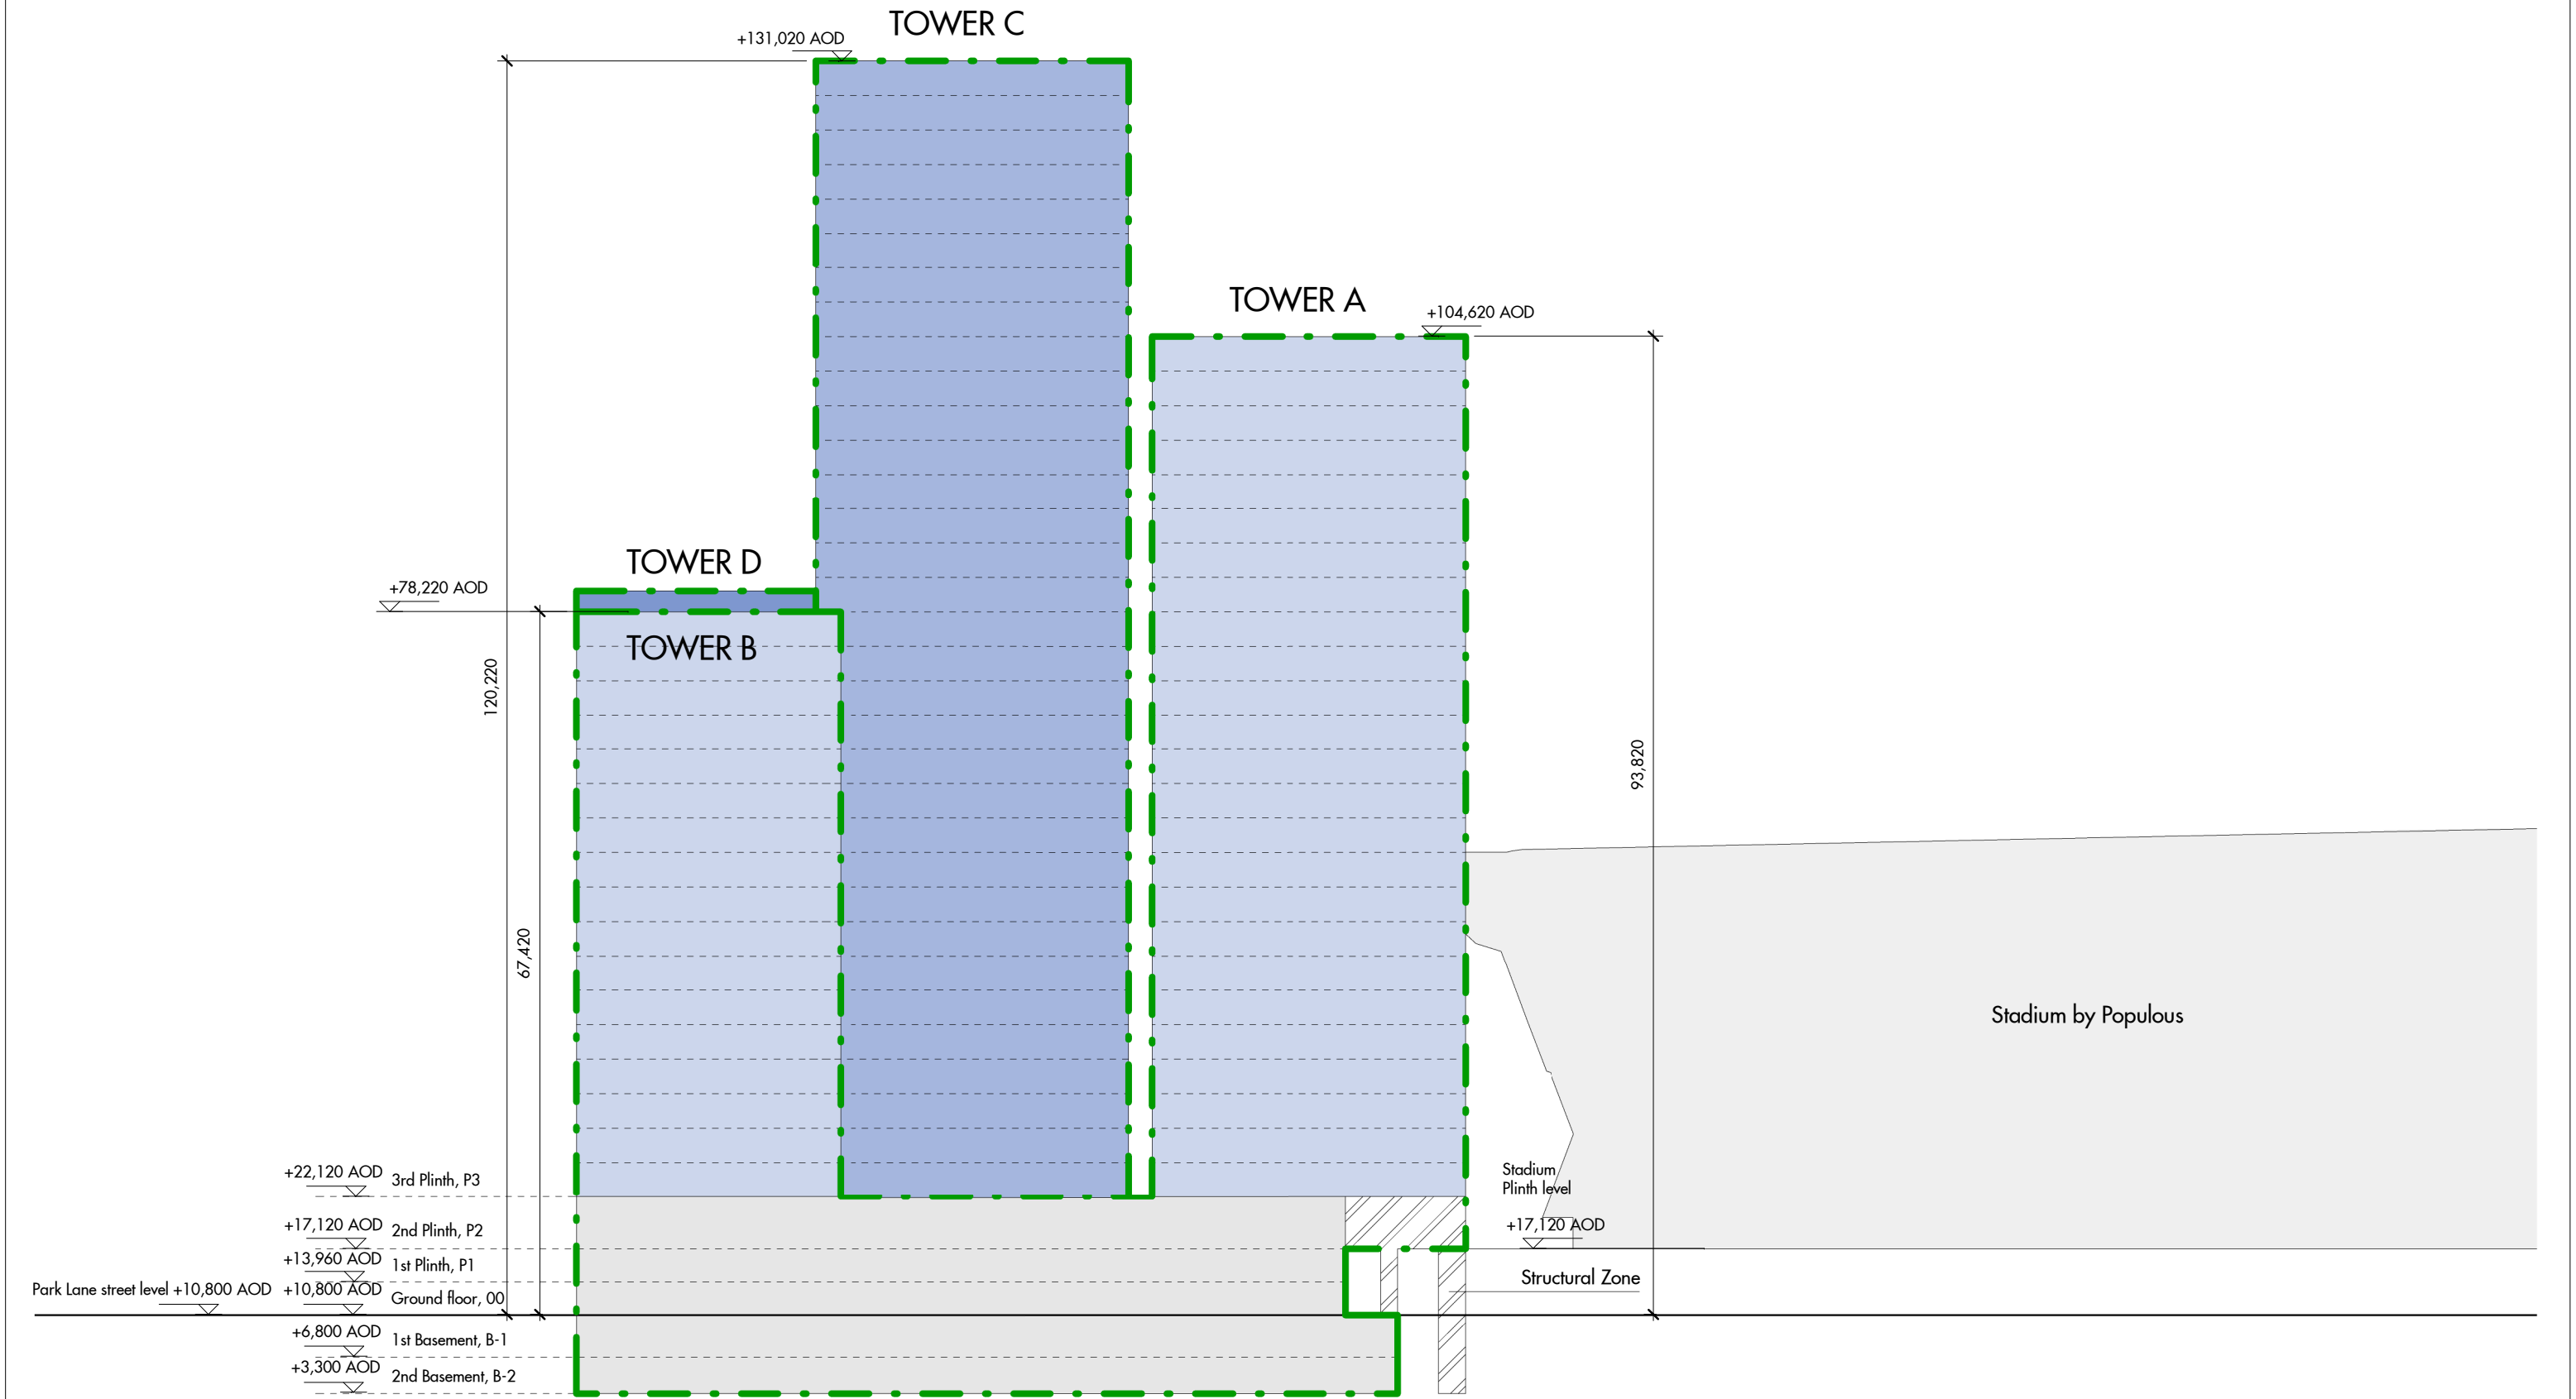

| REV | DATE       | DESCRIPTION                      |
|-----|------------|----------------------------------|
| P1  | 03.08.2015 | First Issue: DRAFT               |
| P2  | 18.08.2015 | General Amendments: DRAFT        |
| P3  | 28.08.2015 | Final Coordination Issue: DRAFT  |
| P4  | 14.09.2015 | Final Issue for Outline Planning |
|     |            |                                  |
|     |            |                                  |
Do not scale from this drawing. Use figured dimensions only. Figured dimensions are in millimetres. All levels are in metres. All dimensions and levels shall be verified on site before proceeding with works. Detailed site survey to be carried out to verify positions and level relationships with site features and ordnance survey. Boundaries are indicative only and are to be verified by others.

This drawing is to be read in conjunction with other documentation from the architect, design team, main contractor and employer's agent. The architect must be notified of any discrepancies.

Where building components are described in the specification as contractor designed, "construction" information relating to those components that are shown on this drawing represents design intent only.

**LEGEND**

Outline Application Planning Boundary

Full Application Planning Boundary