


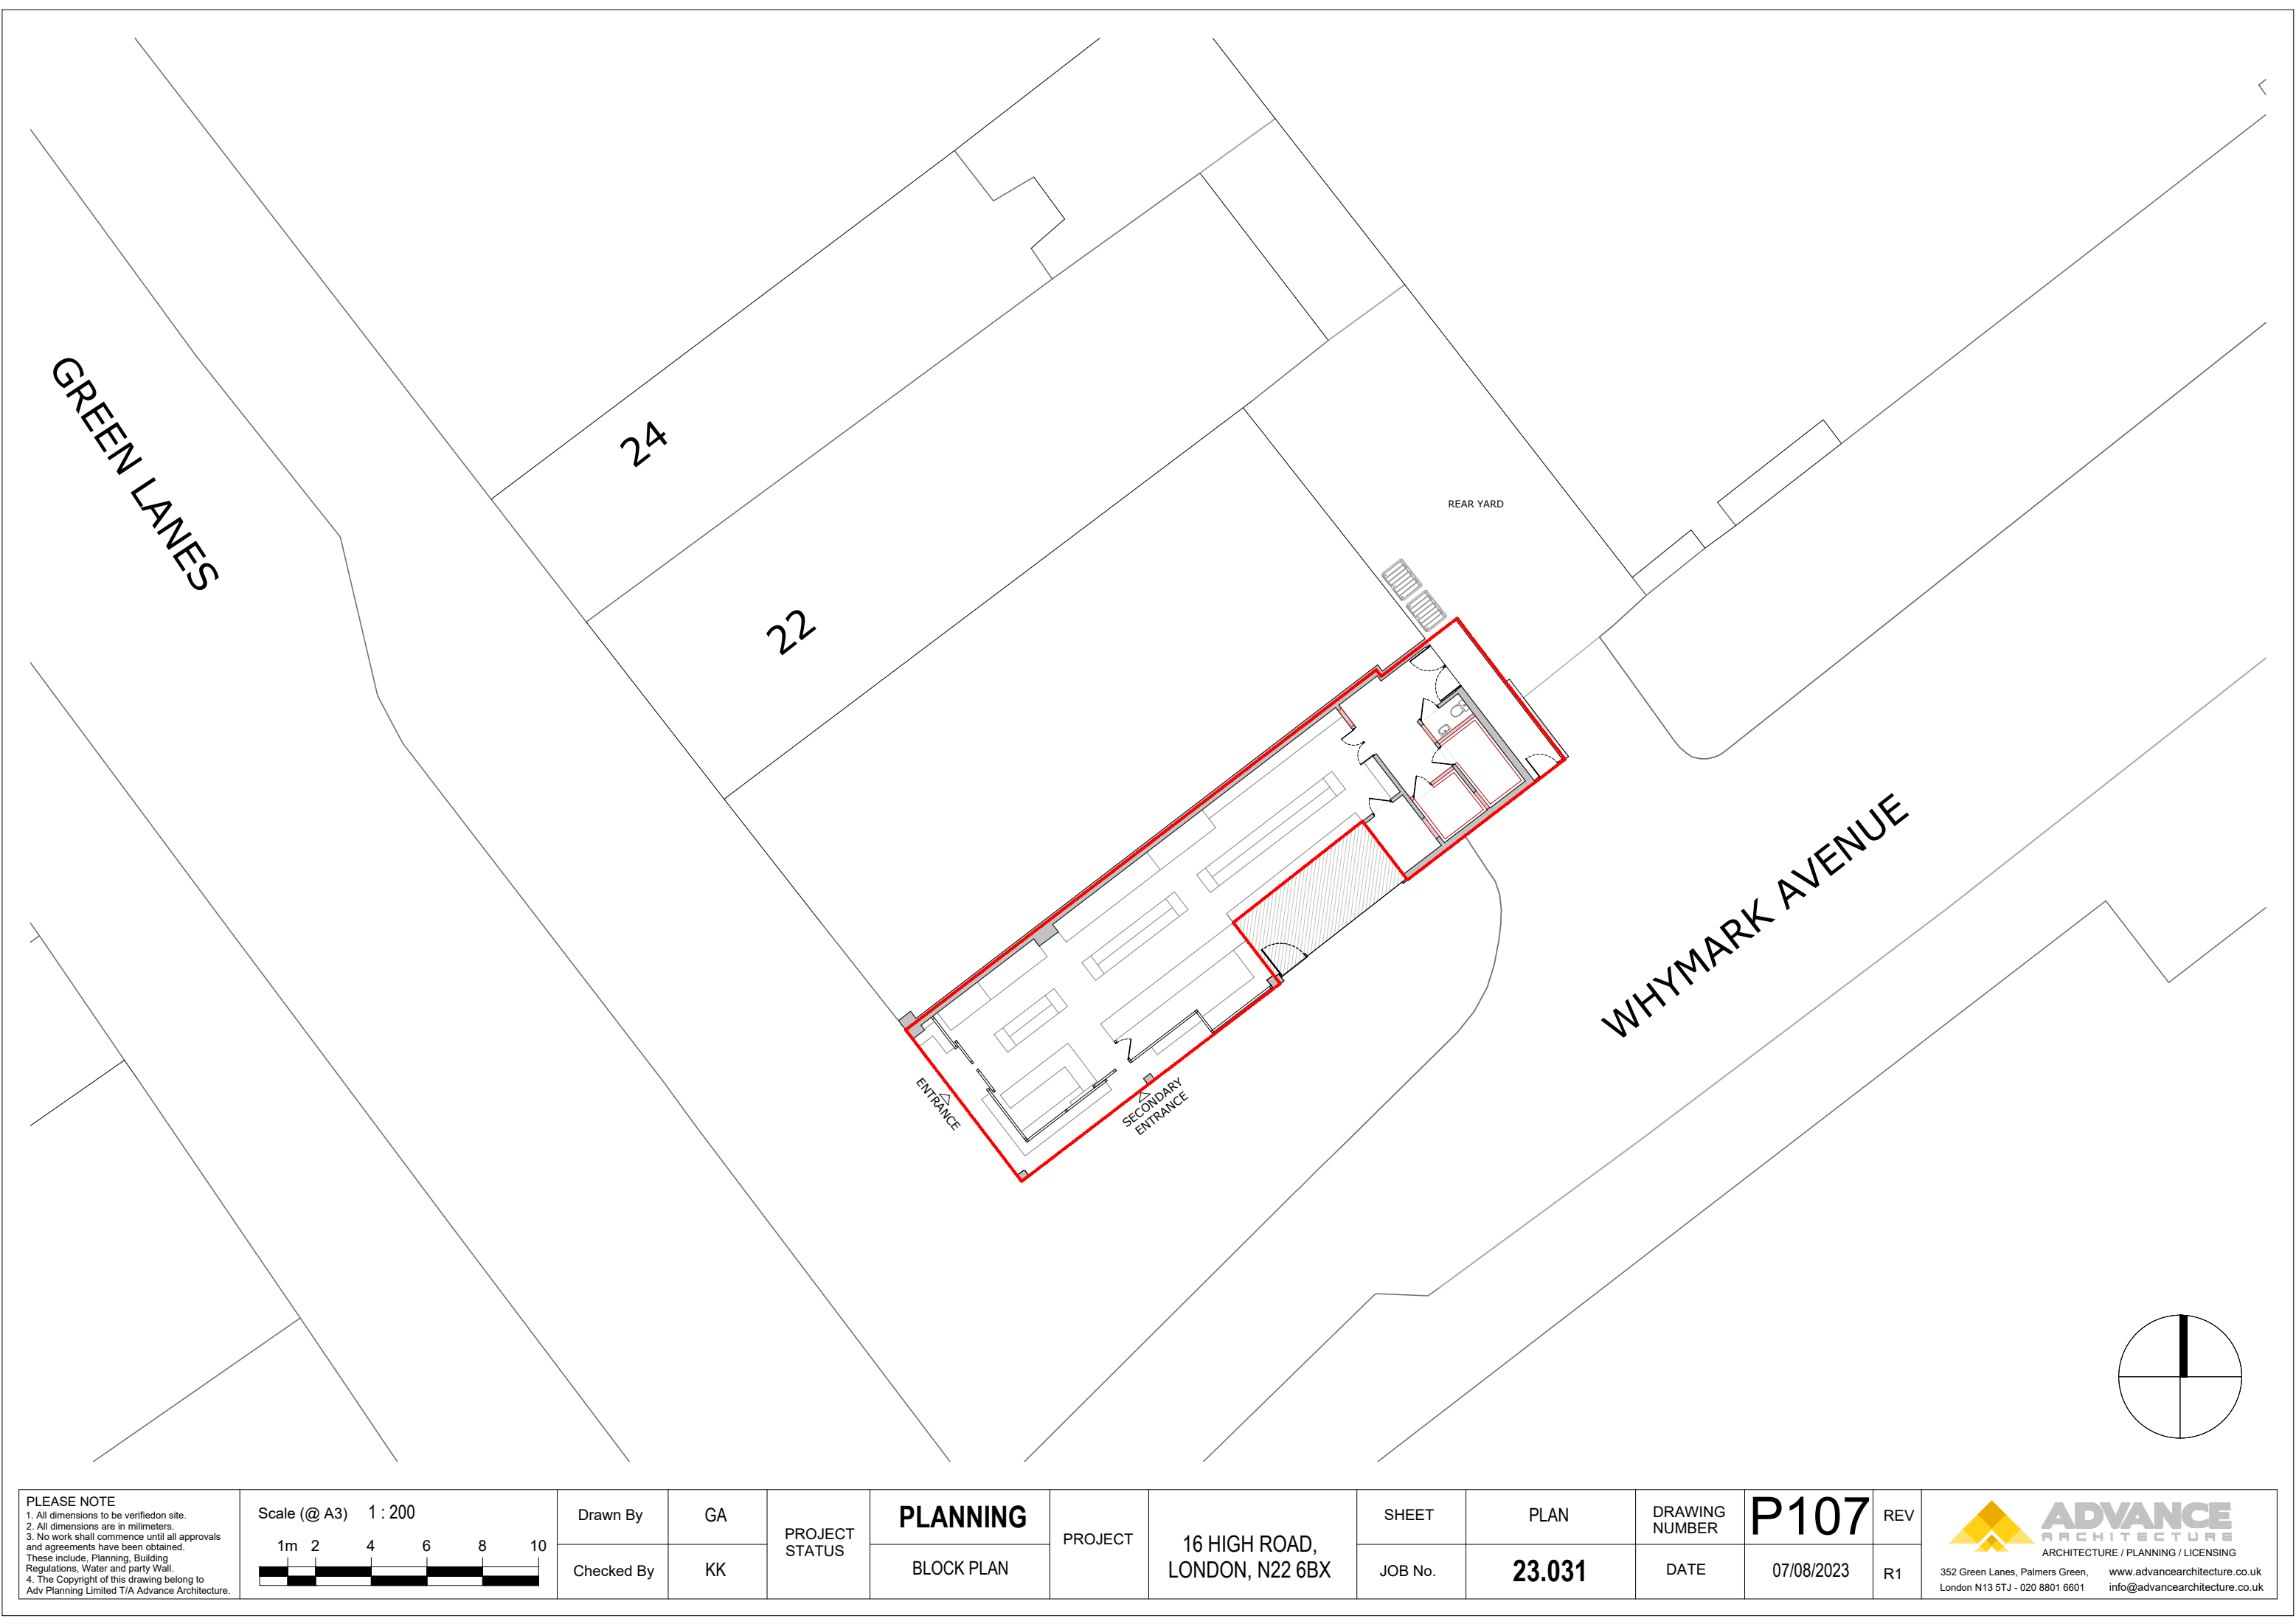

PLEASE NOTE 1. All dimensions to be verified on site. 2. All dimensions are in millimeters. 3. No work shall commence until all approvals and agreements have been obtained. These include, Planning, Building Regulations, Water and party Wall. 4. The Copyright of this drawing belong to Adv Planning Limited T/A Advance Architecture.	Scale (@ A3) 1 : 200 1m 2 4 6 8 10	Drawn By	GA	PROJECT STATUS	PLANNING	PROJECT	16 HIGH ROAD, LONDON, N22 6BX	SHEET	PLAN	DRAWING NUMBER	P107	REV	ADVANCE ARCHITECTURE ARCHITECTURE / PLANNING / LICENSING 352 Green Lanes, Palmers Green, London N13 5TJ - 020 8801 6601 www.advancearchitecture.co.uk info@advancearchitecture.co.uk
		Checked By	KK		BLOCK PLAN			JOB No.	23.031	DATE	07/08/2023	R1	