



GROUND FLOOR FIRE EVACUATION PLAN

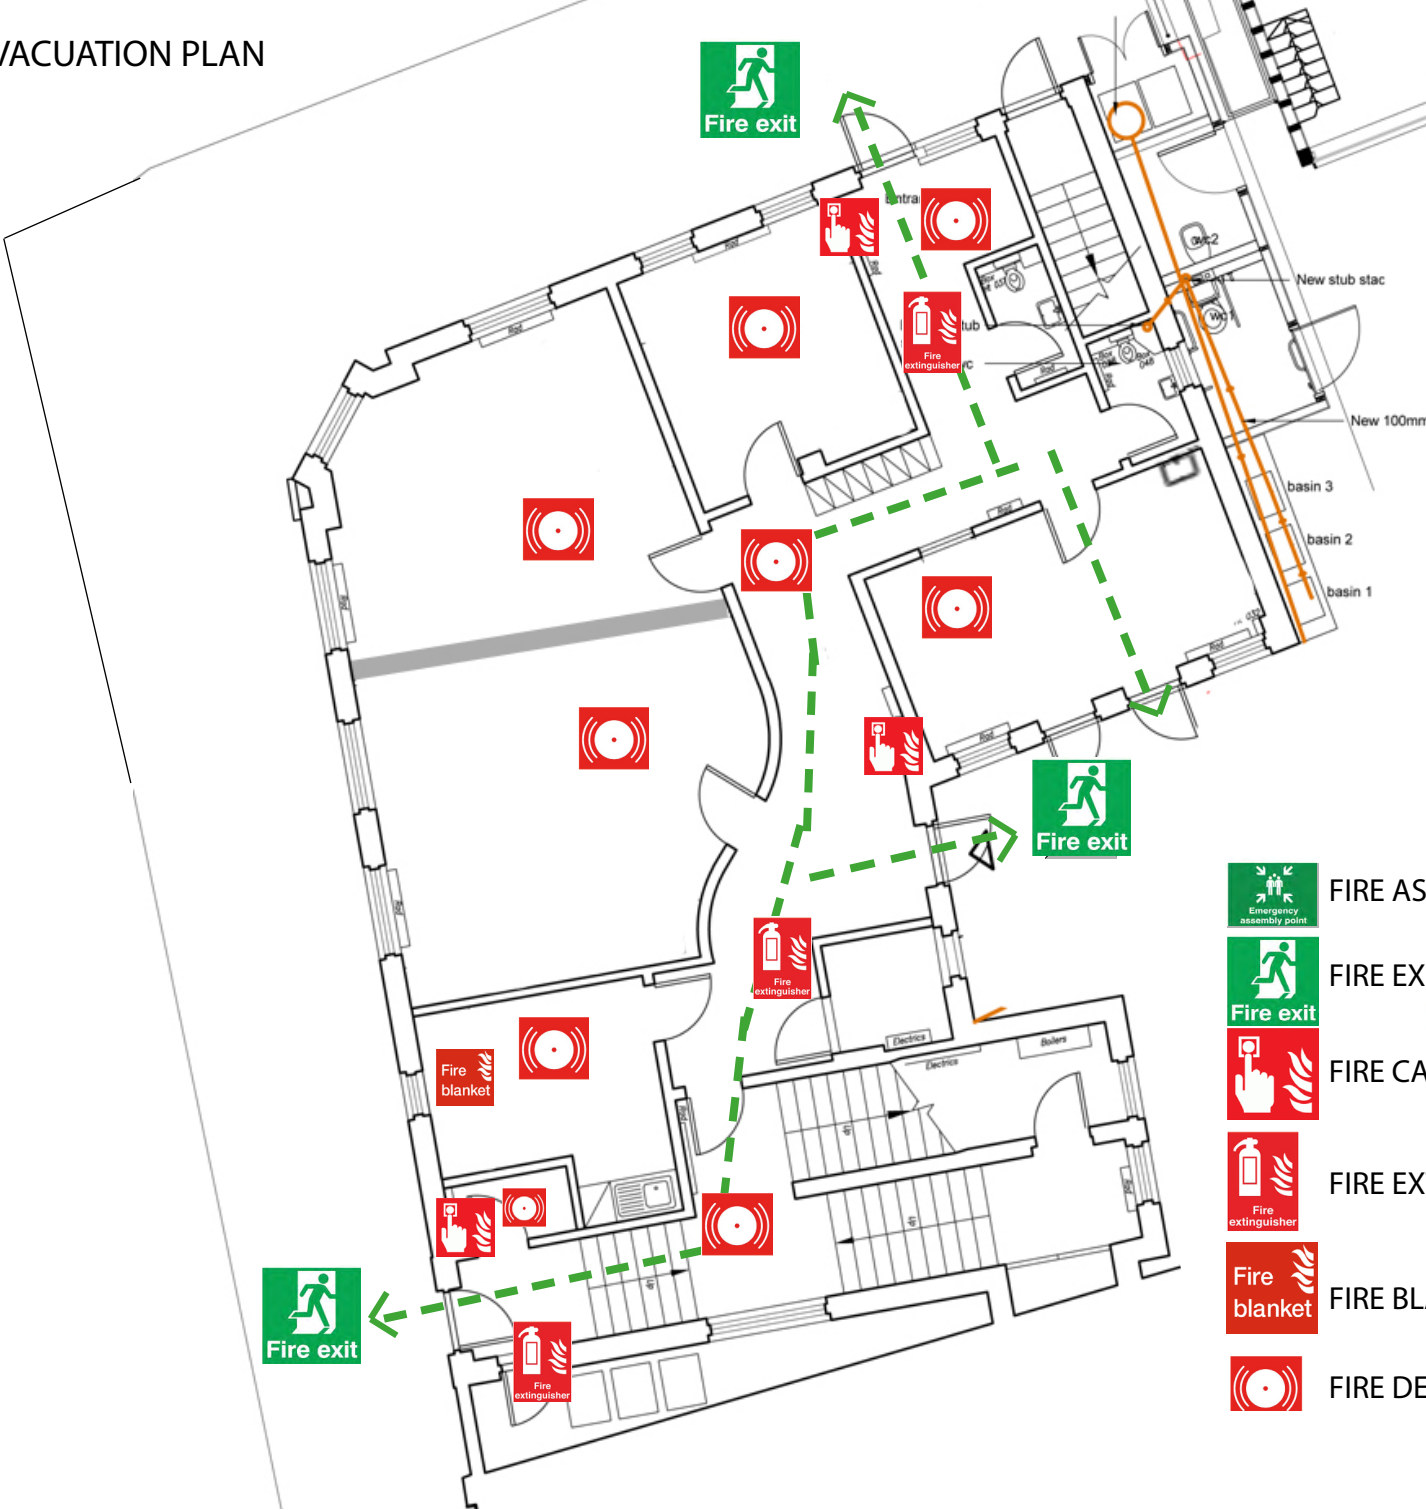


-  FIRE ASSEMBLY POINT
-  FIRE EXIT
-  FIRE CALL POINT
-  FIRE EXTINGUISHER
-  FIRE BLANKET
-  FIRE DETECTOR

FIRST FLOOR FIRE EVACUATION PLAN

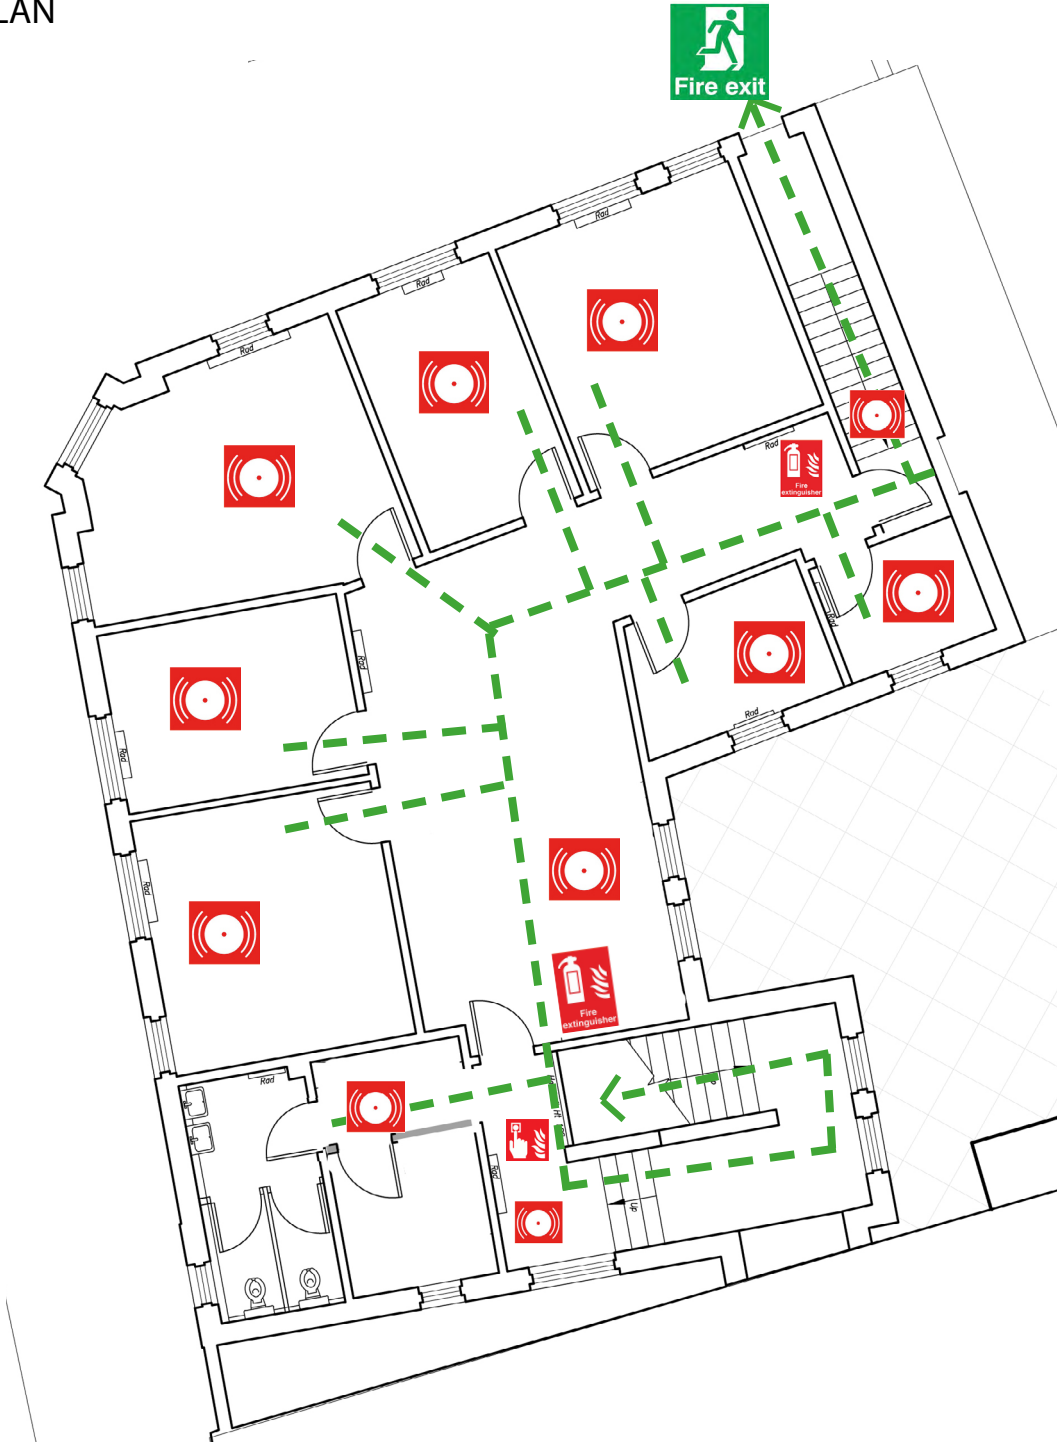

-  FIRE ASSEMBLY POINT
-  FIRE EXIT
-  FIRE CALL POINT
-  FIRE EXTINGUISHER
-  FIRE DETECTOR

YARD FIRE EVACUATION PLAN

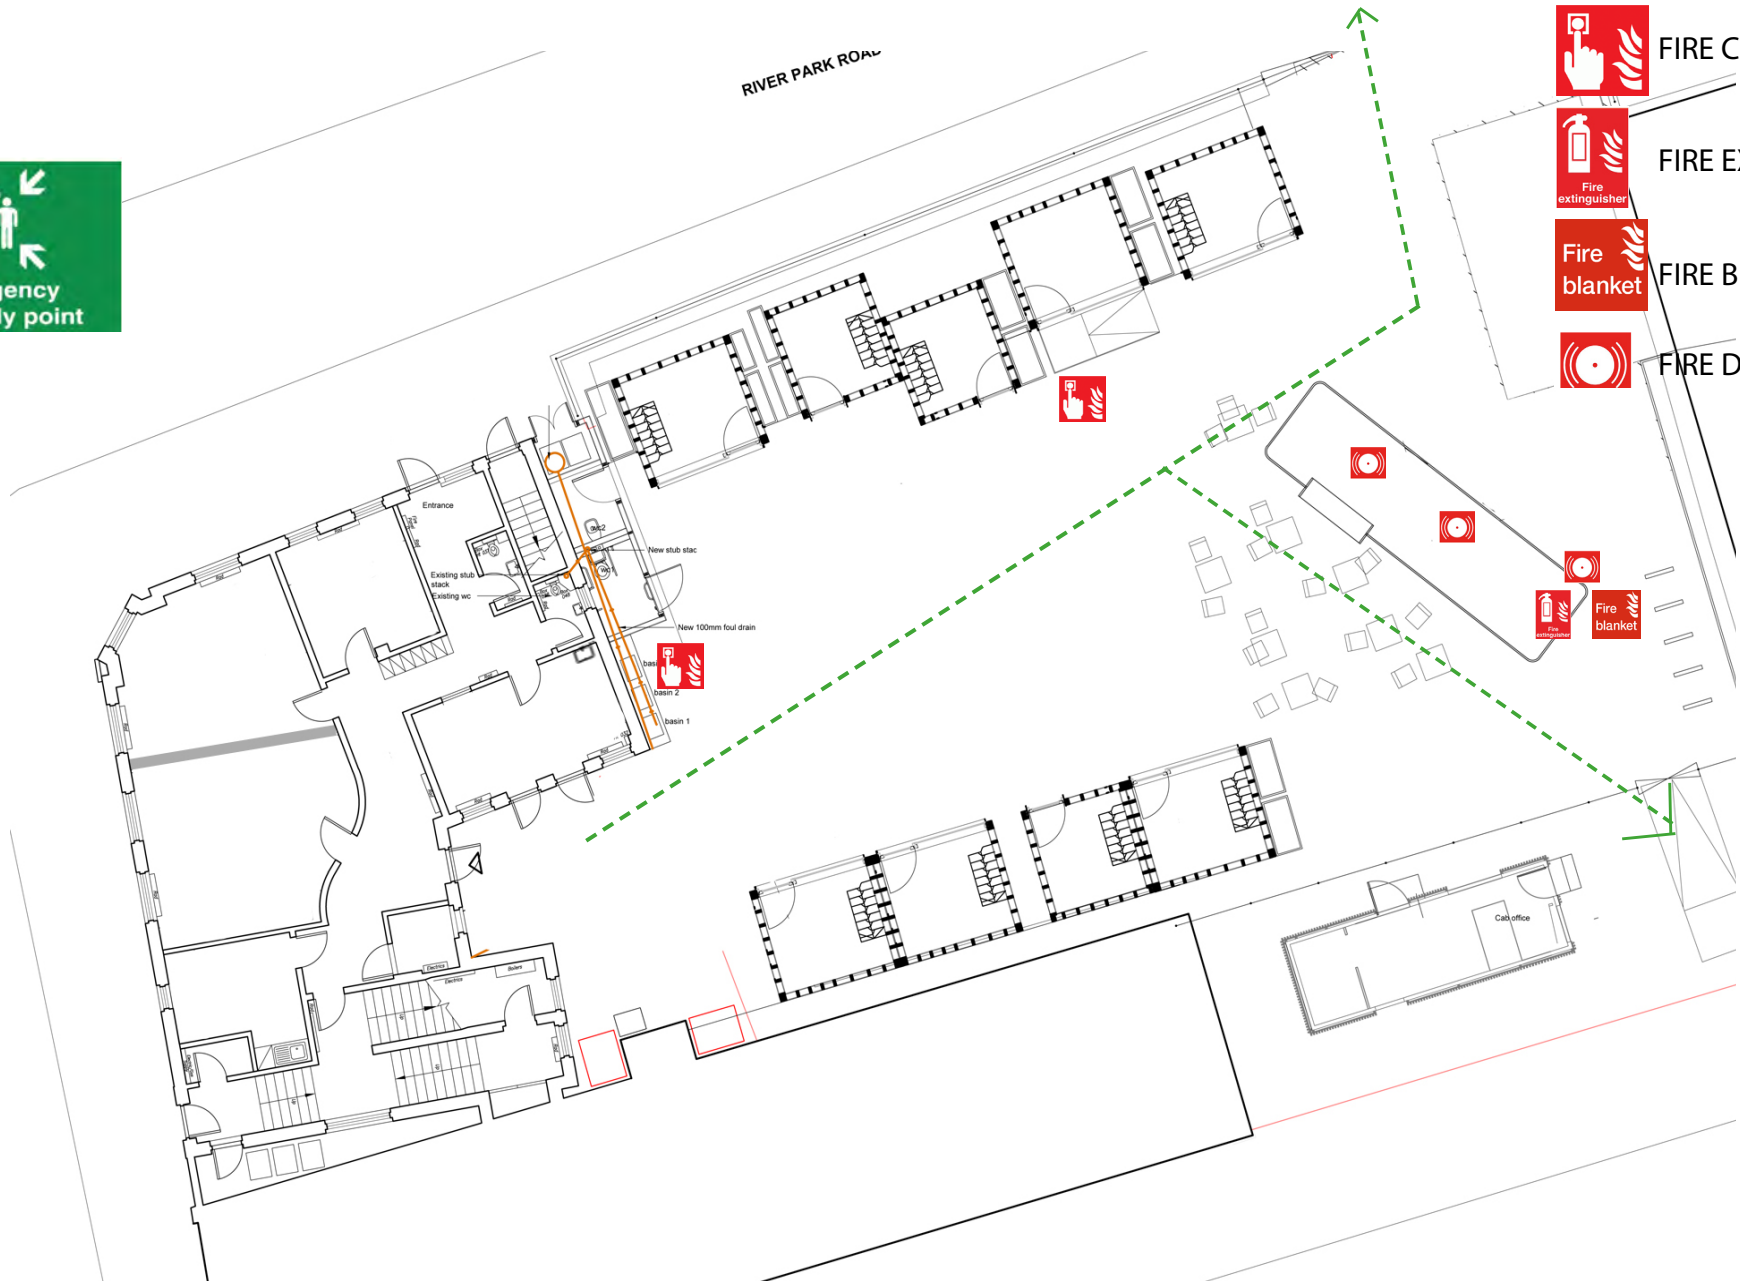

FIRE ASSEMBLY POINT



FIRE CALL POINT



FIRE EXTINGUISHER



FIRE BLANKET



FIRE DETECTOR

